



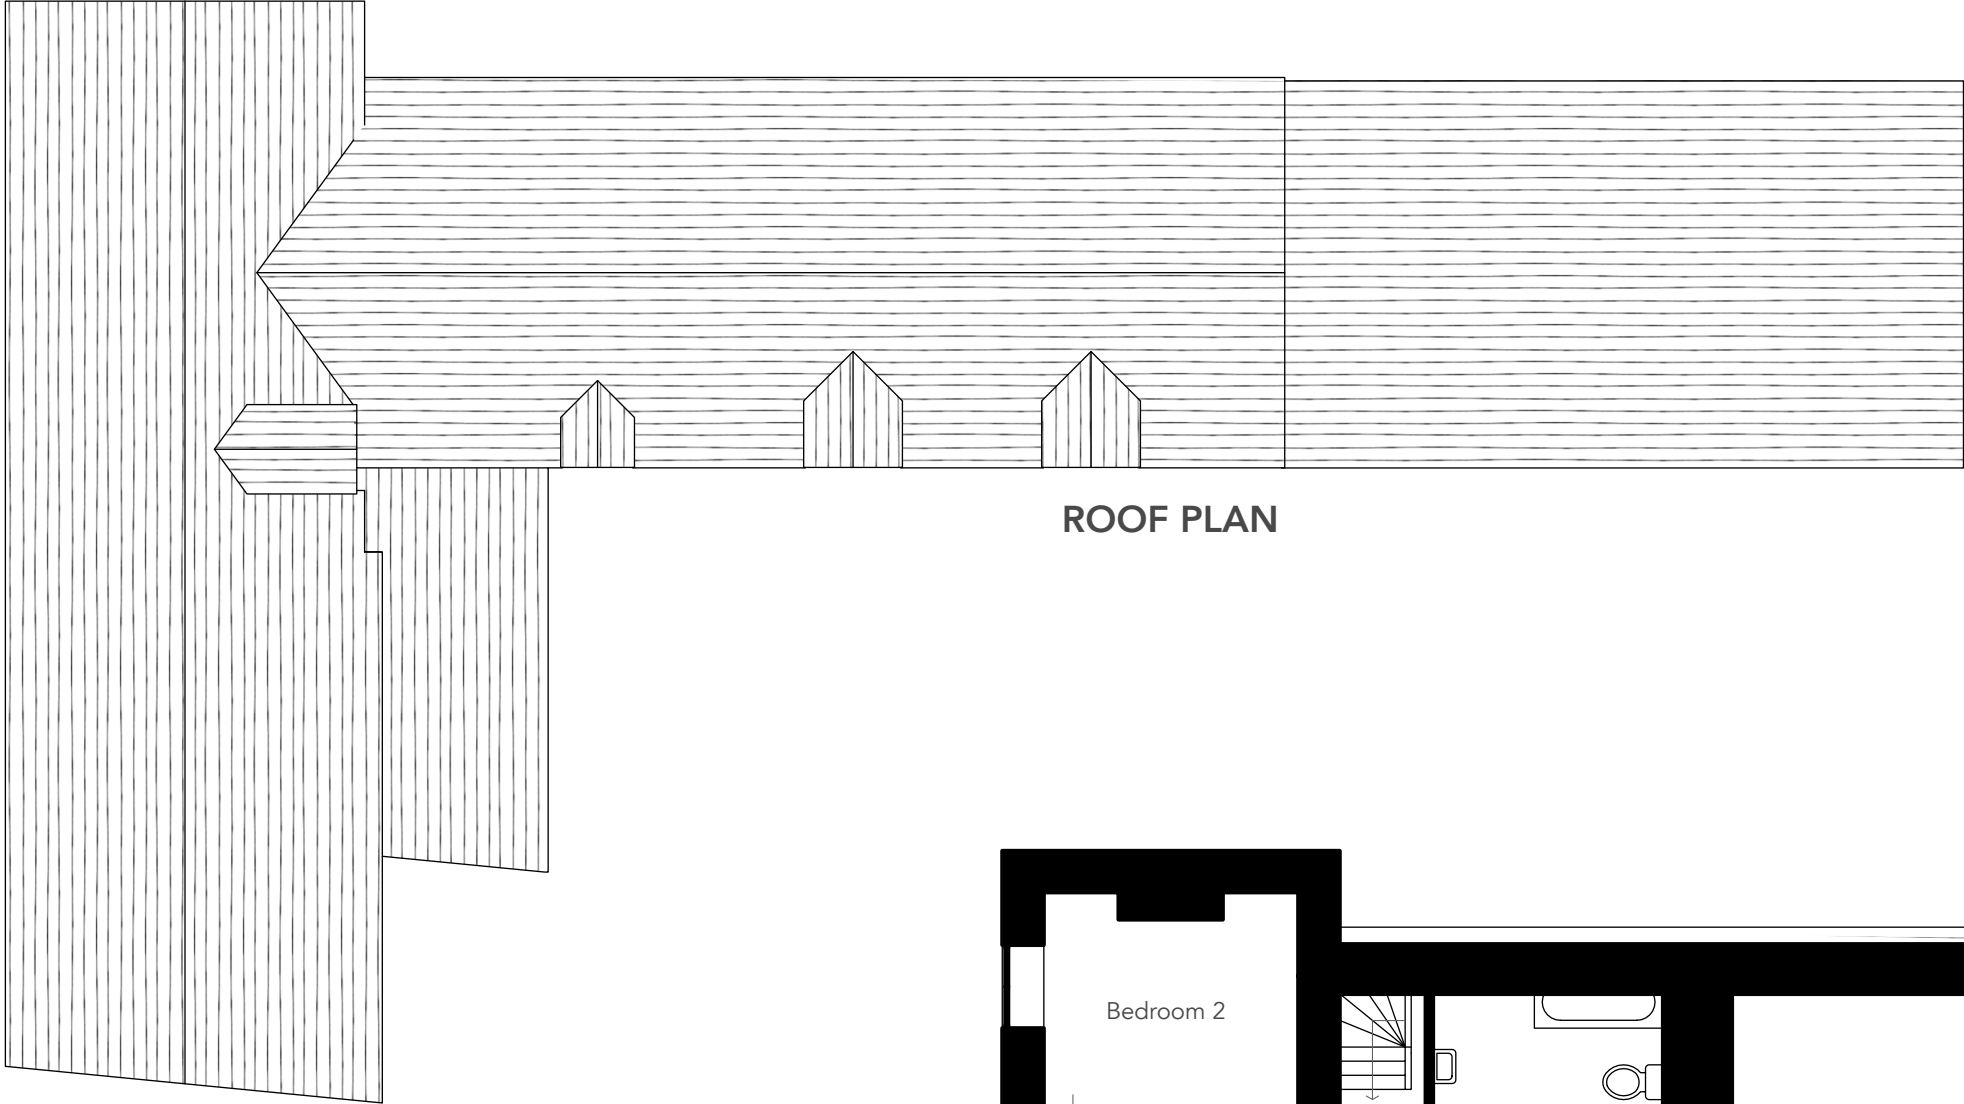

ROOF PLAN



FIRST FLOOR PLAN

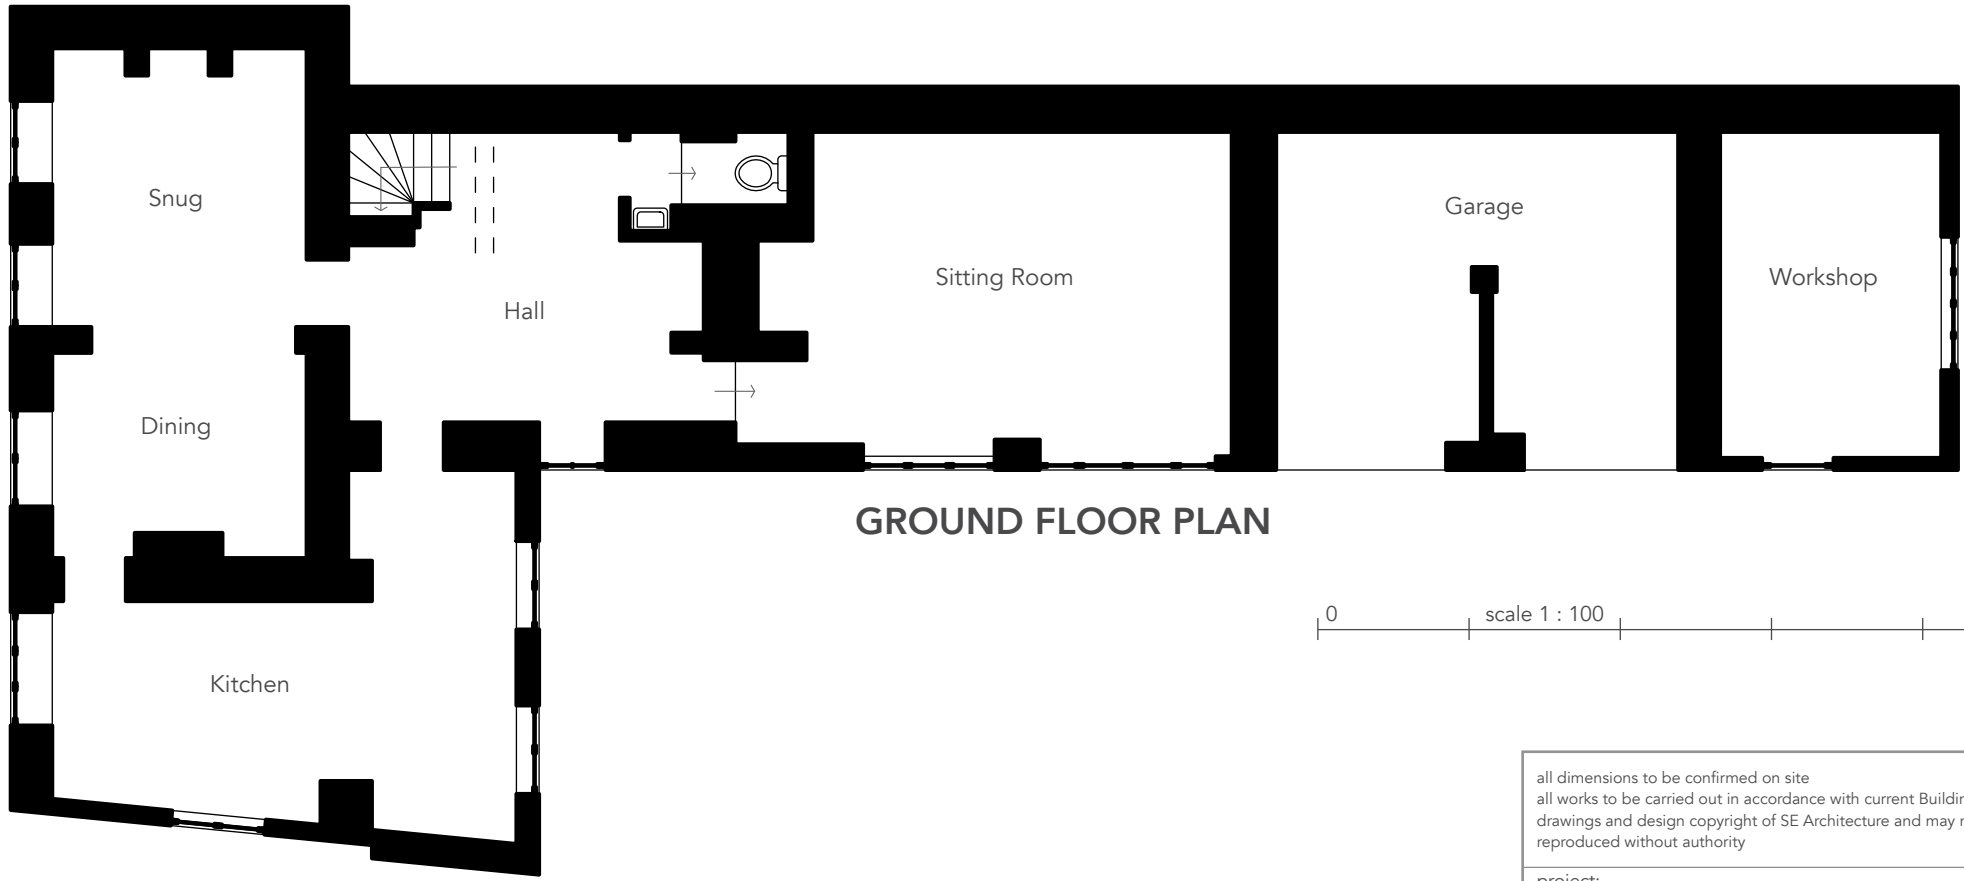

GROUND FLOOR PLAN

0 scale 1 : 100 10m

Existing Materials:

- Cotswold stone and Imitation Cotswold stone roof tiles
- Cotswold stone, painted Cotswold stone and painted render walls
- Painted timber windows and doors

all dimensions to be confirmed on site all works to be carried out in accordance with current Building Regulations drawings and design copyright of SE Architecture and may not be copied, altered or reproduced without authority	
project:	1, Noble Street Sherston, SN16 0NA
drawing:	2 Existing Plans 1 : 100 on A2
November 2025	
SE Architecture 07814 685519 www.se-architecture.co.uk	