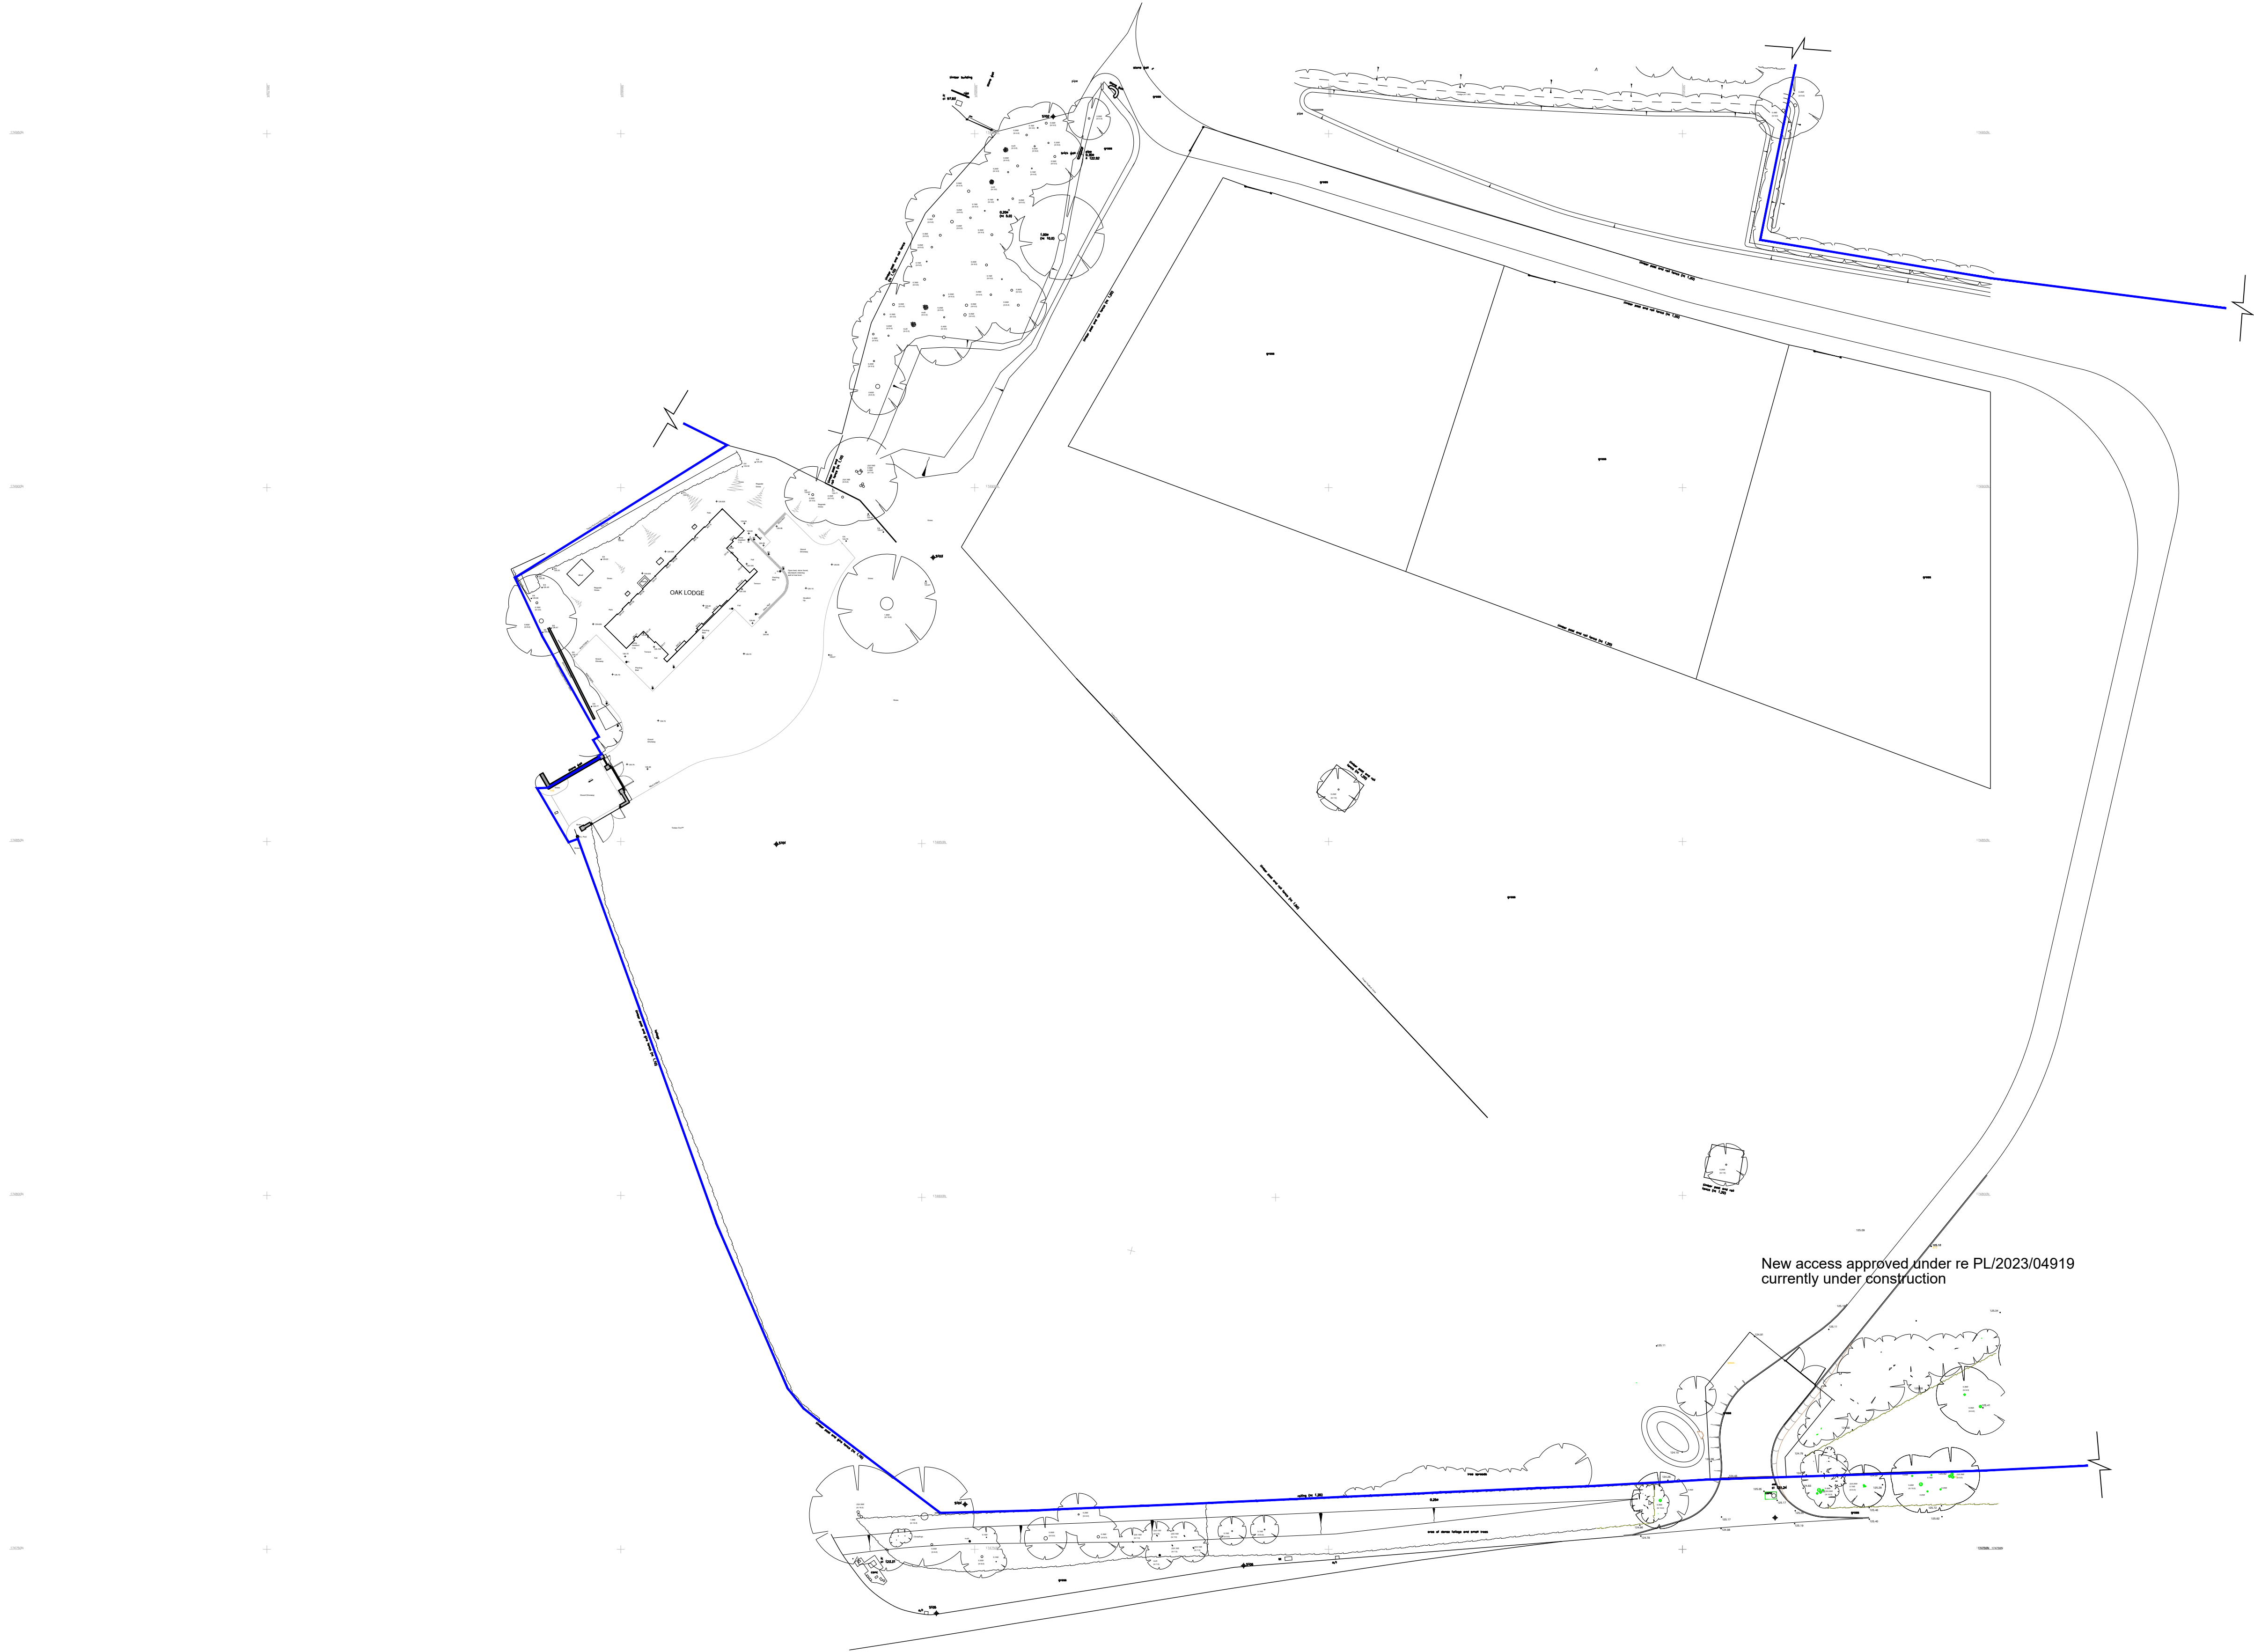


**DO NOT SCALE**  
COPYRIGHT HAPTICITY ARCHITECTS LTD  
REGISTERED IN ENGLAND AND WALES 10621680  
THIS DRAWING IS THE PROPERTY OF HAPTICITY ARCHITECTS AND SHALL NOT BE REPRODUCED BY THIRD PARTIES WITHOUT WRITTEN CONSENT OF HAPTICITY LTD

THE CONTRACTOR SHALL VERIFY ALL DIMENSIONS AND LEVELS ON SITE AND REPORT ANY ERRORS/ DISCREPANCIES TO THE ARCHITECT

**NOTES:**

| revision: | date: |
|-----------|-------|
|           |       |

**KEY**  
— OWNERSHIP BOUNDARY



# HAPTICITY

ARCHITECTS

Countess of Huntingdon's Chapel  
Vineyards, Bath BA1 5NA

info@hapticity.co.uk / tel: 01225 443 679

drawing title:  
**EXISTING SITE PLAN**

status:  
**PLANNING**

project:  
Ivy Farm,  
West Yatton, Yatton Keynell,  
Chippenham, SN14 7EW

|                               |                                               |
|-------------------------------|-----------------------------------------------|
| date:<br>NOV 2025             | drwn/ckd:<br>JW/NC                            |
| reference:<br><b>218-EX20</b> | revision:<br>-<br>scale @ A1:<br><b>1:500</b> |