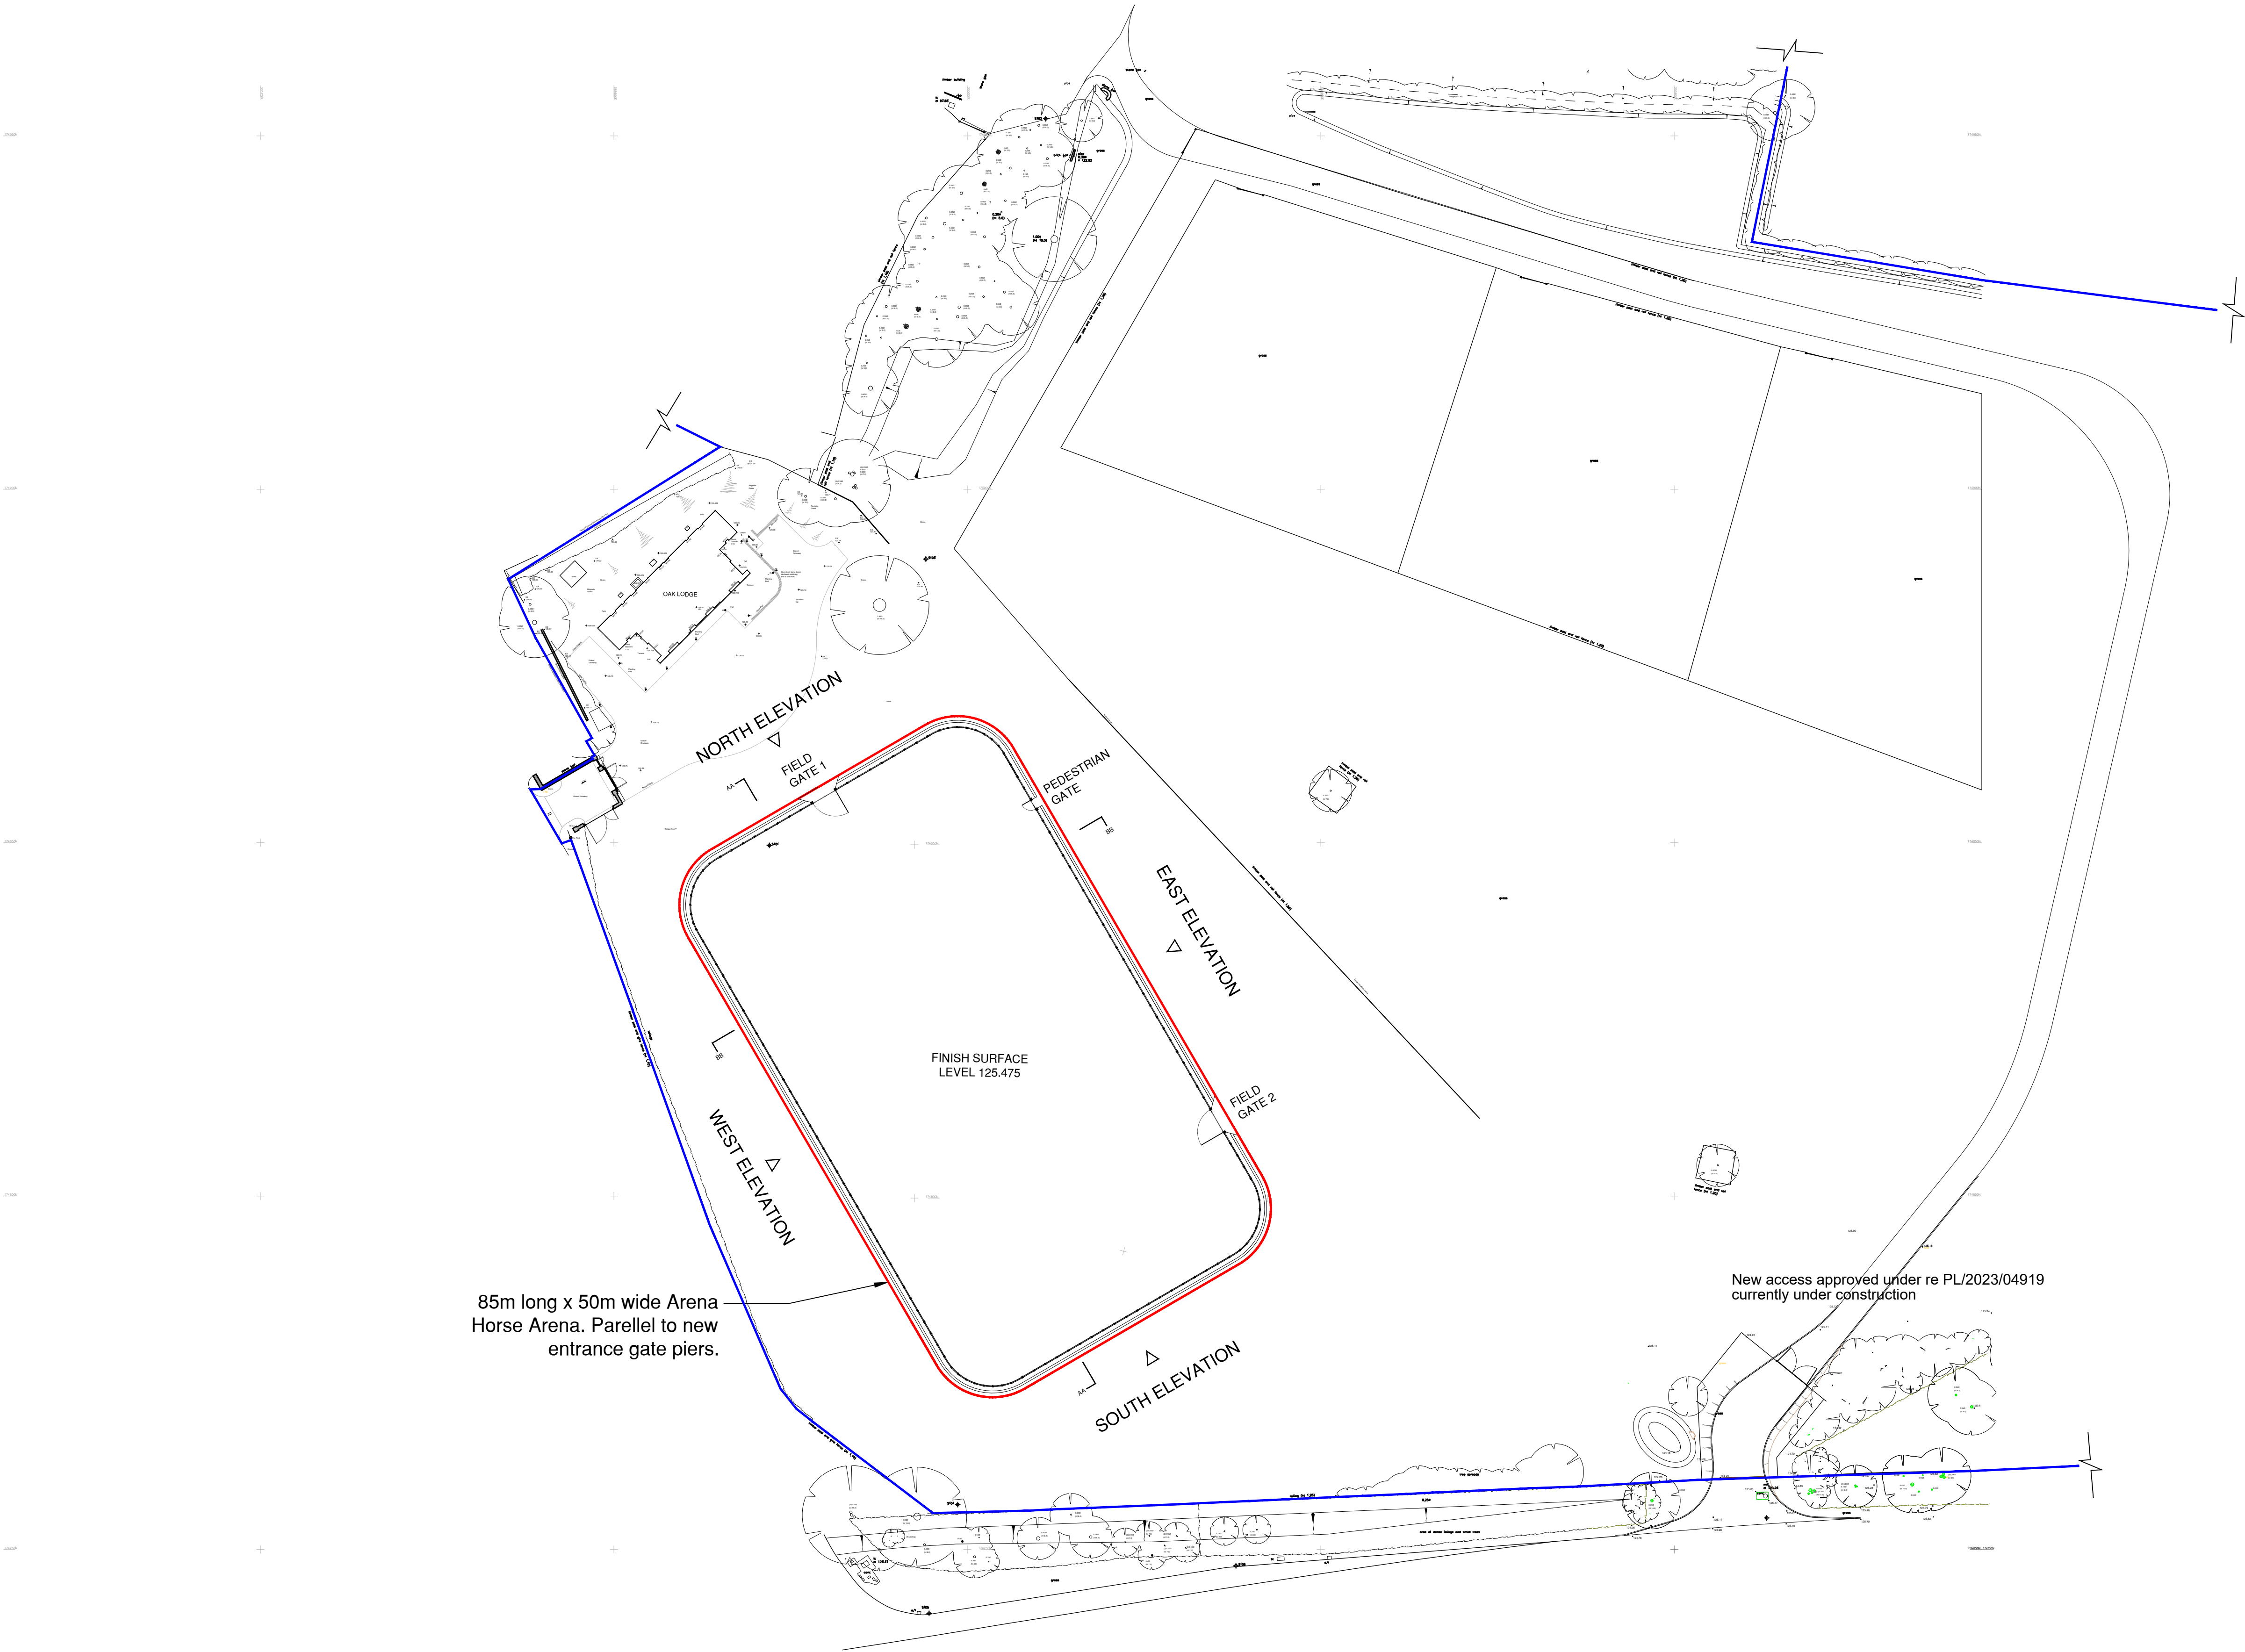


DO NOT SCALE
COPYRIGHT HAPTICITY ARCHITECTS LTD
REGISTERED IN ENGLAND AND WALES 10621680
THIS DRAWING IS THE PROPERTY OF HAPTICITY ARCHITECTS AND SHALL NOT BE REPRODUCED BY THIRD PARTIES WITHOUT WRITTEN CONSENT OF HAPTICITY LTD

THE CONTRACTOR SHALL VERIFY ALL DIMENSIONS AND LEVELS ON SITE AND REPORT ANY ERRORS/ DISCREPANCIES TO THE ARCHITECT

NOTES:

revision:	date:
A - Arena shifted away from existing fencing. B - Application area boundary indicated C - Ownership boundary adjusted	28/07/2025 13/11/2025 20/11/2025

- KEY**
- APPLICATION AREA
 - OWNERSHIP BOUNDARY



HAPTICITY

ARCHITECTS

Countess of Huntingdon's Chapel
Vineyards, Bath BA1 5NA

info@hapticity.co.uk / tel: 01225 443 679

drawing title:
**PROPOSED RIDING ARENA
PROPOSED SITE PLAN**

status:
PLANNING

project:
Ivy Farm,
West Yatton, Yatton Keynell,
Chippenham, SN14 7EW

date: NOV 2025	drwn/chkd: AM/NC
reference: 218-PL20	revision: C
	scale @ A1: 1:500