


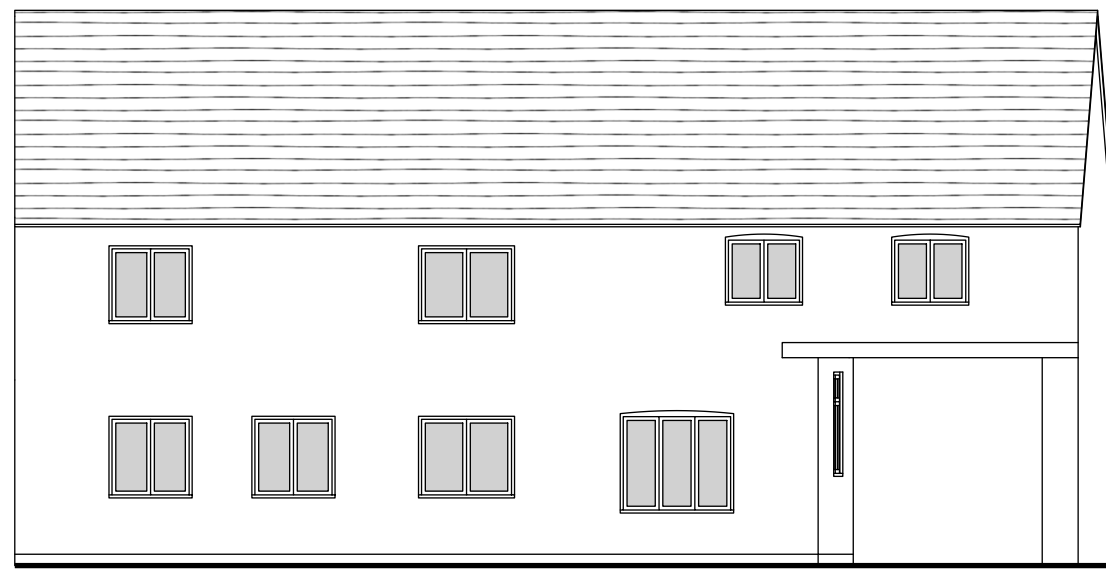


EAST ELEVATION



NORTH ELEVATION

Replacement extension with grey GRP roof membrane, fixed rooflight, coping and string course, painted render and painted timber windows and doors

New ground floor window

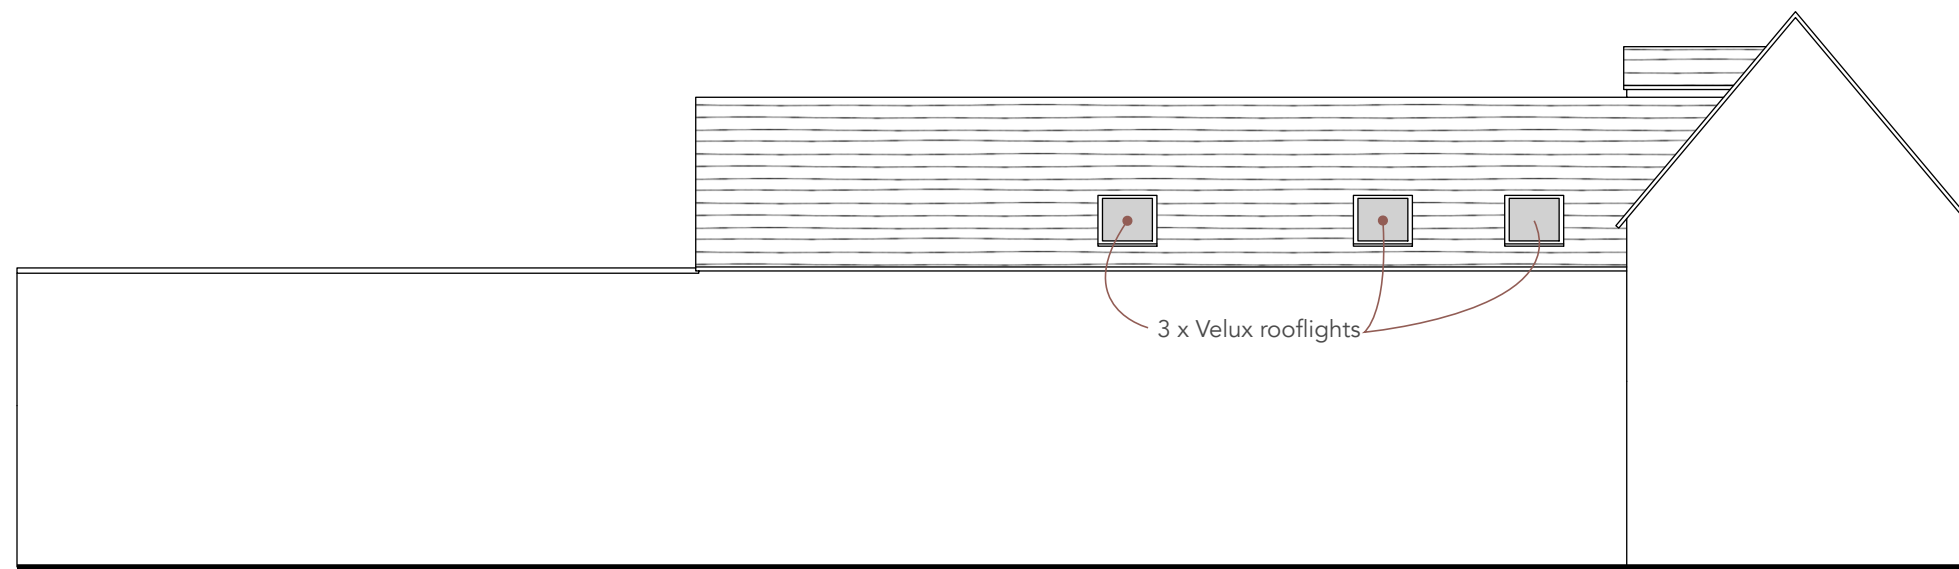

SOUTH ELEVATION





WEST ELEVATION

Replacement extension with grey GRP roof membrane, fixed rooflight, coping and string course, painted render and painted timber windows and doors

New first floor window

Proposed Works:

- Install 3 x 780x978mm Velux roof lights on southern face of roof
- Install new first floor window on west elevation (Bedroom 1) to match existing window on the same elevation
- Replace existing single storey lean-to extension with flat roof extension, comprising of grey GRP flat roof membrane, fixed glazed rooflight, stone coping and string course detail, painted render walls and painted timber windows and doors to match existing
- Install new ground floor window on north elevation (Hall) to match existing
- Reorganise internal layout as shown

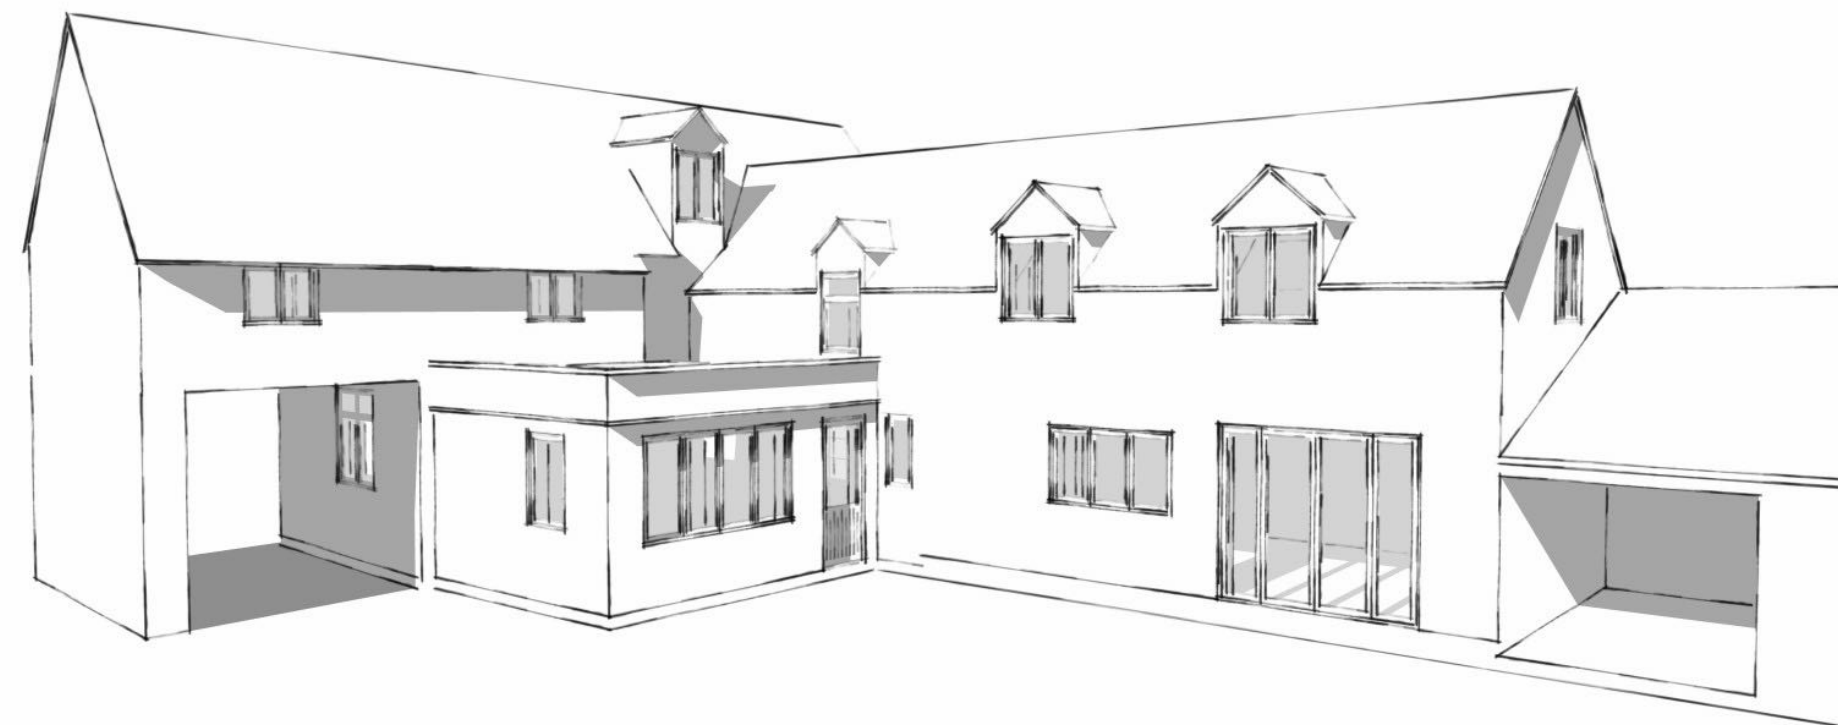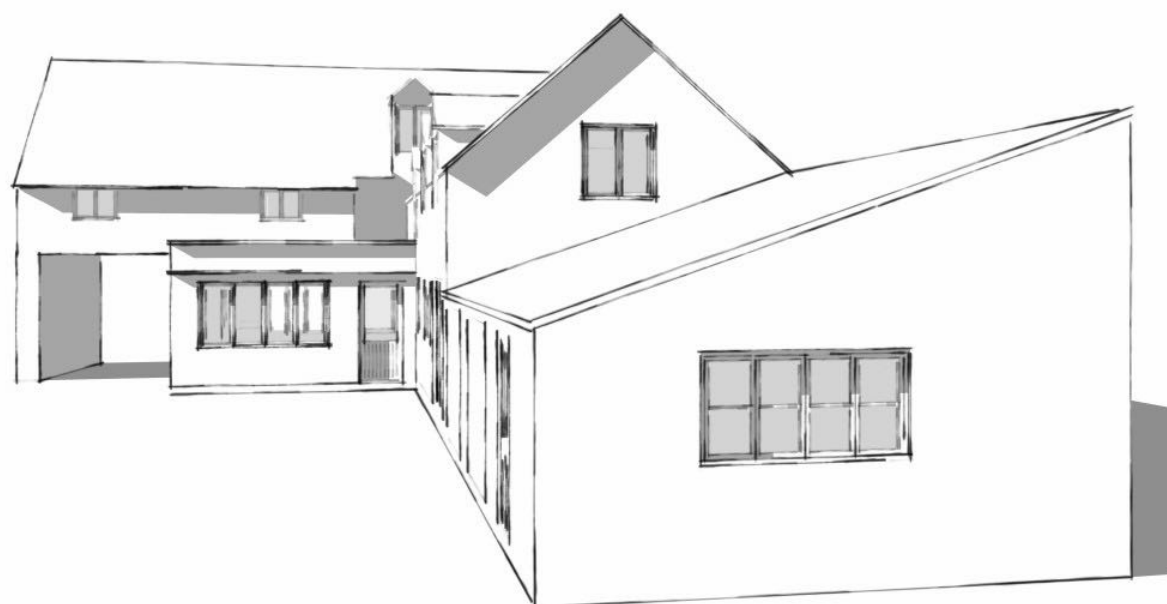

0 scale 1 : 100 10m

all dimensions to be confirmed on site
all works to be carried out in accordance with current Building Regulations
drawings and design copyright of SE Architecture and may not be copied, altered or reproduced without authority

project:

**1, Noble Street
Sherston, SN16 0NA**

drawing:

**5 Proposed Elevations
1 : 100 on A2**

November 2025

SE Architecture

07814 685519
www.se-architecture.co.uk