



FIRST FLOOR PLAN

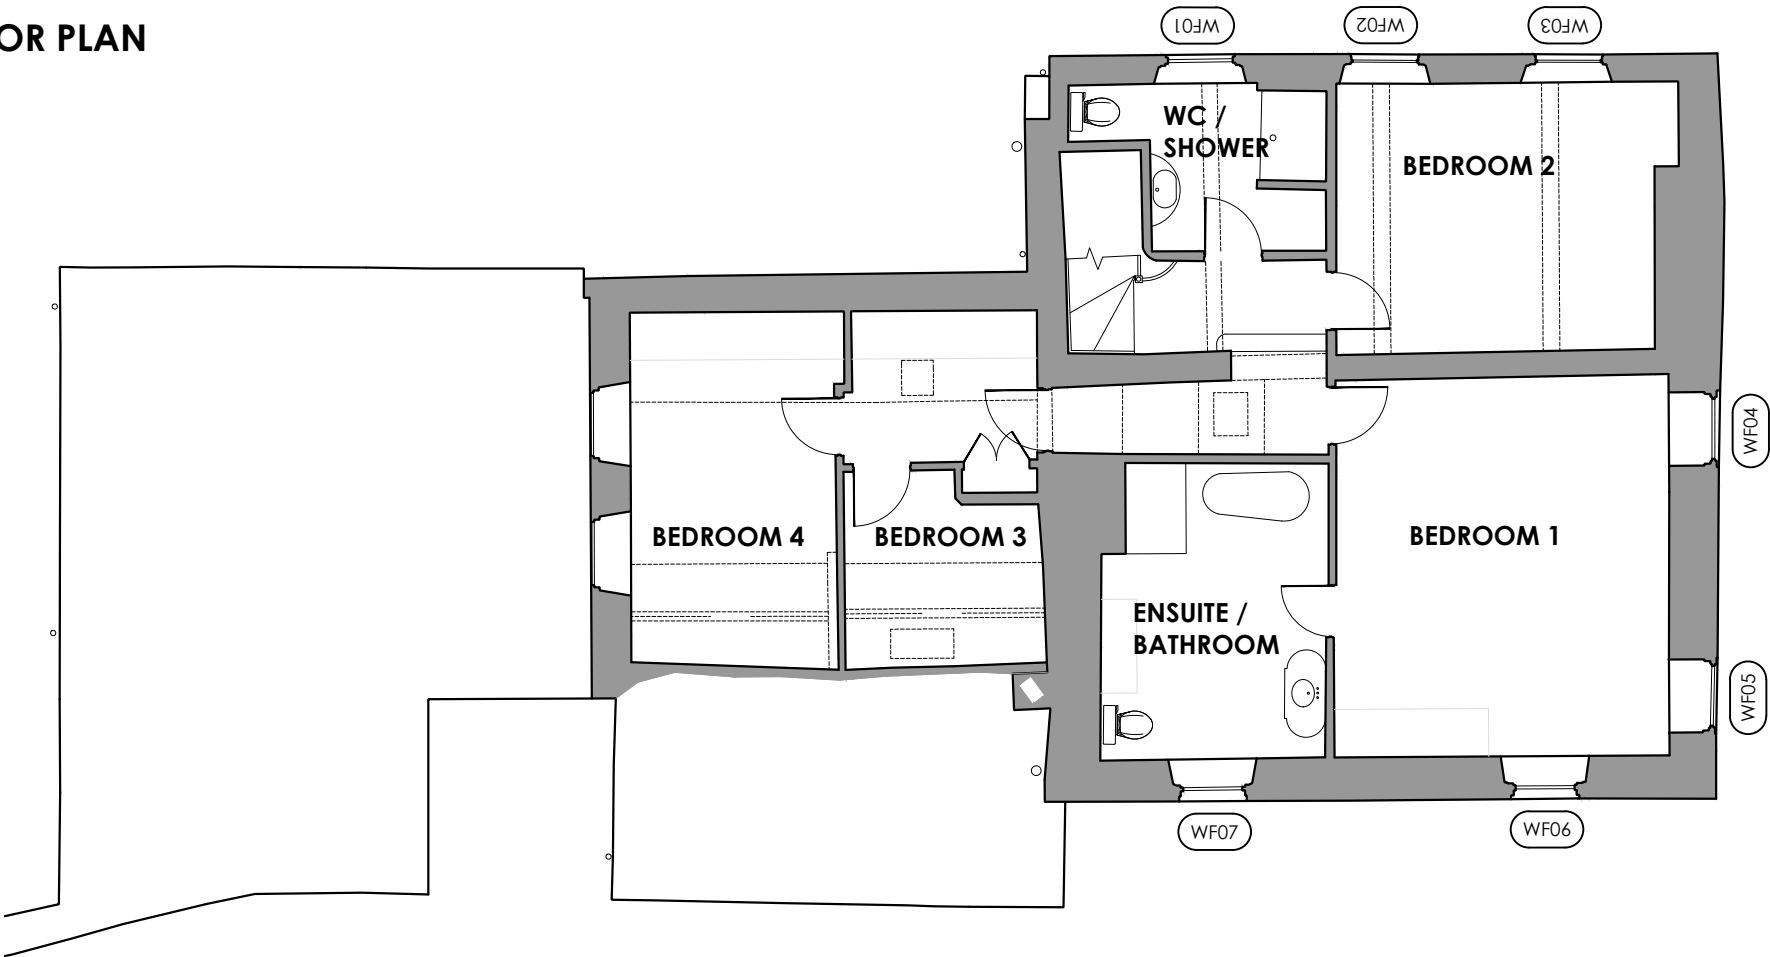

GROUND FLOOR PLAN

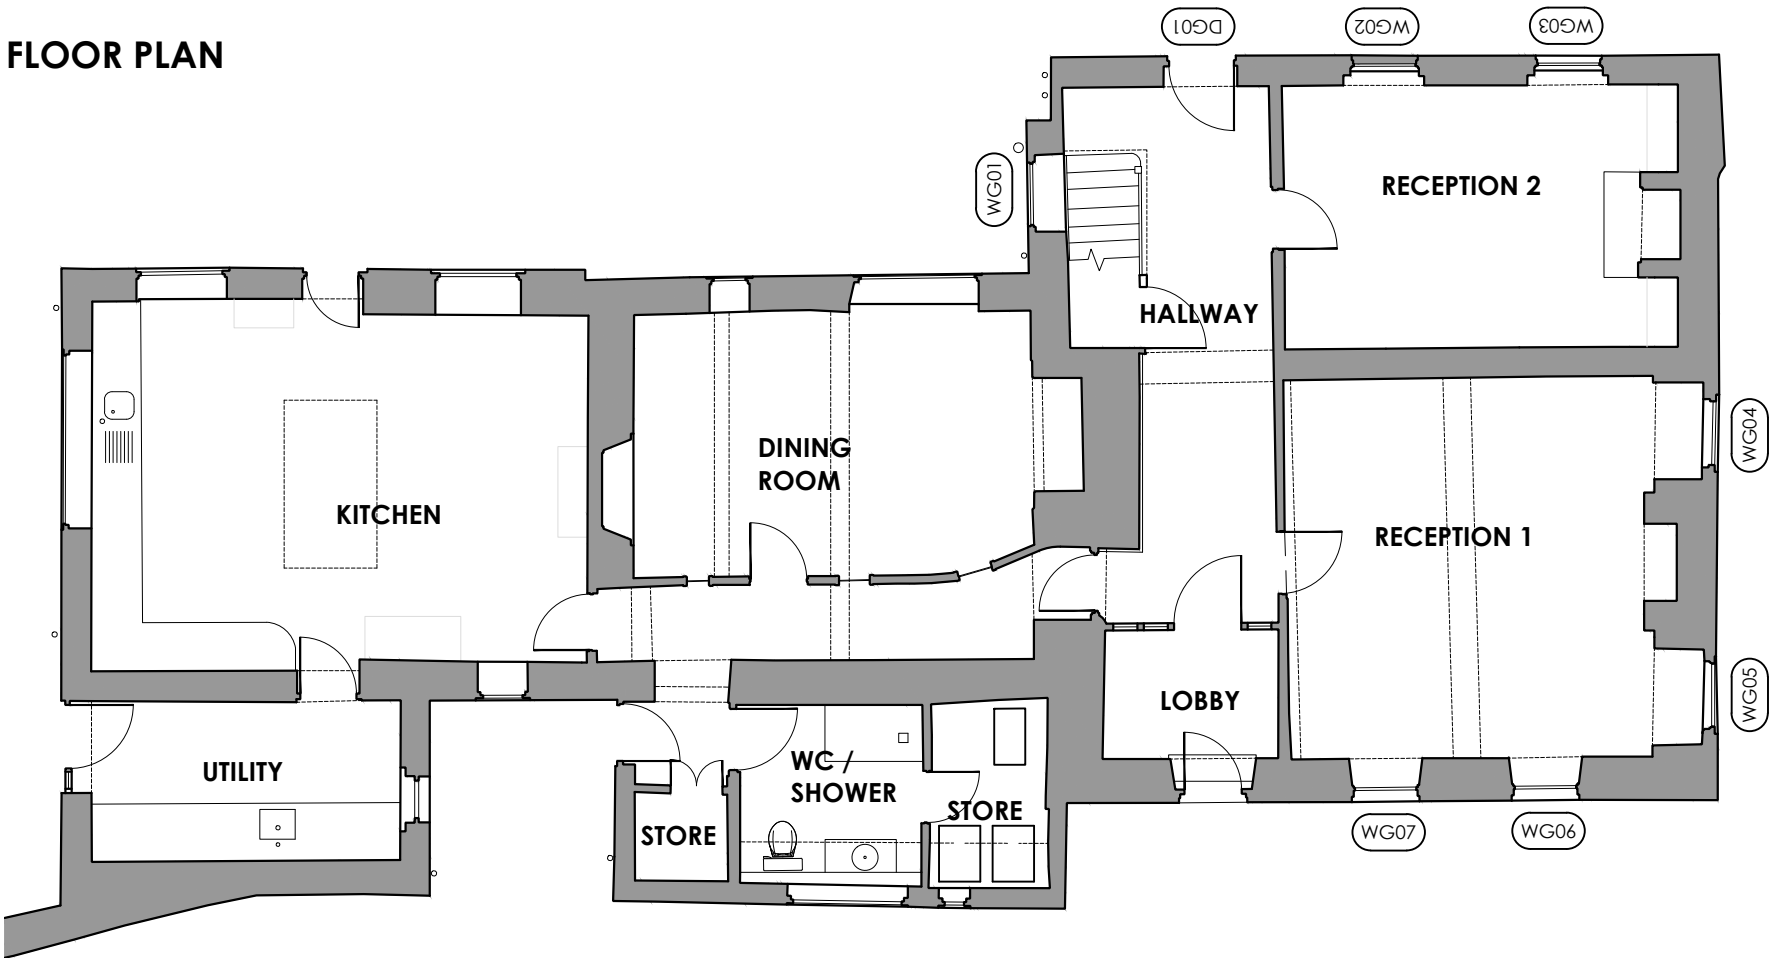

GENERAL NOTES

All work to be to the entire satisfaction of the Local Authority, notwithstanding anything shown on these drawings.

All materials, components and workmanship are to comply with the relevant British Standards, Codes of Practice, and any appropriate applicable manufacturers' recommendations.

ALL DIMENSIONS ARE STRUCTURAL UNLESS OTHERWISE NOTED.

Both drawing and design are © Matthew Clay Architects Ltd 2020.

SPECIFIC NOTES

1.


OVERALL PLAN

ANNEXE

EXISTING
224.3.011, 022 & 023
PROPOSED
224.3.111, 122 & 123

MAIN HOUSE


EXISTING & PROPOSED
224.3.010, 020 & 021
PROPOSED DETAILS
224.3.110

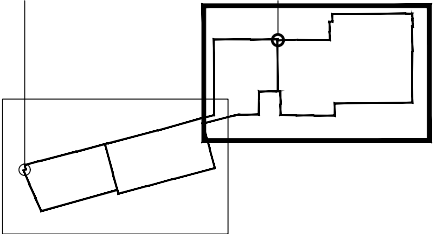

PLANNING ISSUE

- PLANNING ISSUE 19.10.2020

Rev. Description Date

 

Scale 1:100 @ A3 Drawn MC Chk. MC

Project
ANNEXE & WINDOW RENOVATIONS
ALLINGTON HOUSE
ALLINGTON, WILTSHIRE SN14 6LN

Drawing Name
EXISTING HOUSE PLANS

Drawing Number Rev.

224.3.010 -

matthew clay architects

spiders barn . cross keys . corsham
wiltshire . sn13 0dt . 00 44 1249 476208
info@matthewclayarchitects.co.uk
www.matthewclayarchitects.co.uk