

Proposed single storey rear extension

53, St Johns Road, Warminster BA12 9LZ


Mr & Mrs K Nicholson

Planning Application Drawings
December 2025

glyn jackson



roof - glass fibre (GRP) such as 'Polyroof 185' (BBA Certificate 91/2604) membrane
walls - brick to match existing
windows/doors - upvc framed casement

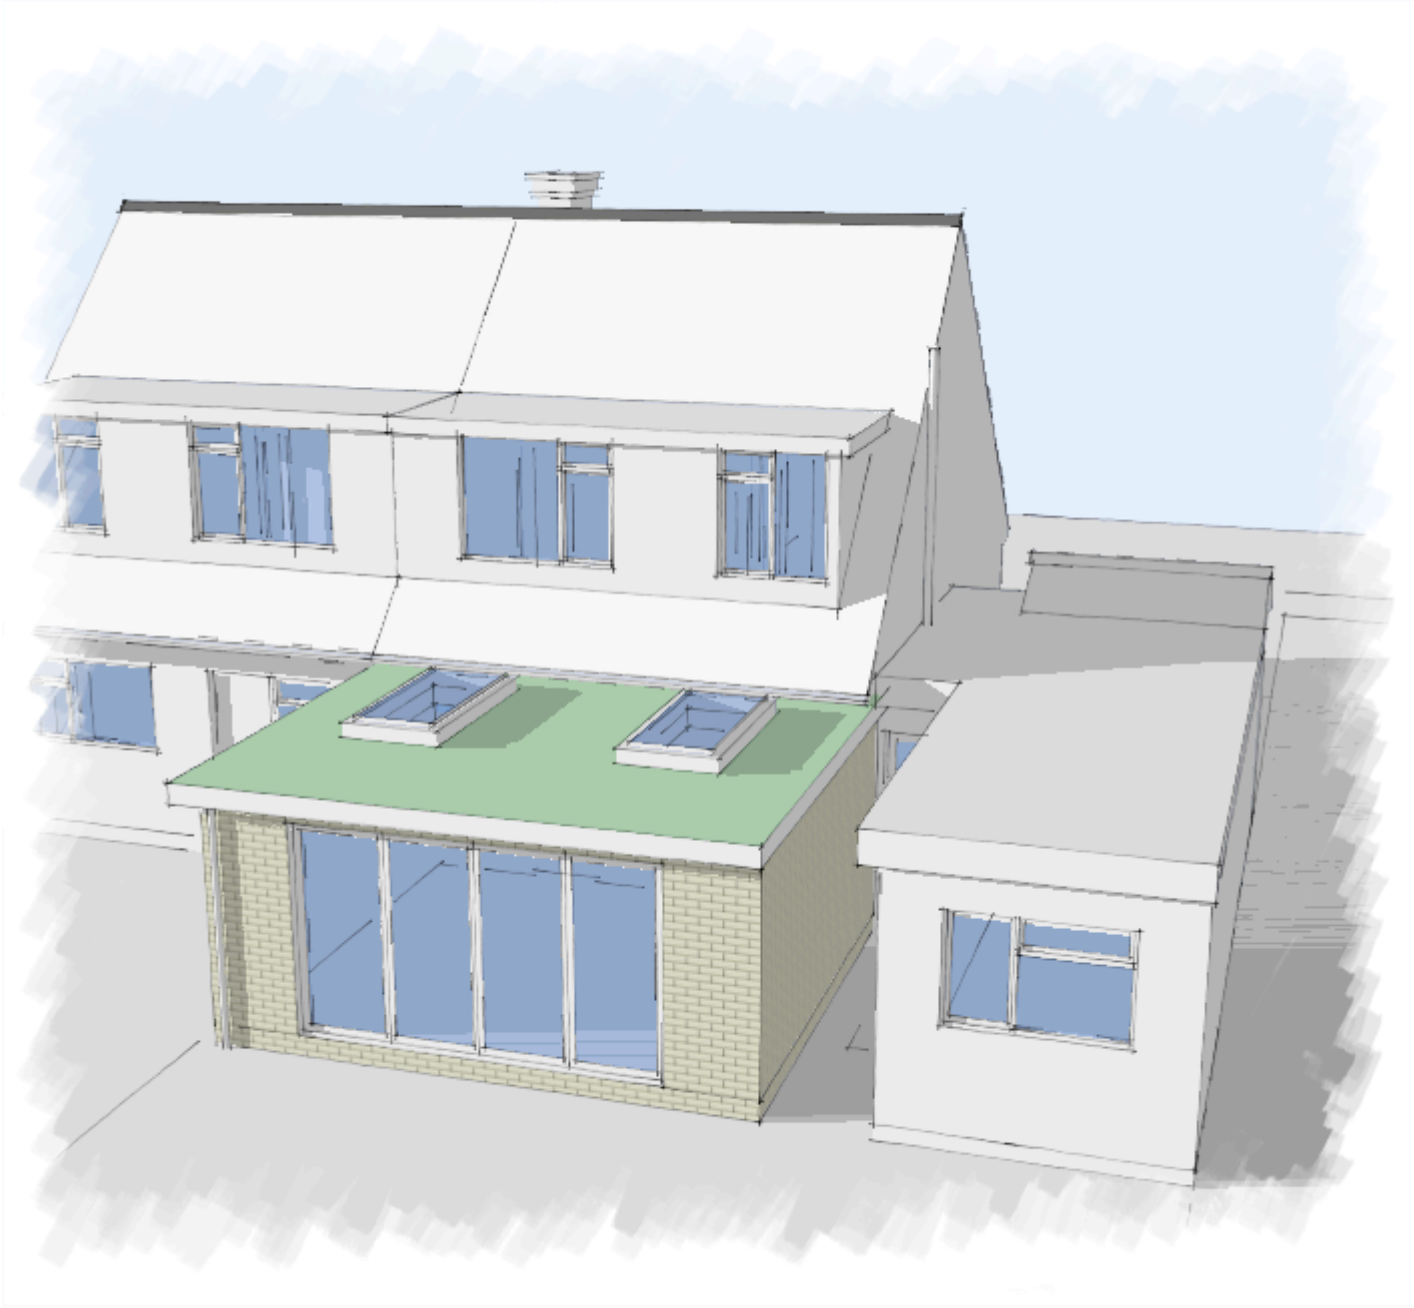


perspectives
NTS

glyn jackson


14 Stephenson Drive | Frome | BA11 2XD | t. 07971 638003 | e. glynjackson@icloud.com

00 01 02 04

 

This drawing is copyright of
Glyn Jackson Ltd.
It may not be copied,
reproduced or altered in any
way without written authority.

All dimensions to be checked
on site and any discrepancies
reported to the Architect
immediately.

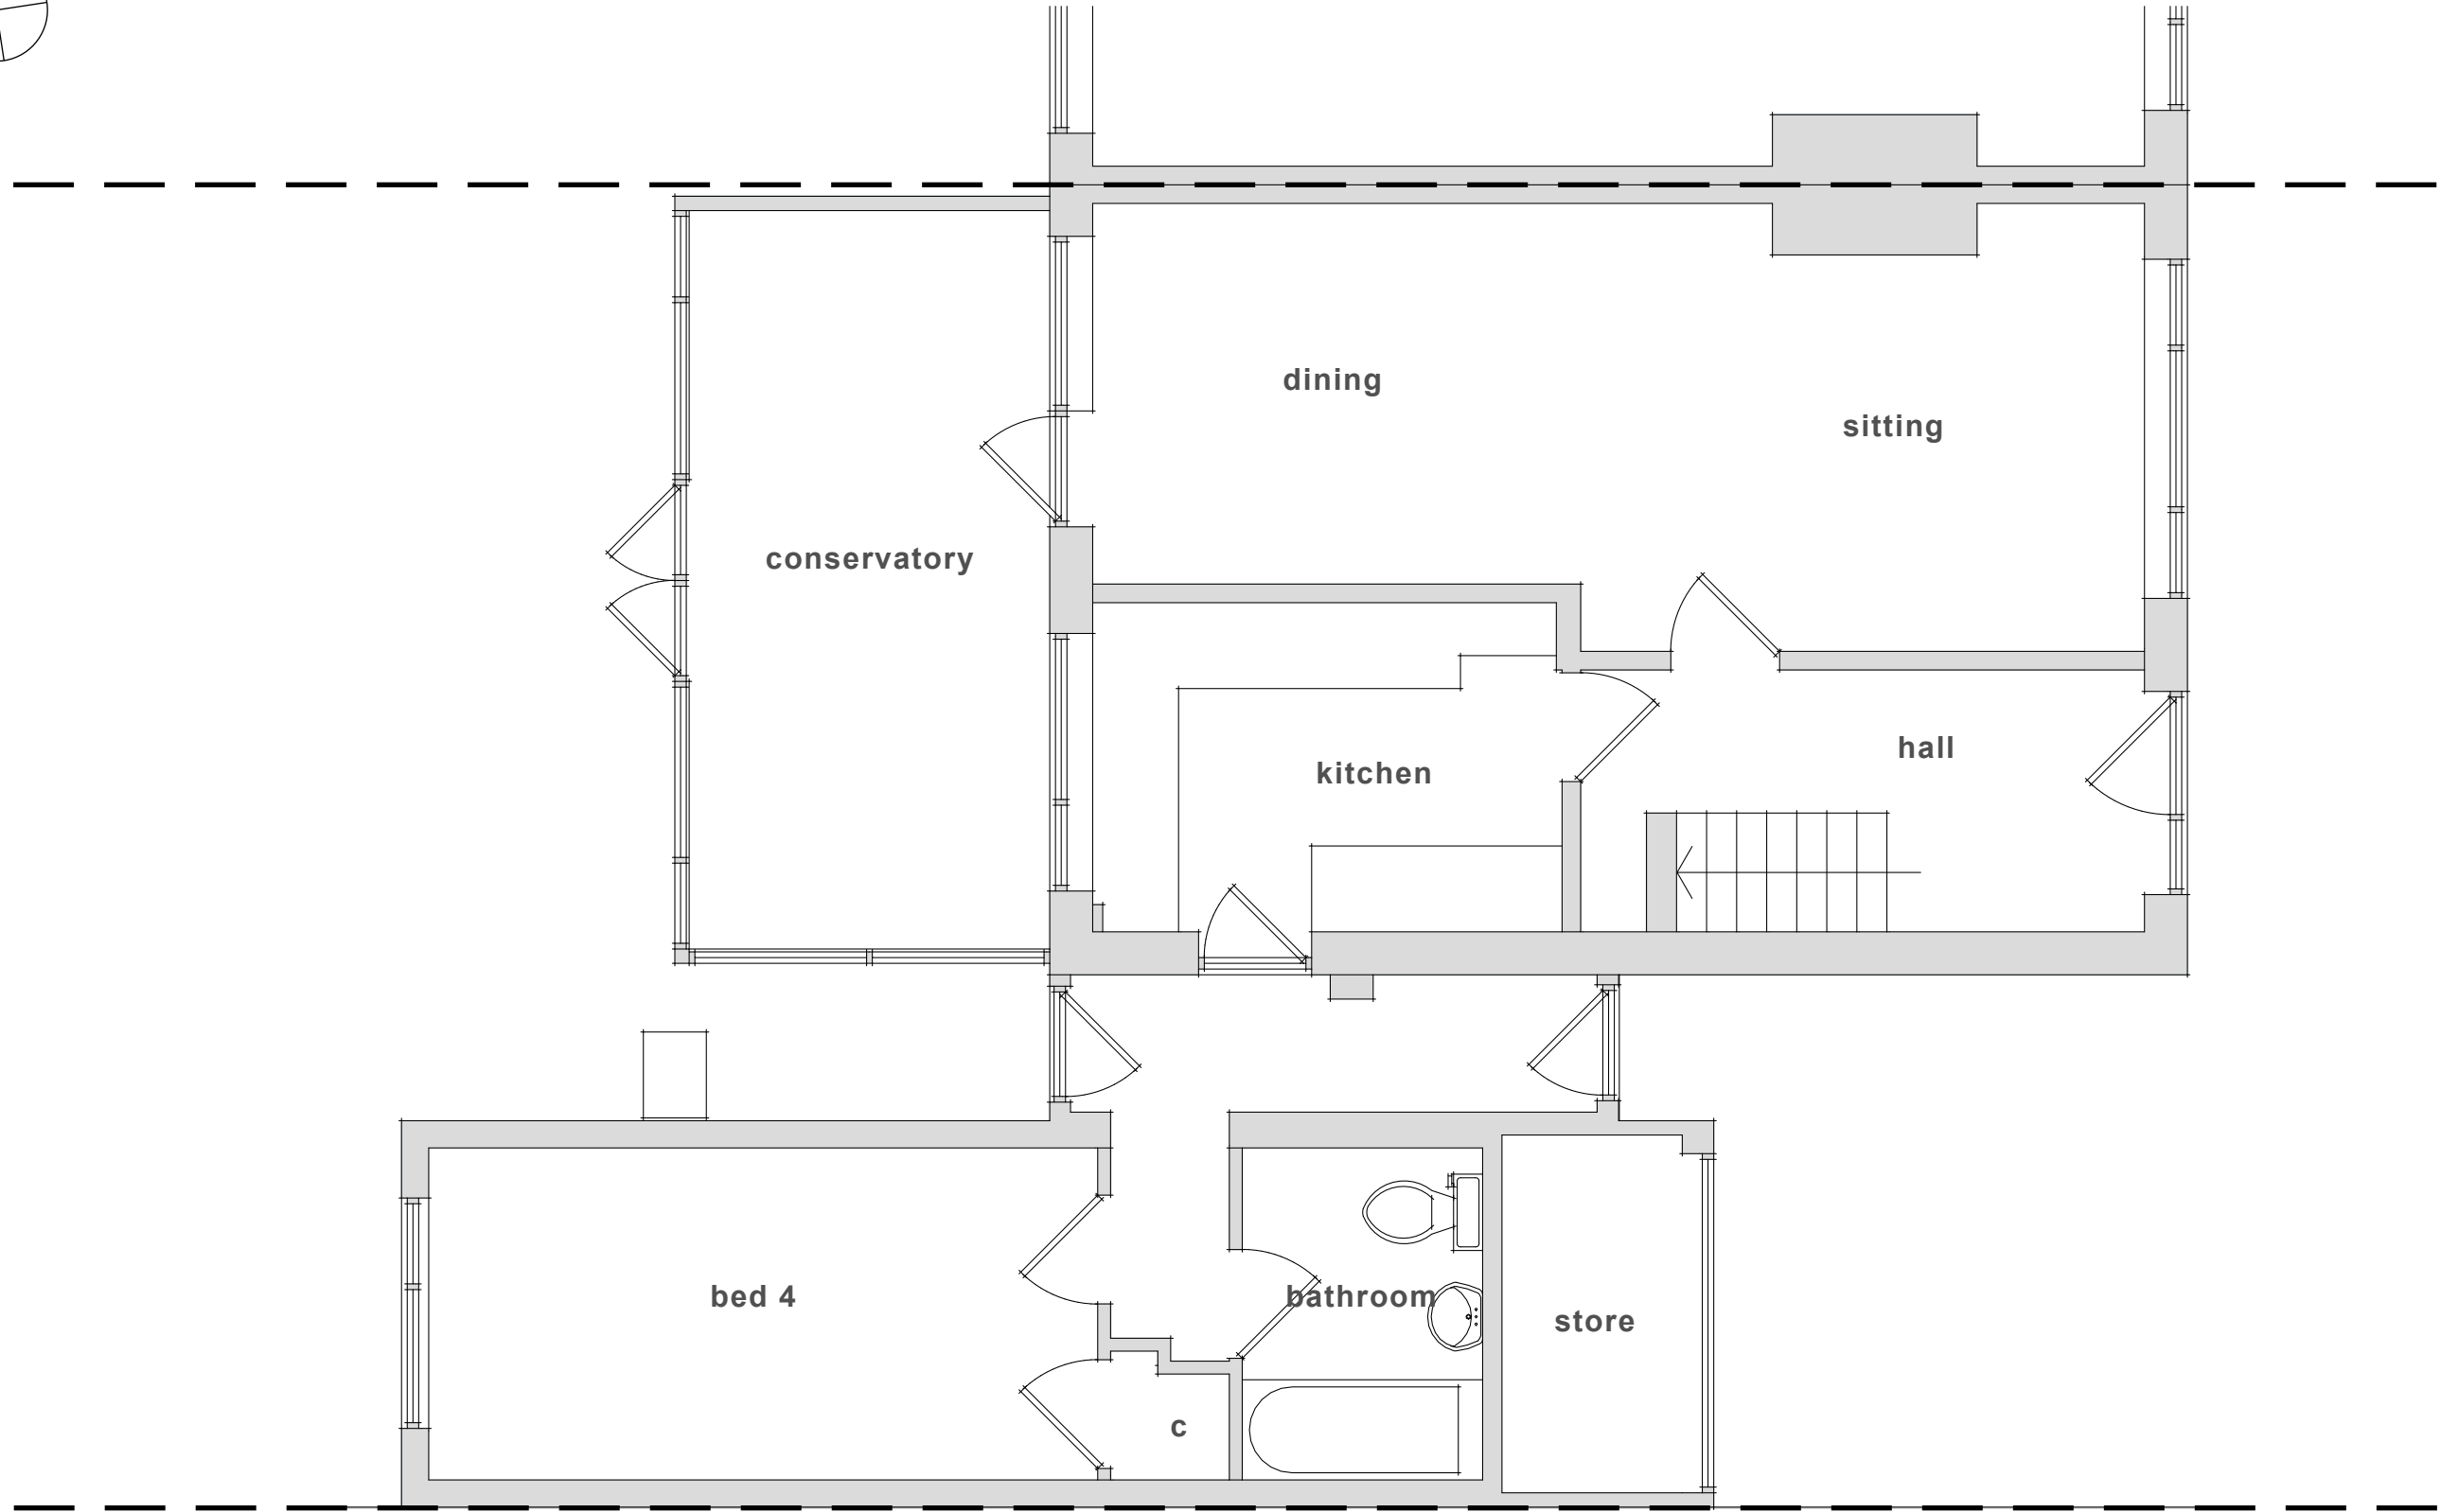

existing ground floor plan

scale: 1 : 50 @ A3

glyn jackson

14 Stephenson Drive | Frome | BA11 2XD | t. 07971 638003 | e. glynjackson@icloud.com

Project: 53, St Johns Road, Warminster BA12 9LZ

Client: Mr & Mrs K Nicholson



date:

December, 2025

drawing no:

2515 / 02

revision:

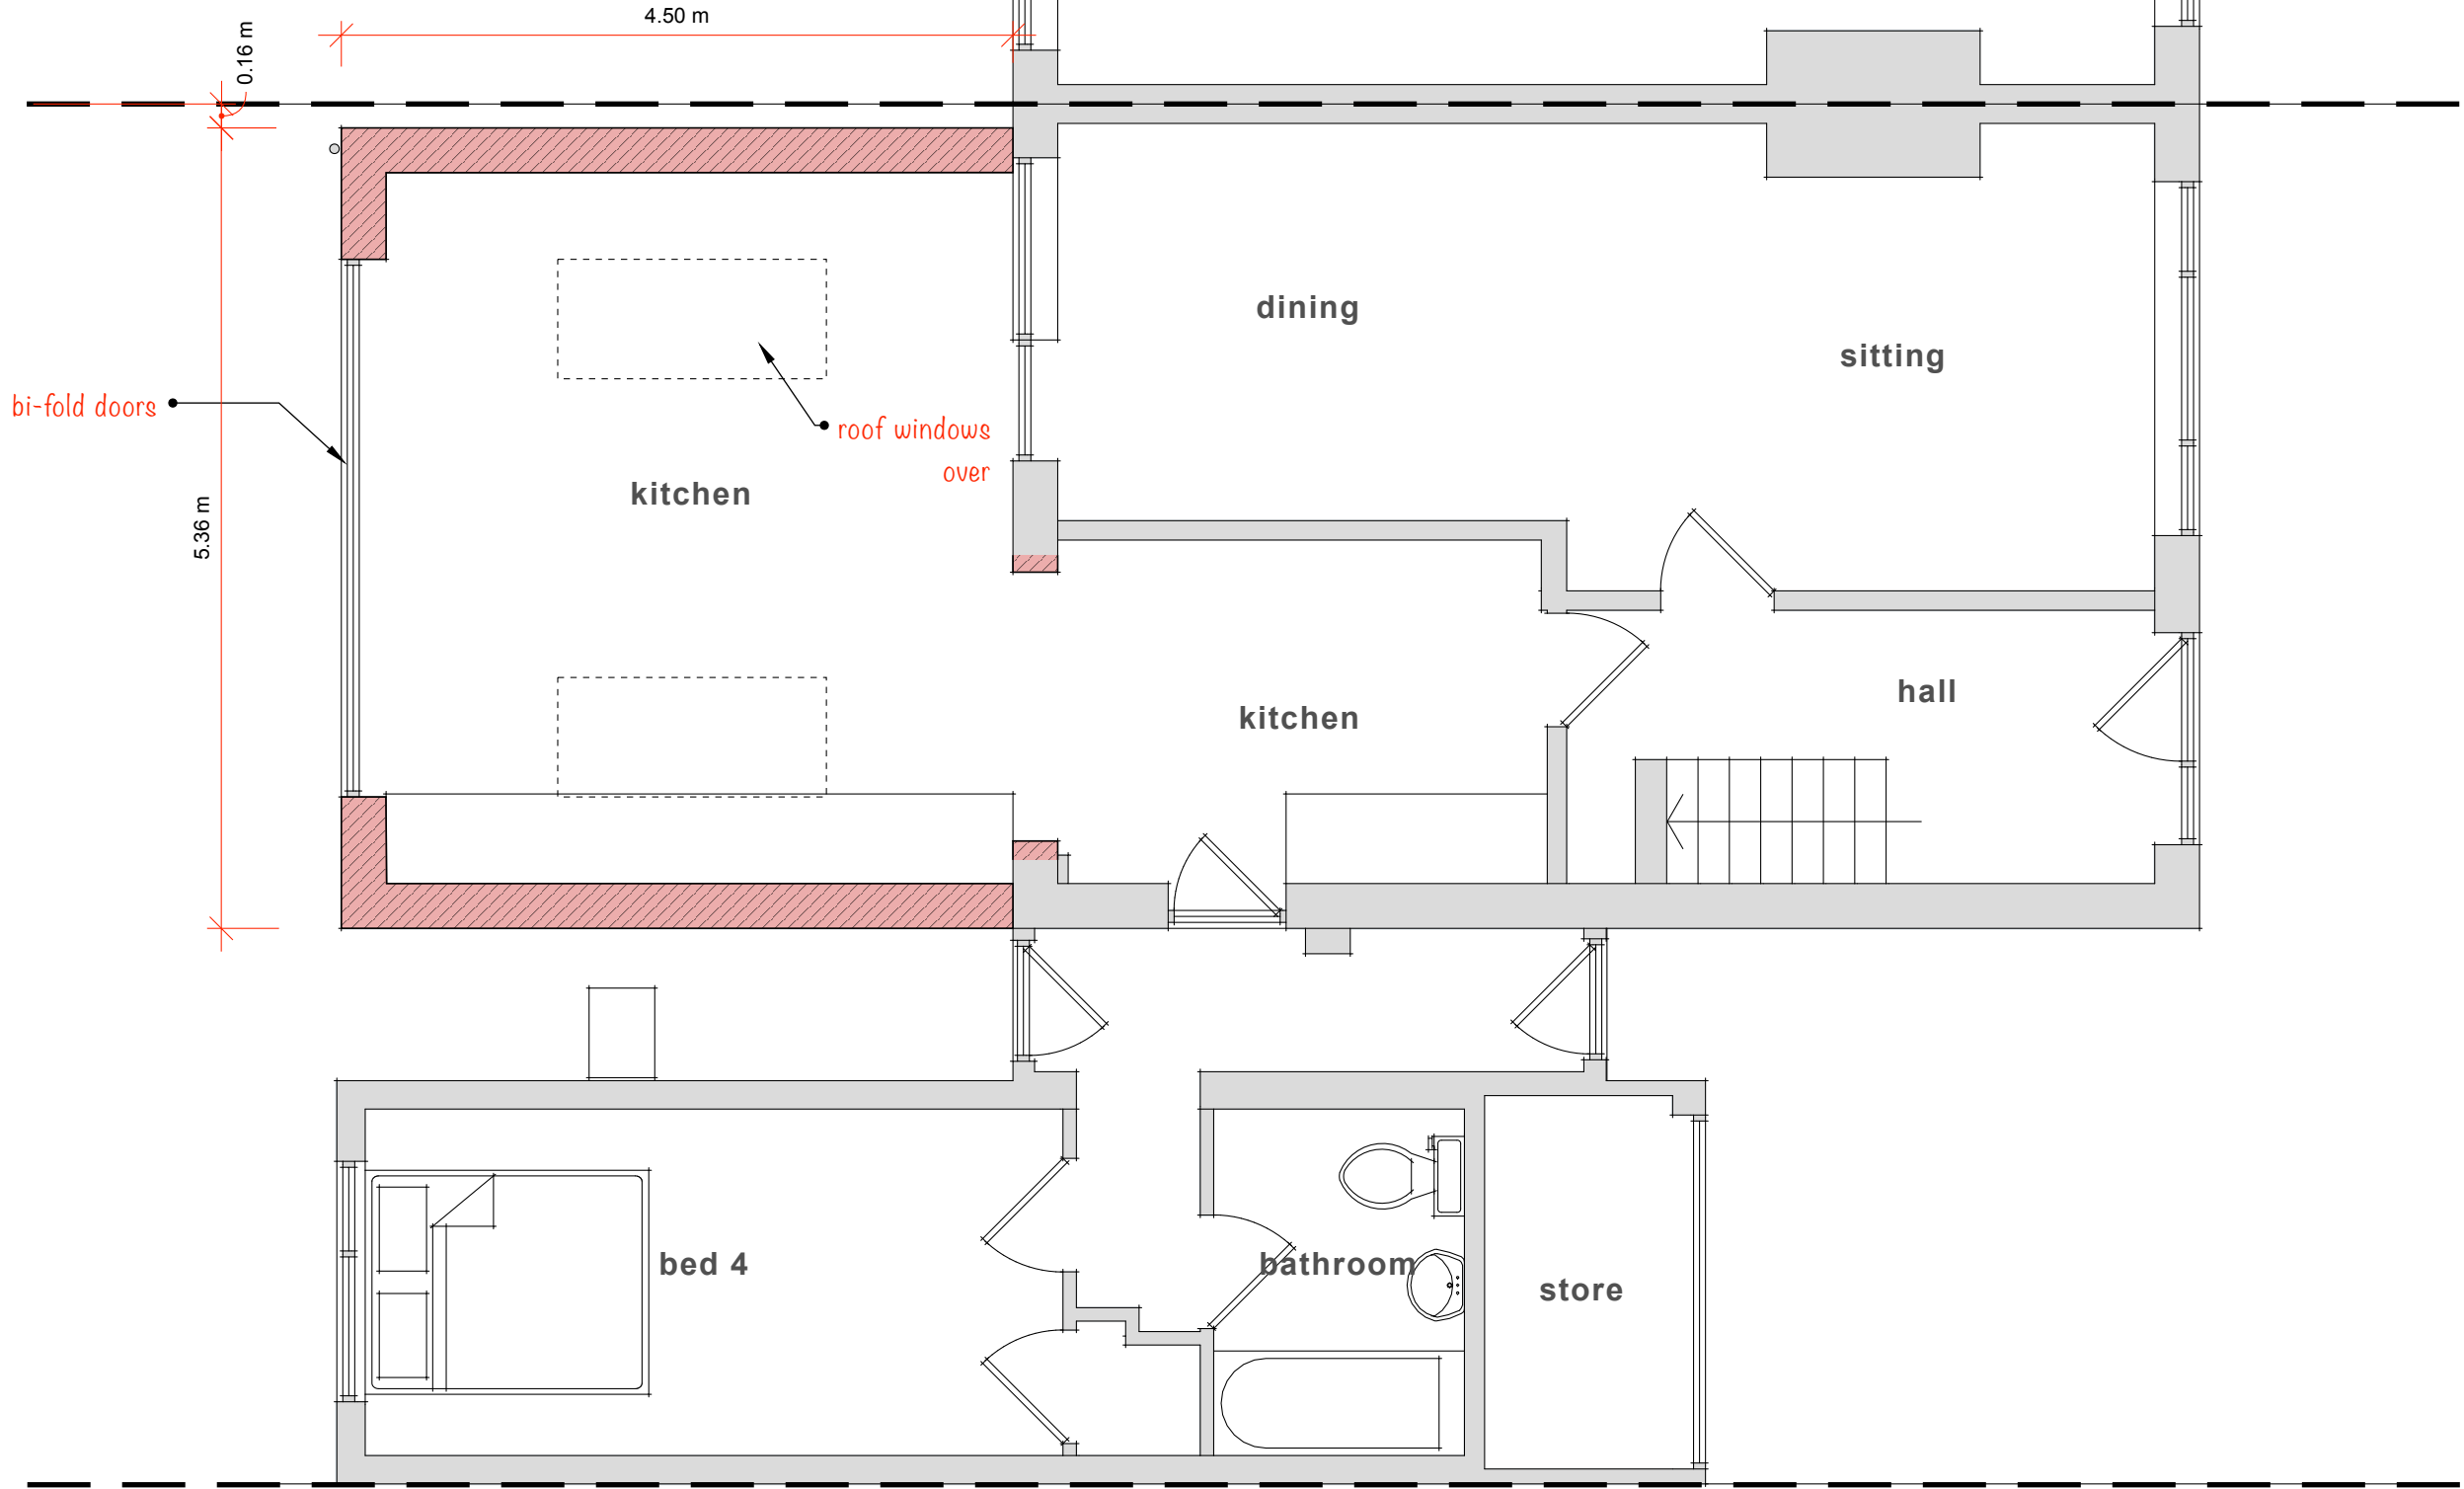 

proposed ground floor plan

scale: 1 : 50 @ A3

glyn jackson

14 Stephenson Drive | Frome | BA11 2XD | t. 07971 638003 | e. glynjackson@icloud.com

Project: 53, St Johns Road, Warminster BA12 9LZ

Client: Mr & Mrs K Nicholson

date:


December, 2025

drawing no:

2515 / 03


revision:

00 01 02 04

 

This drawing is copyright of
Glyn Jackson Ltd.
It may not be copied,
reproduced or altered in any
way without written authority.

All dimensions to be checked
on site and any discrepancies
reported to the Architect
immediately.

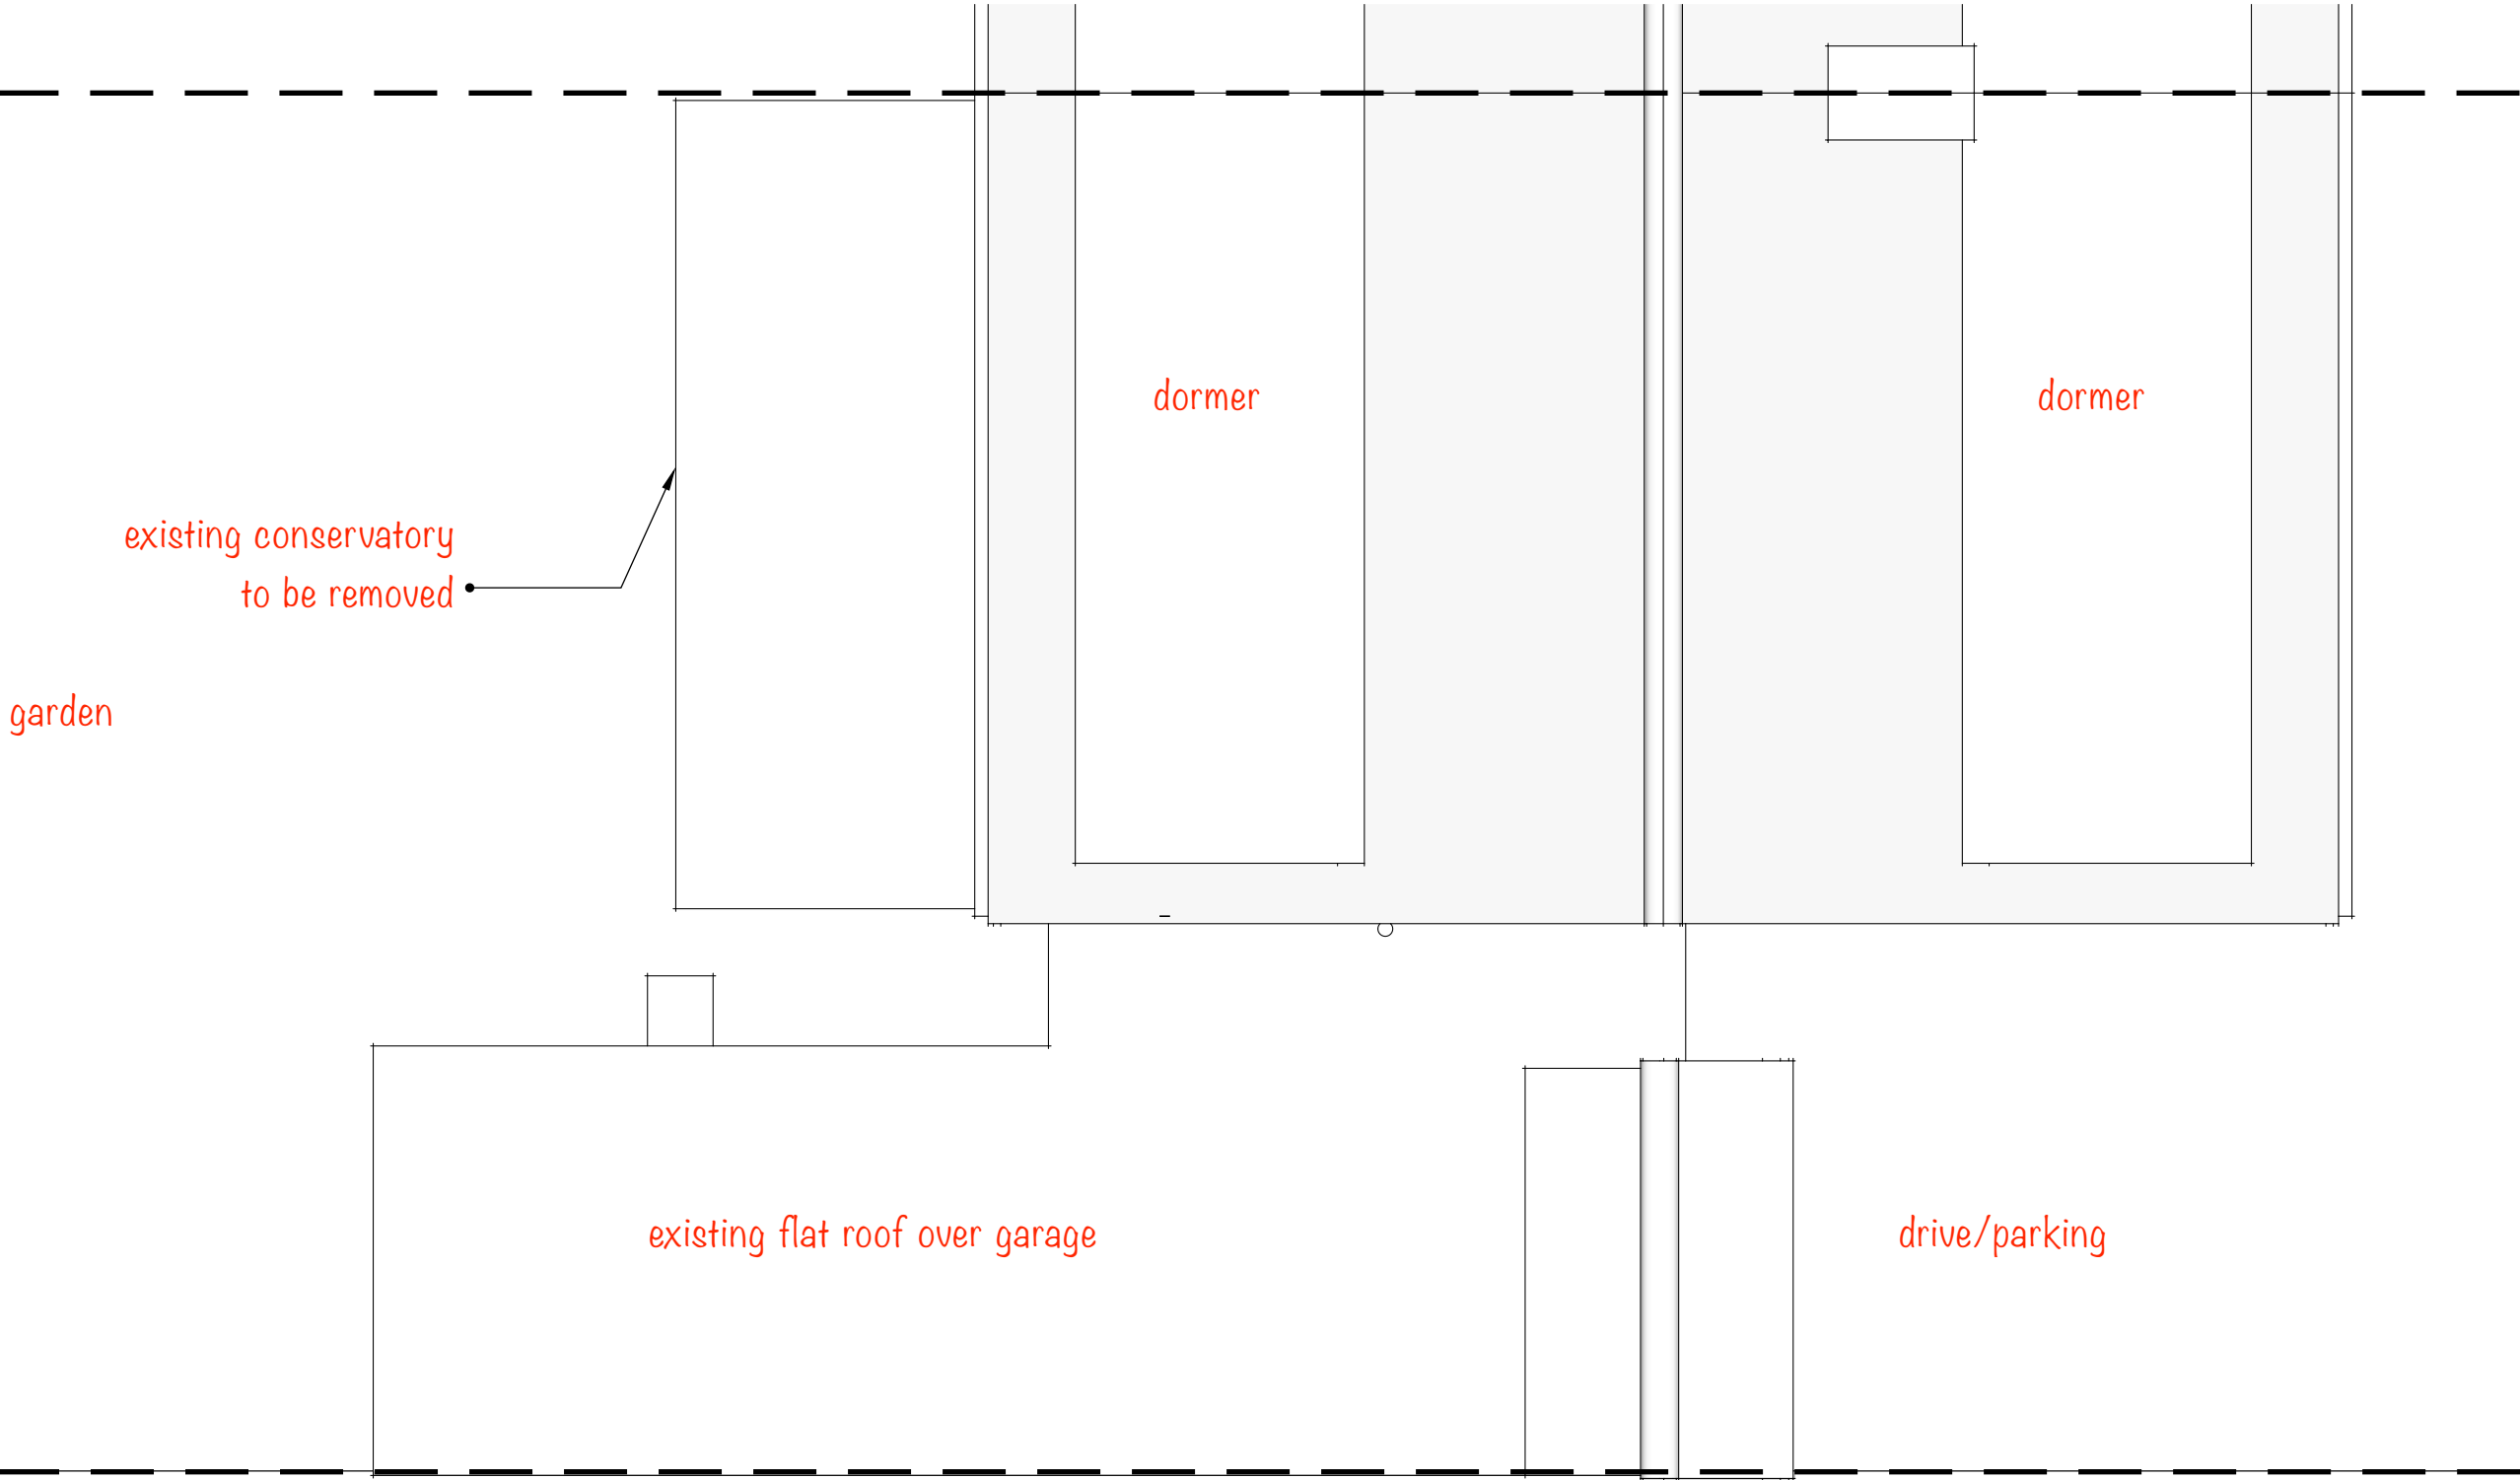

existing roof plan

scale: 1 : 50 @ A3


glyn jackson

14 Stephenson Drive | Frome | BA11 2XD | t. 07971 638003 | e. glynjackson@icloud.com

Project: 53, St Johns Road, Warminster BA12 9LZ
Client: Mr & Mrs K Nicholson


date: December, 2025
drawing no: 2515 / 04
revision:

00 01 02 04

 

This drawing is copyright of
Glyn Jackson Ltd.
It may not be copied,
reproduced or altered in any
way without written authority.

All dimensions to be checked
on site and any discrepancies
reported to the Architect
immediately.

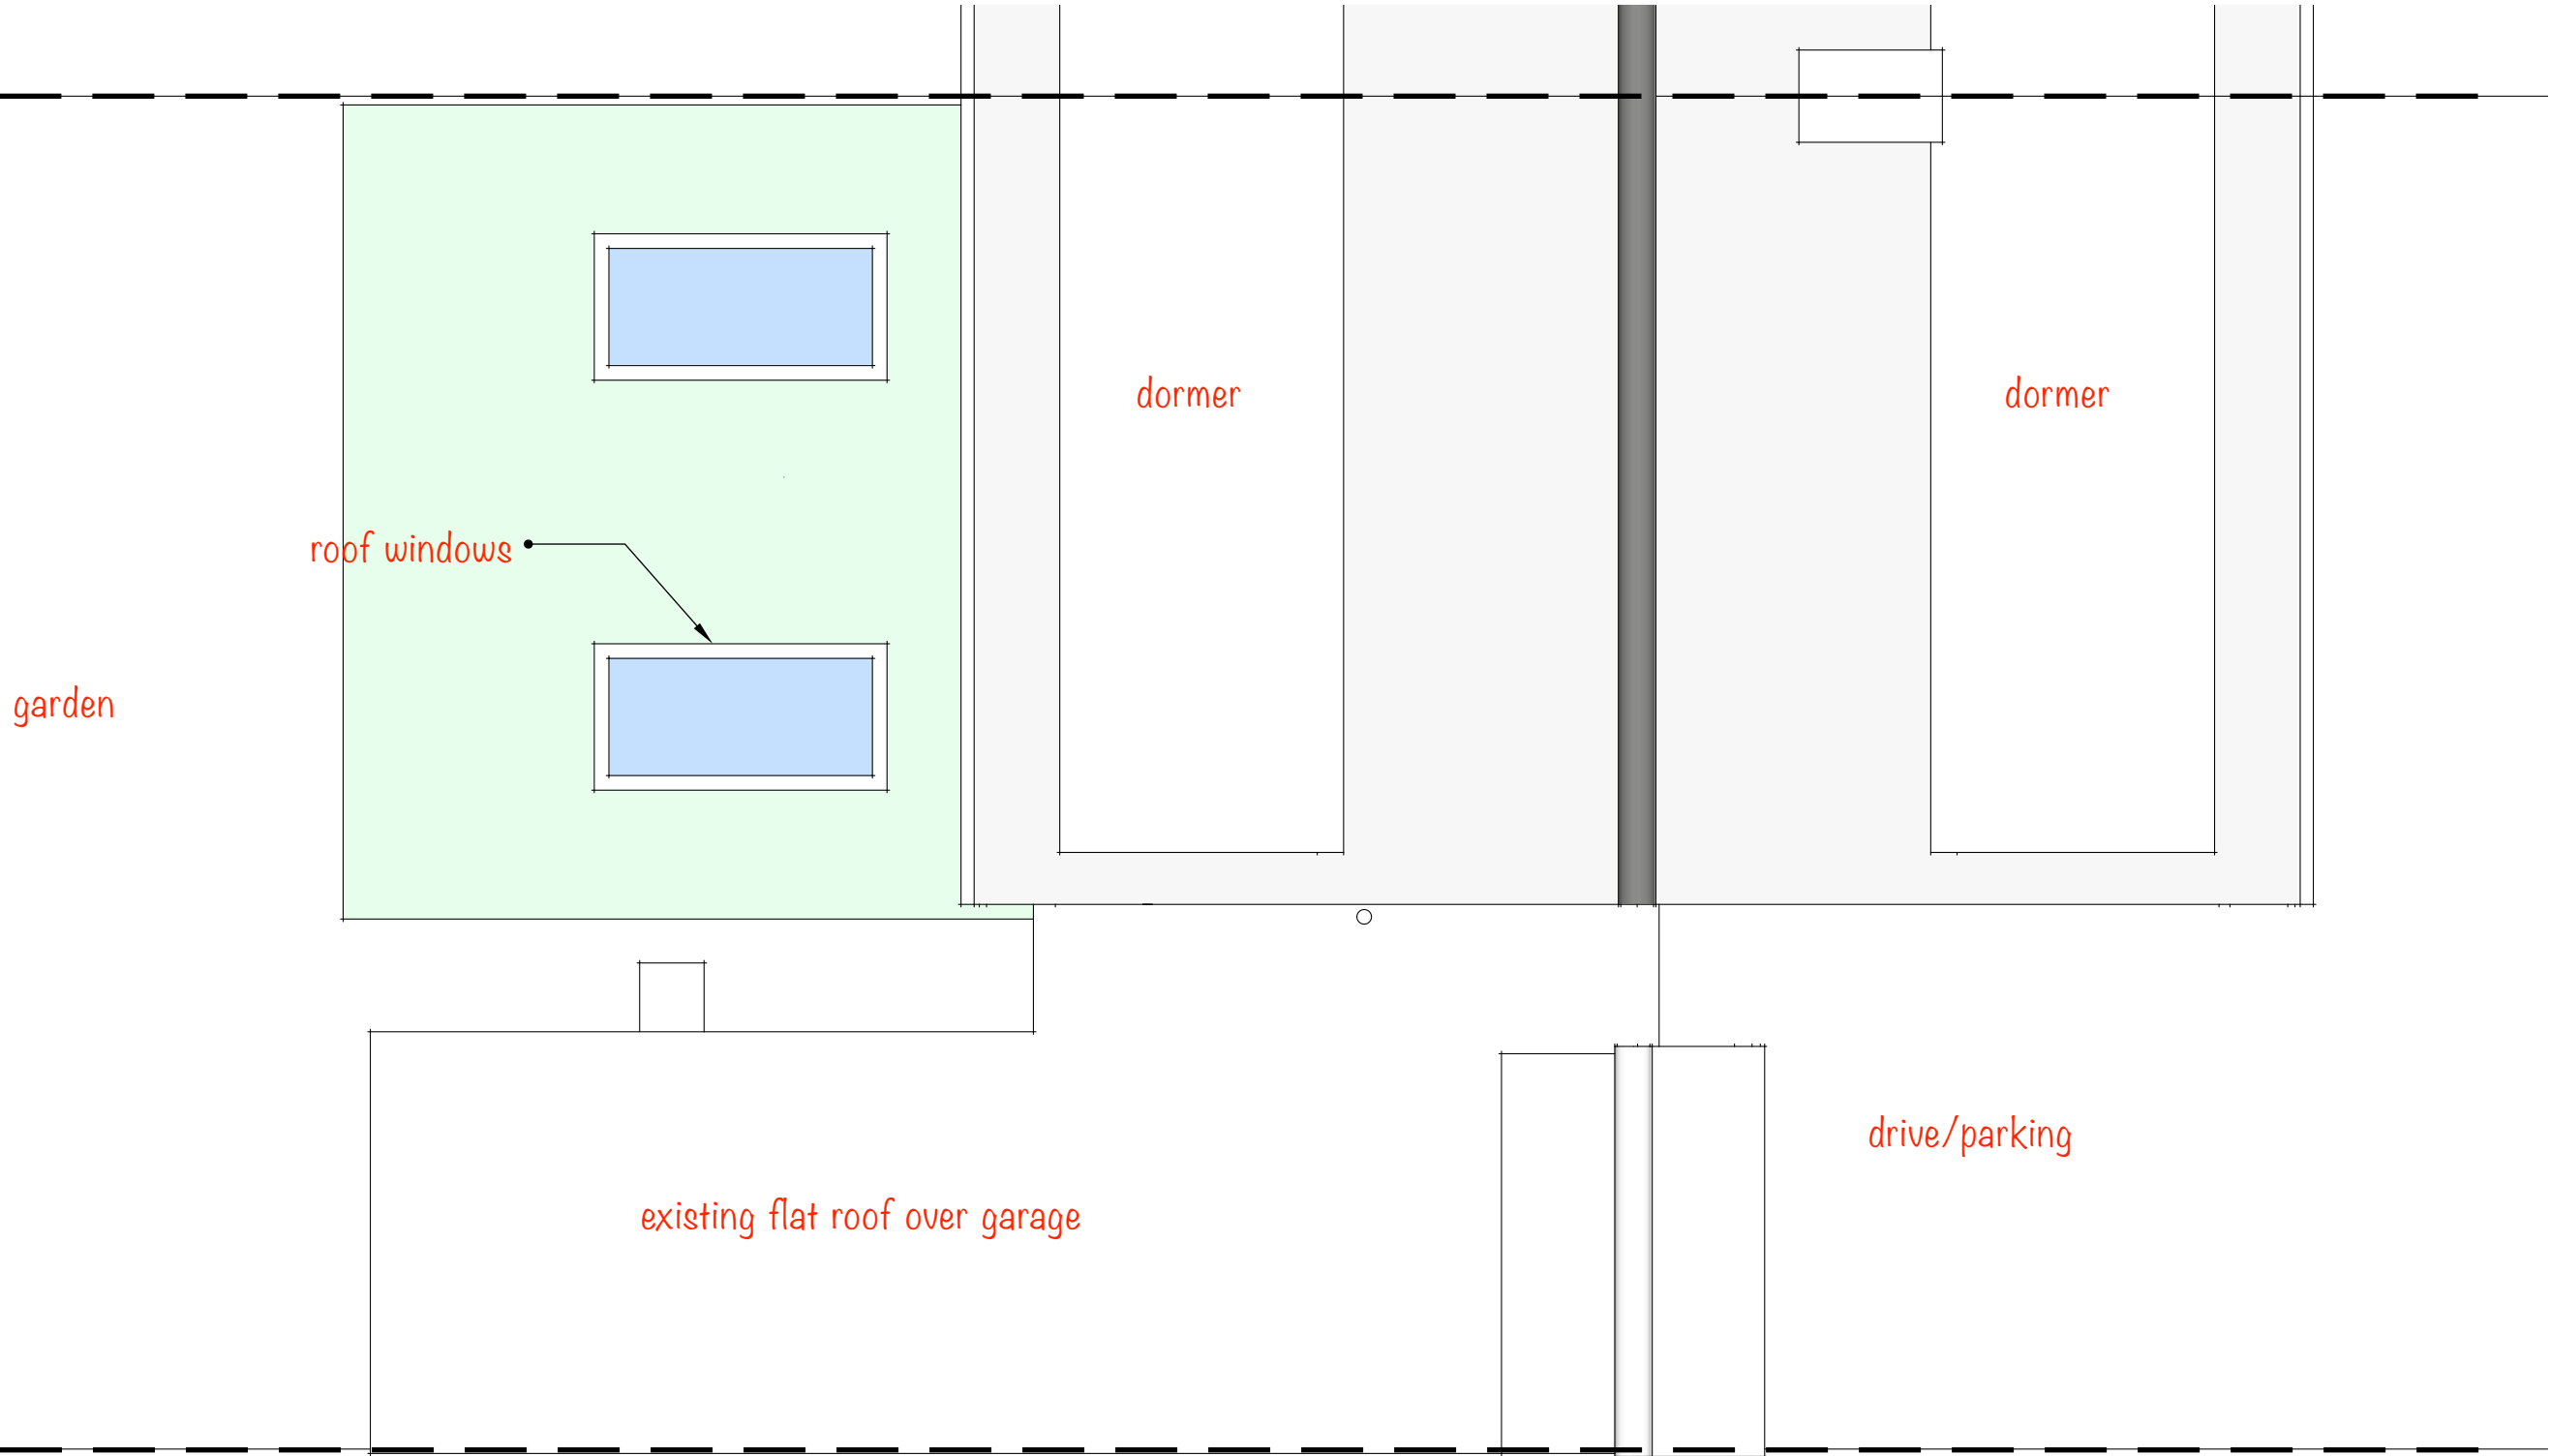

proposed roof plan

scale: 1 : 50 @ A3

glyn jackson

14 Stephenson Drive | Frome | BA11 2XD | t. 07971 638003 | e. glynjackson@icloud.com

Project: 53, St Johns Road, Warminster BA12 9LZ
Client: Mr & Mrs K Nicholson

date: December, 2025
drawing no: 2515 / 05
revision:

00 02 04 08


This drawing is copyright of
Glyn Jackson Ltd.
It may not be copied,
reproduced or altered in any
way without written authority.

All dimensions to be checked
on site and any discrepancies
reported to the Architect
immediately.



existing south (front) elevation

scale: 1 : 100 @ A3

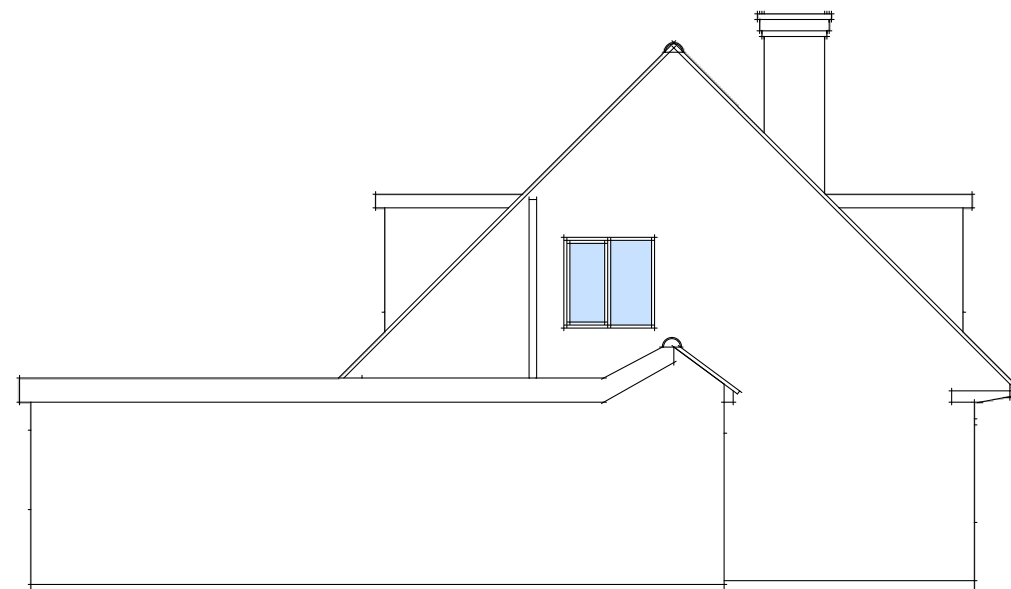



existing west (side) elevation

scale: 1 : 100 @ A3



proposed south (front) elevation

scale: 1 : 100 @ A3

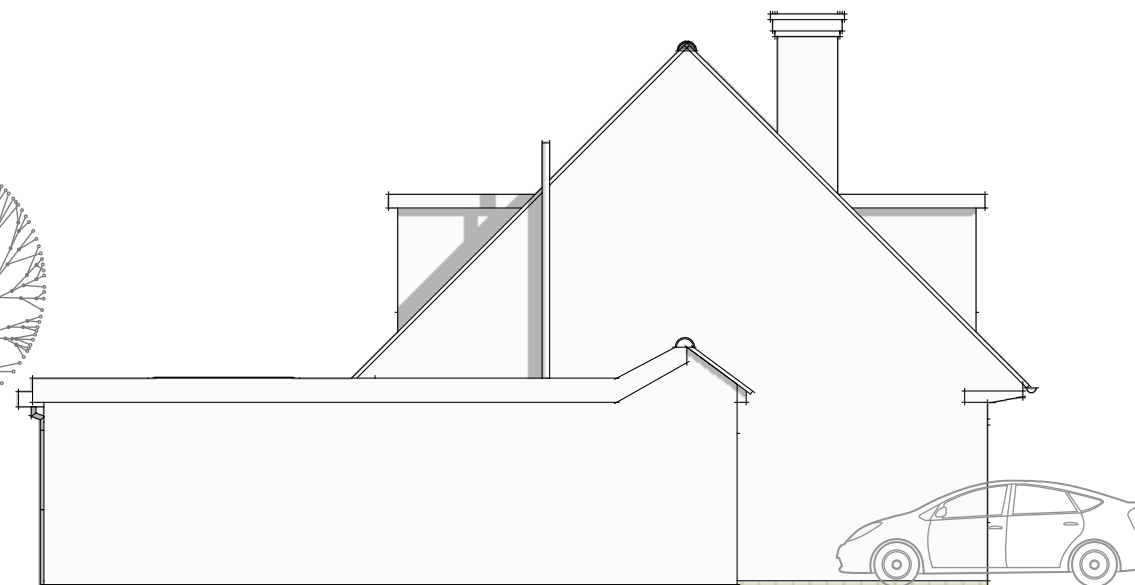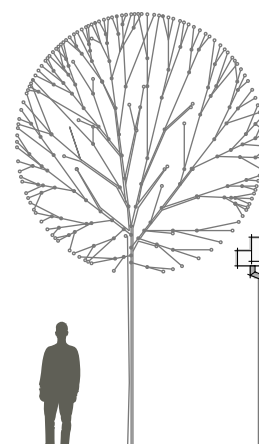

proposed west (side) elevation

scale: 1 : 100 @ A3

glyn jackson

14 Stephenson Drive | Frome | BA11 2XD | t. 07971 638003 | e. glynjackson@icloud.com


Project: 53, St Johns Road, Warminster BA12 9LZ
Client: Mr & Mrs K Nicholson

date: December, 2025
drawing no: 2515 / 06
revision:

00 02 04 08

This drawing is copyright of
Glyn Jackson Ltd.
It may not be copied,
reproduced or altered in any
way without written authority.

All dimensions to be checked
on site and any discrepancies
reported to the Architect
immediately.

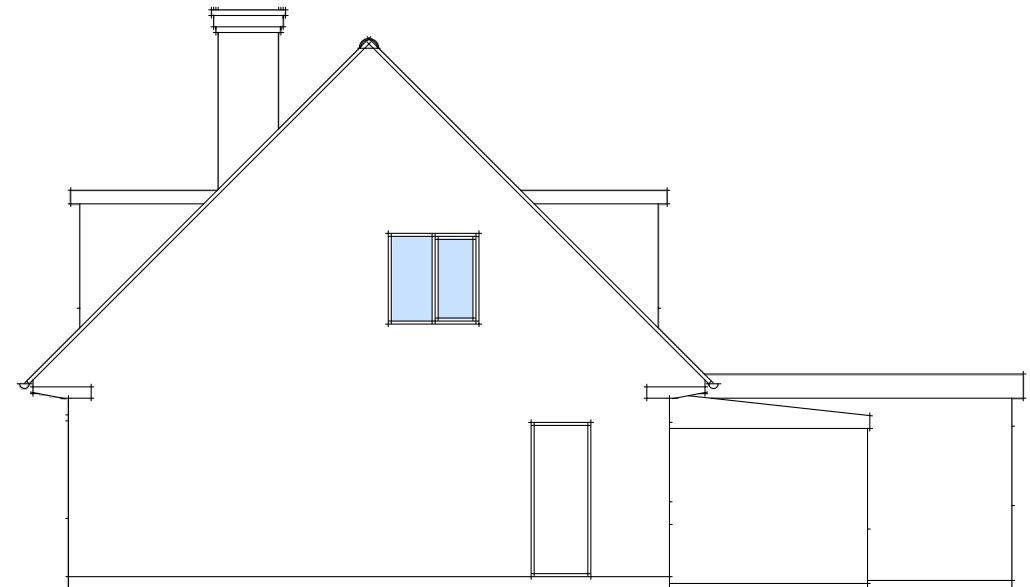

existing north (rear) elevation

scale: 1 : 100 @ A3



existing east (side) elevation

scale: 1 : 100 @ A3

- roof** - glass fibre (GRP) such as 'Polyroof 185' (BBA Certificate 91/2604) membrane
- walls** - brick to match existing
- windows/doors** - upvc framed casement

ensure no projection of
roof over boundary.

2.70 m

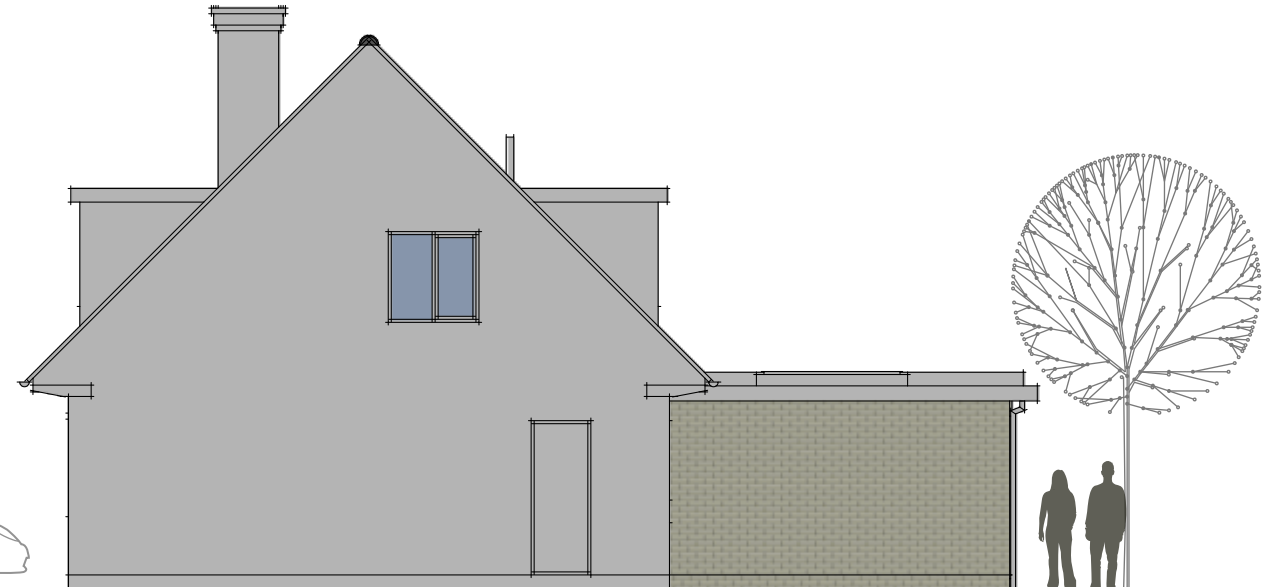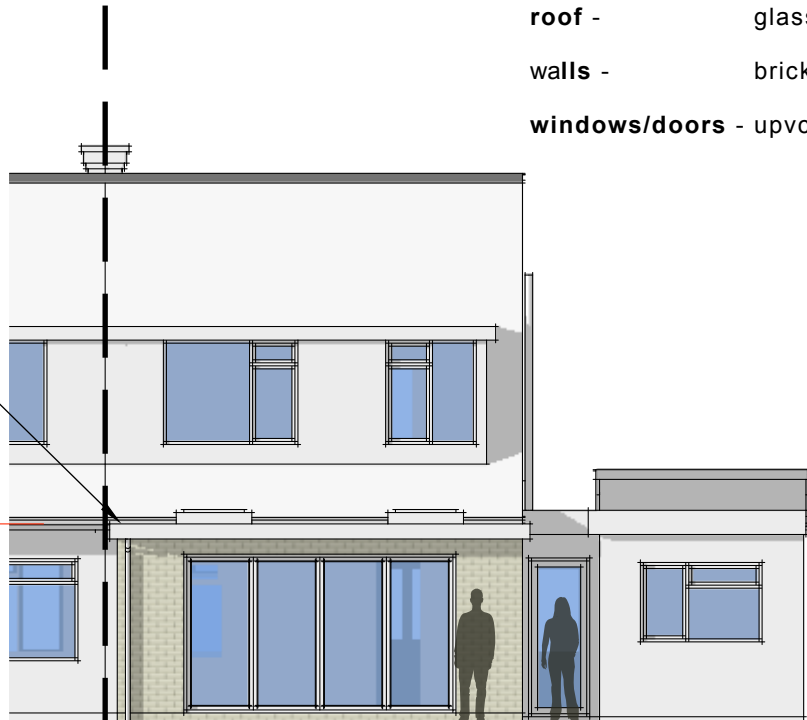

proposed north (rear) elevation

scale: 1 : 100 @ A3


proposed east (side) elevation

scale: 1 : 100 @ A3

glyn jackson


14 Stephenson Drive | Frome | BA11 2XD | t. 07971 638003 | e. glynjackson@icloud.com

00 04 08 16

 

This drawing is copyright of
Glyn Jackson Ltd.
It may not be copied,
reproduced or altered in any
way without written authority.

All dimensions to be checked
on site and any discrepancies
reported to the Architect
immediately.

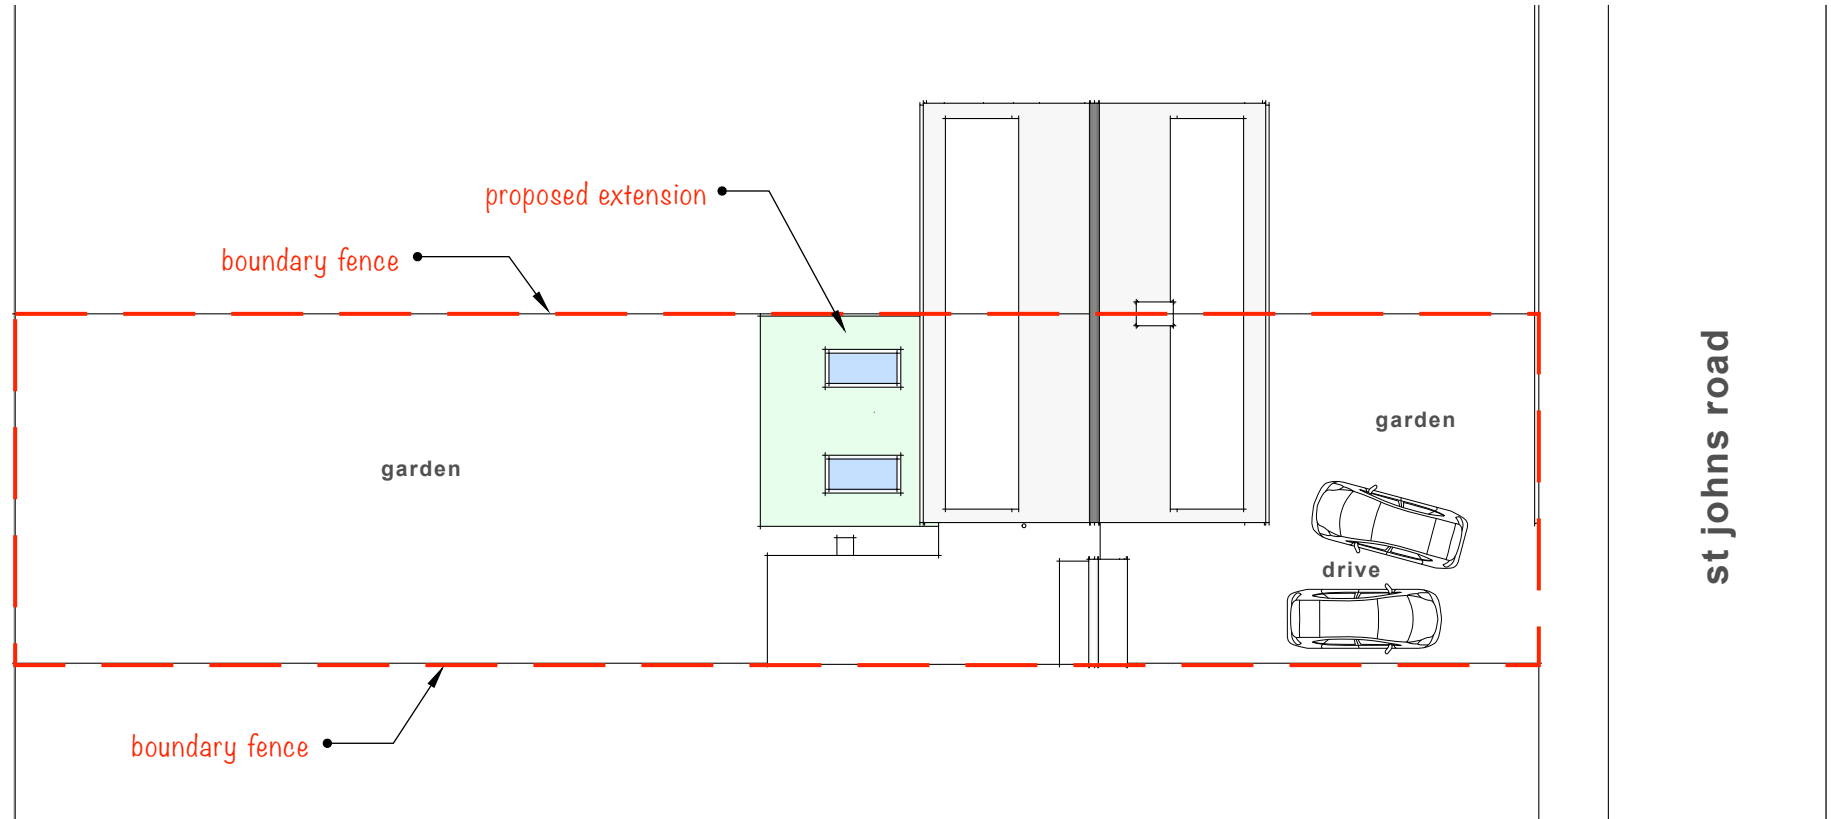

proposed site plan

scale: 1 : 200 @ A3

glyn jackson

14 Stephenson Drive | Frome | BA11 2XD | t. 07971 638003 | e. glynjackson@icloud.com

Project: 53, St Johns Road, Warminster BA12 9LZ
Client: Mr & Mrs K Nicholson

date: December, 2025
drawing no: 2515 / 08
revision: