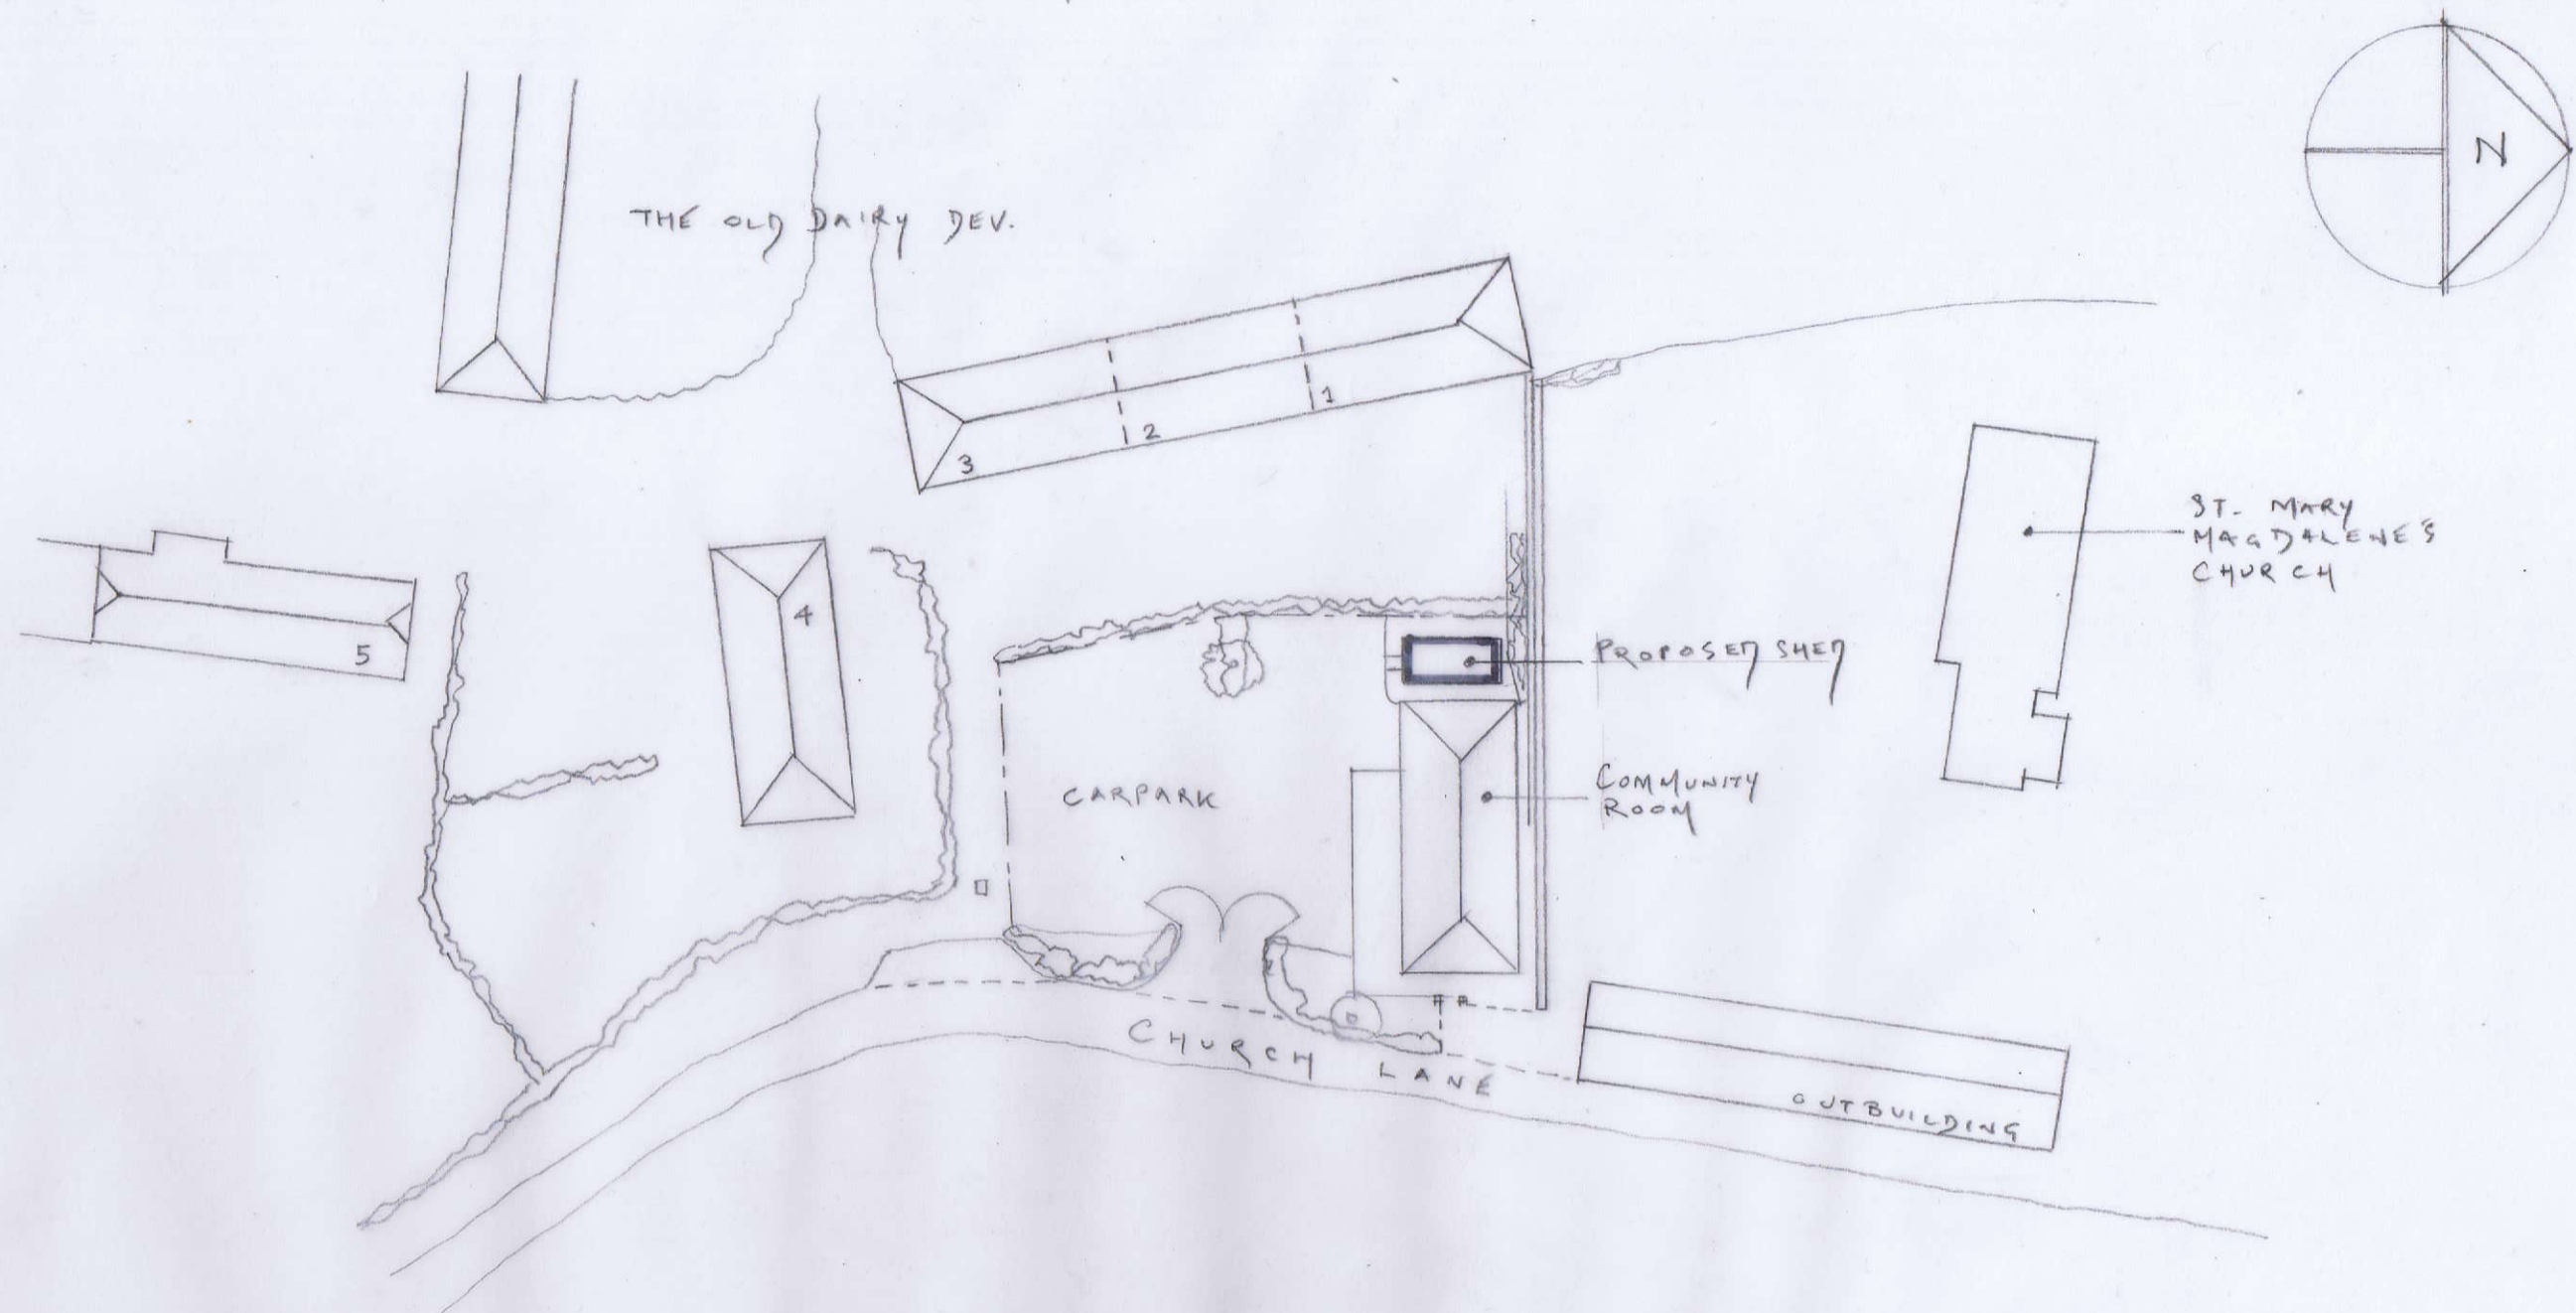


COMMUNITY ROOM, CHURCH LANE, WINTERBOURNE MONKTON - PROPOSED SITE PLAN

SCALE 1:500 (AT A3)

NOVEMBER 25