




DRAWING FOR PLANNING PURPOSES ONLY.
NOT TO BE USED FOR CONSTRUCTION.

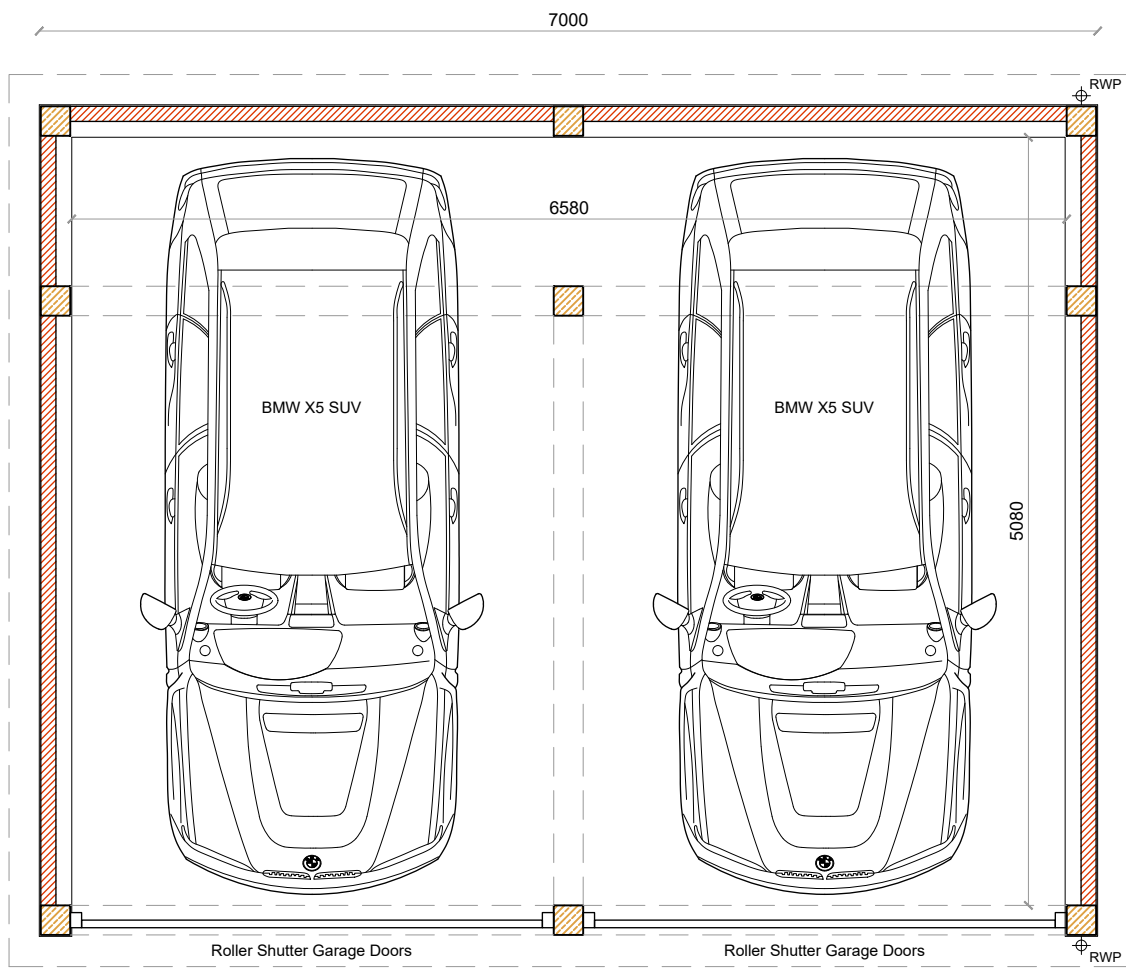


PROPOSED FLOOR PLAN
Scale 1:50

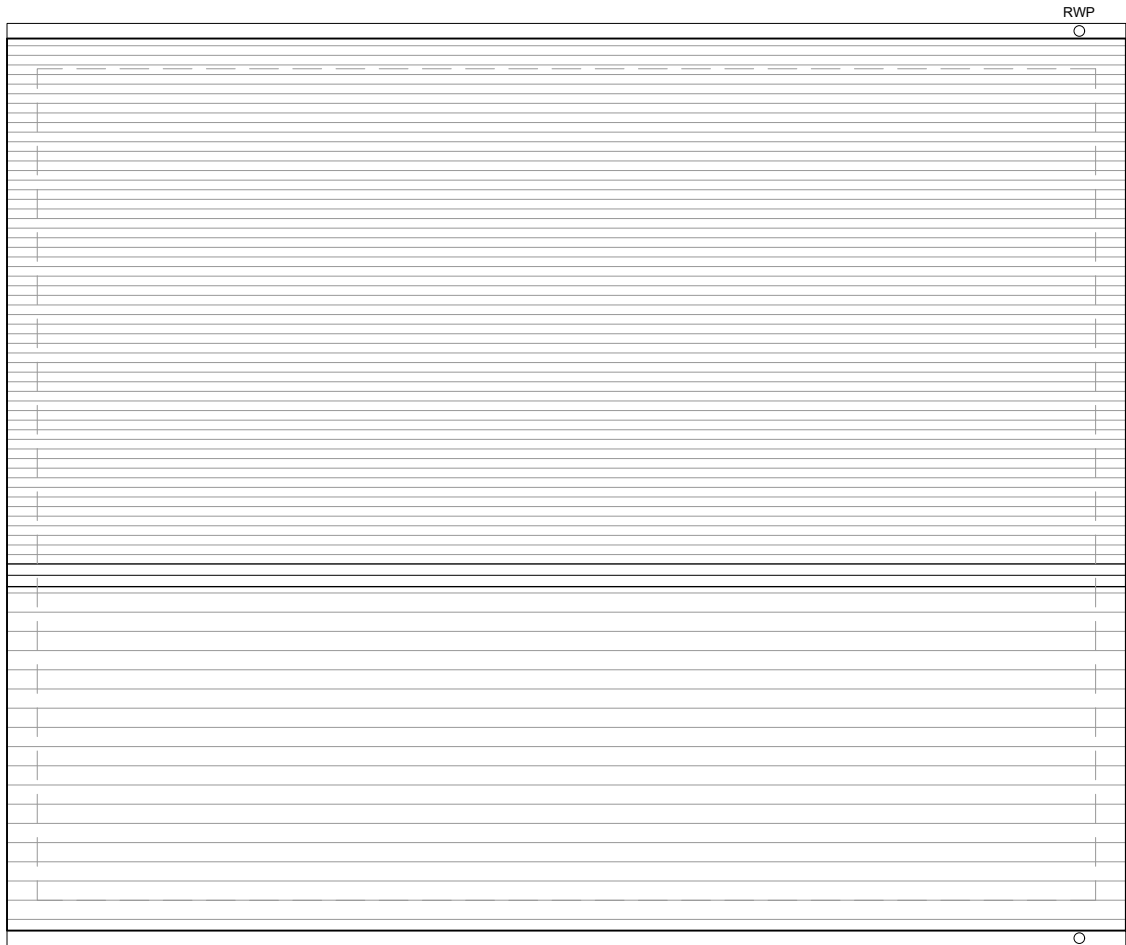


PROPOSED ROOF PLAN
Scale 1:50

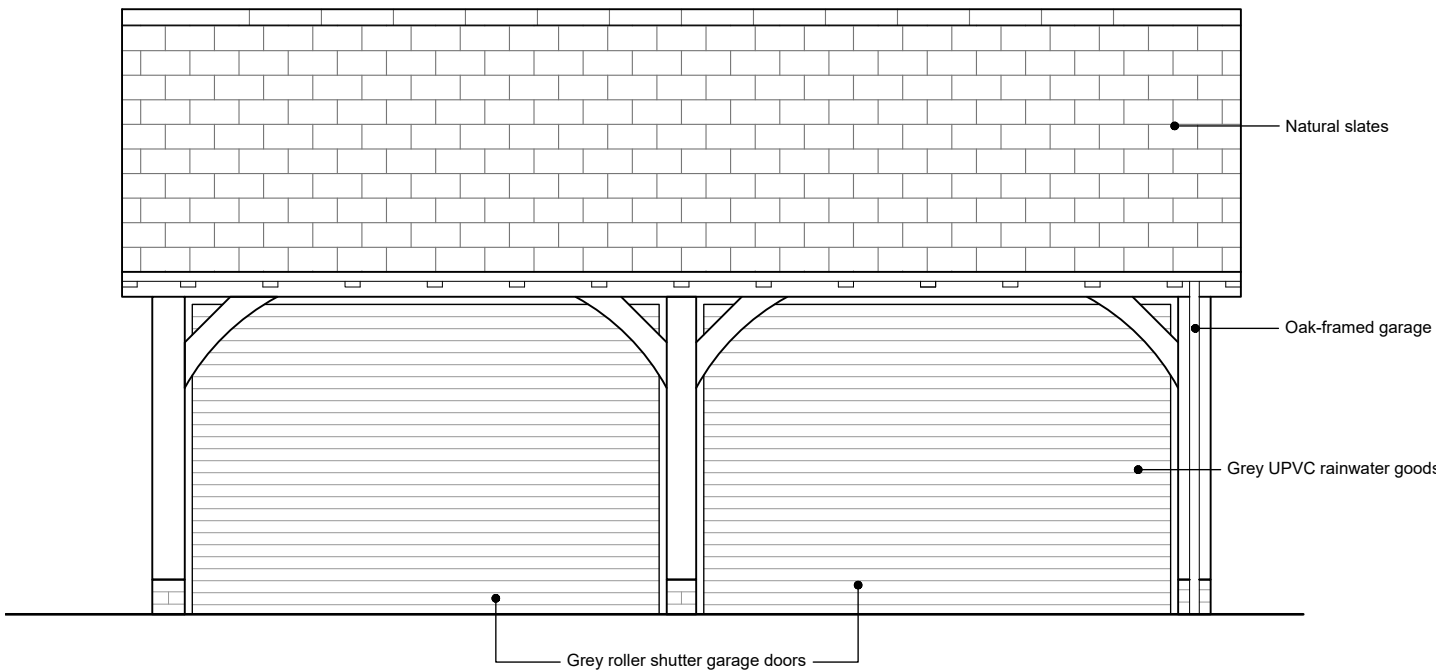


PROPOSED FRONT (NORTH) ELEVATION
Scale 1:50

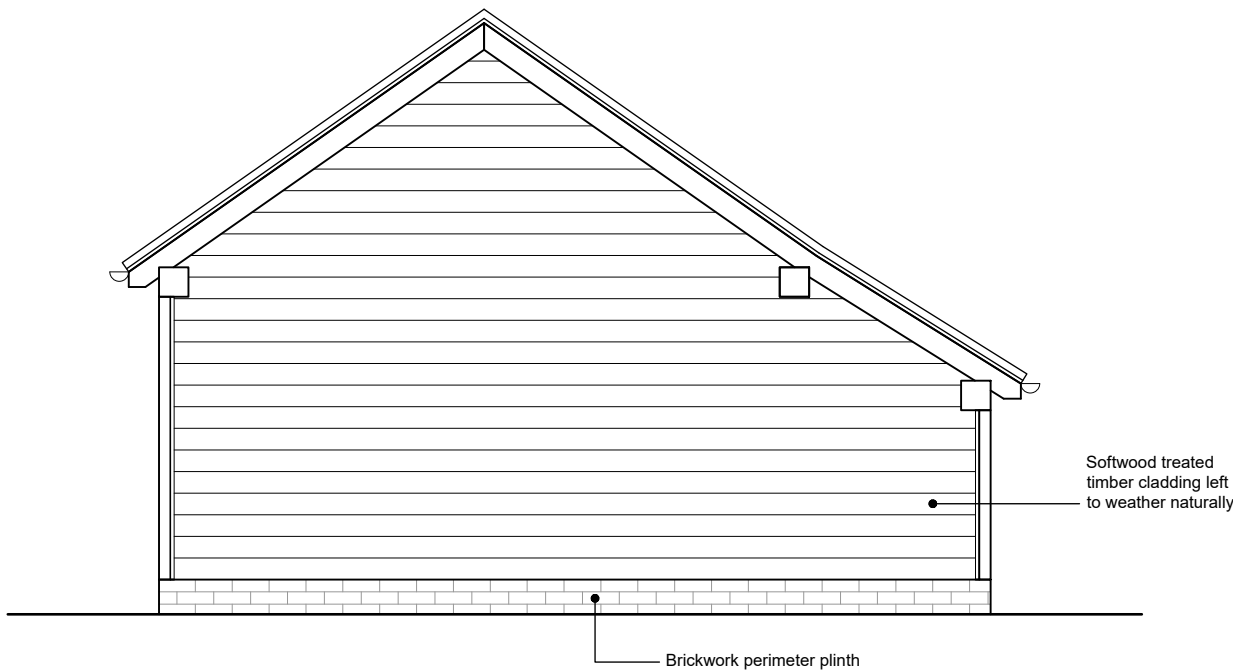


PROPOSED SIDE (WEST) ELEVATION
Scale 1:50

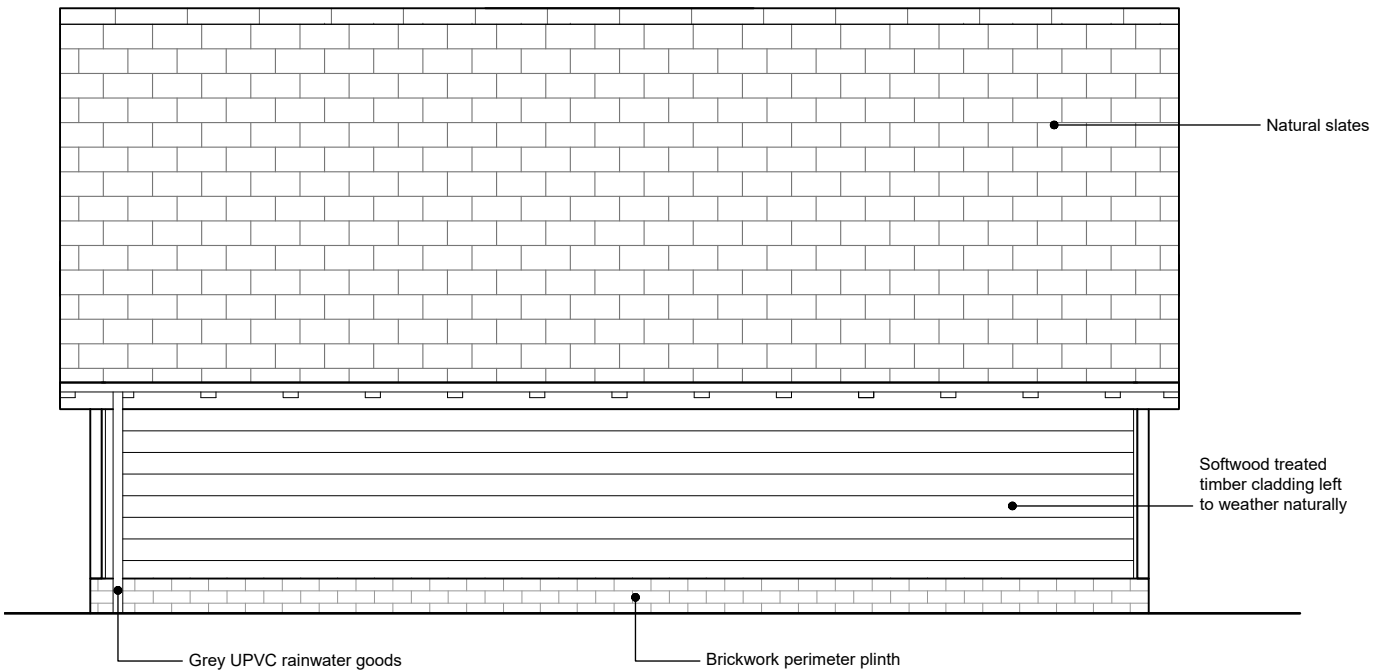


PROPOSED REAR (SOUTH) ELEVATION
Scale 1:50

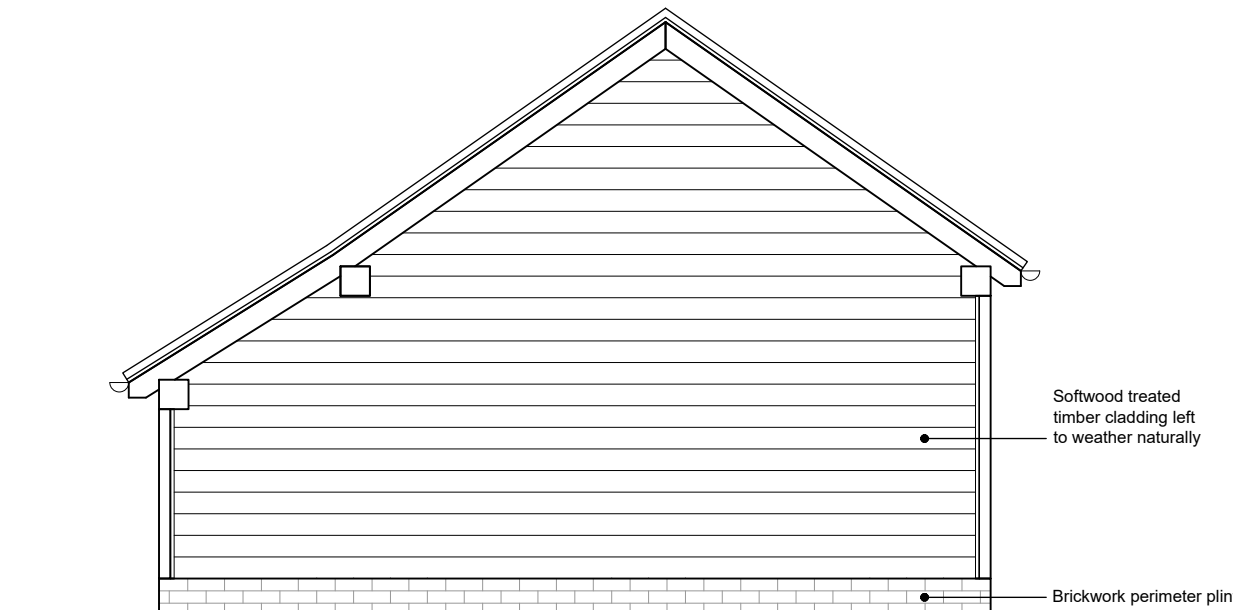


PROPOSED SIDE (EAST) ELEVATION
Scale 1:50

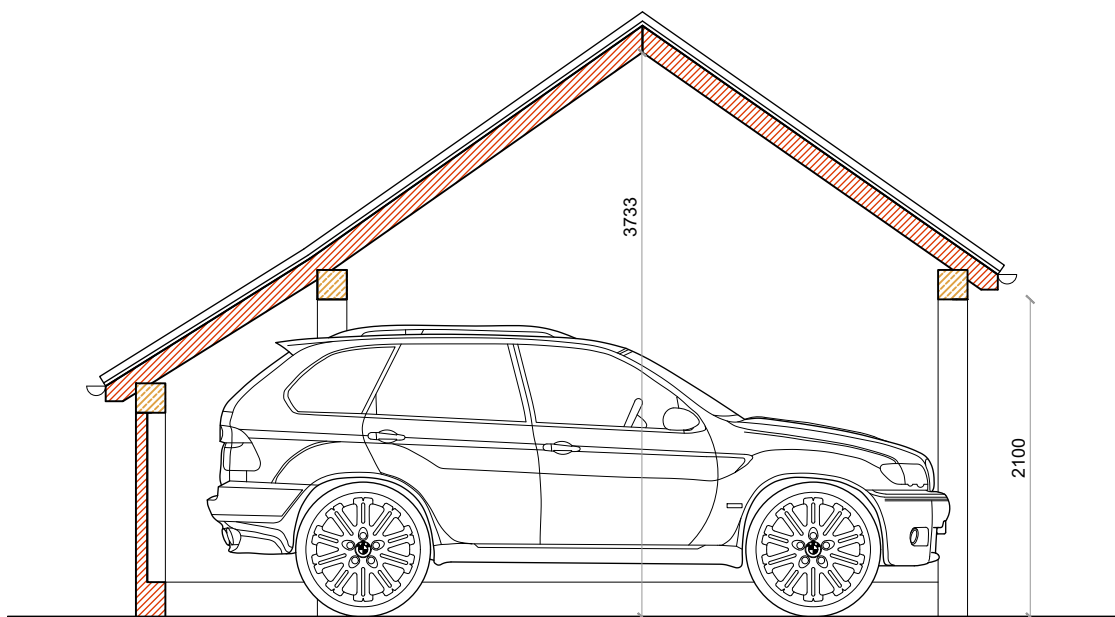


PROPOSED SECTION
Scale 1:50

 


EXISTING SITE LOCATION PLAN
Scale 1:1250

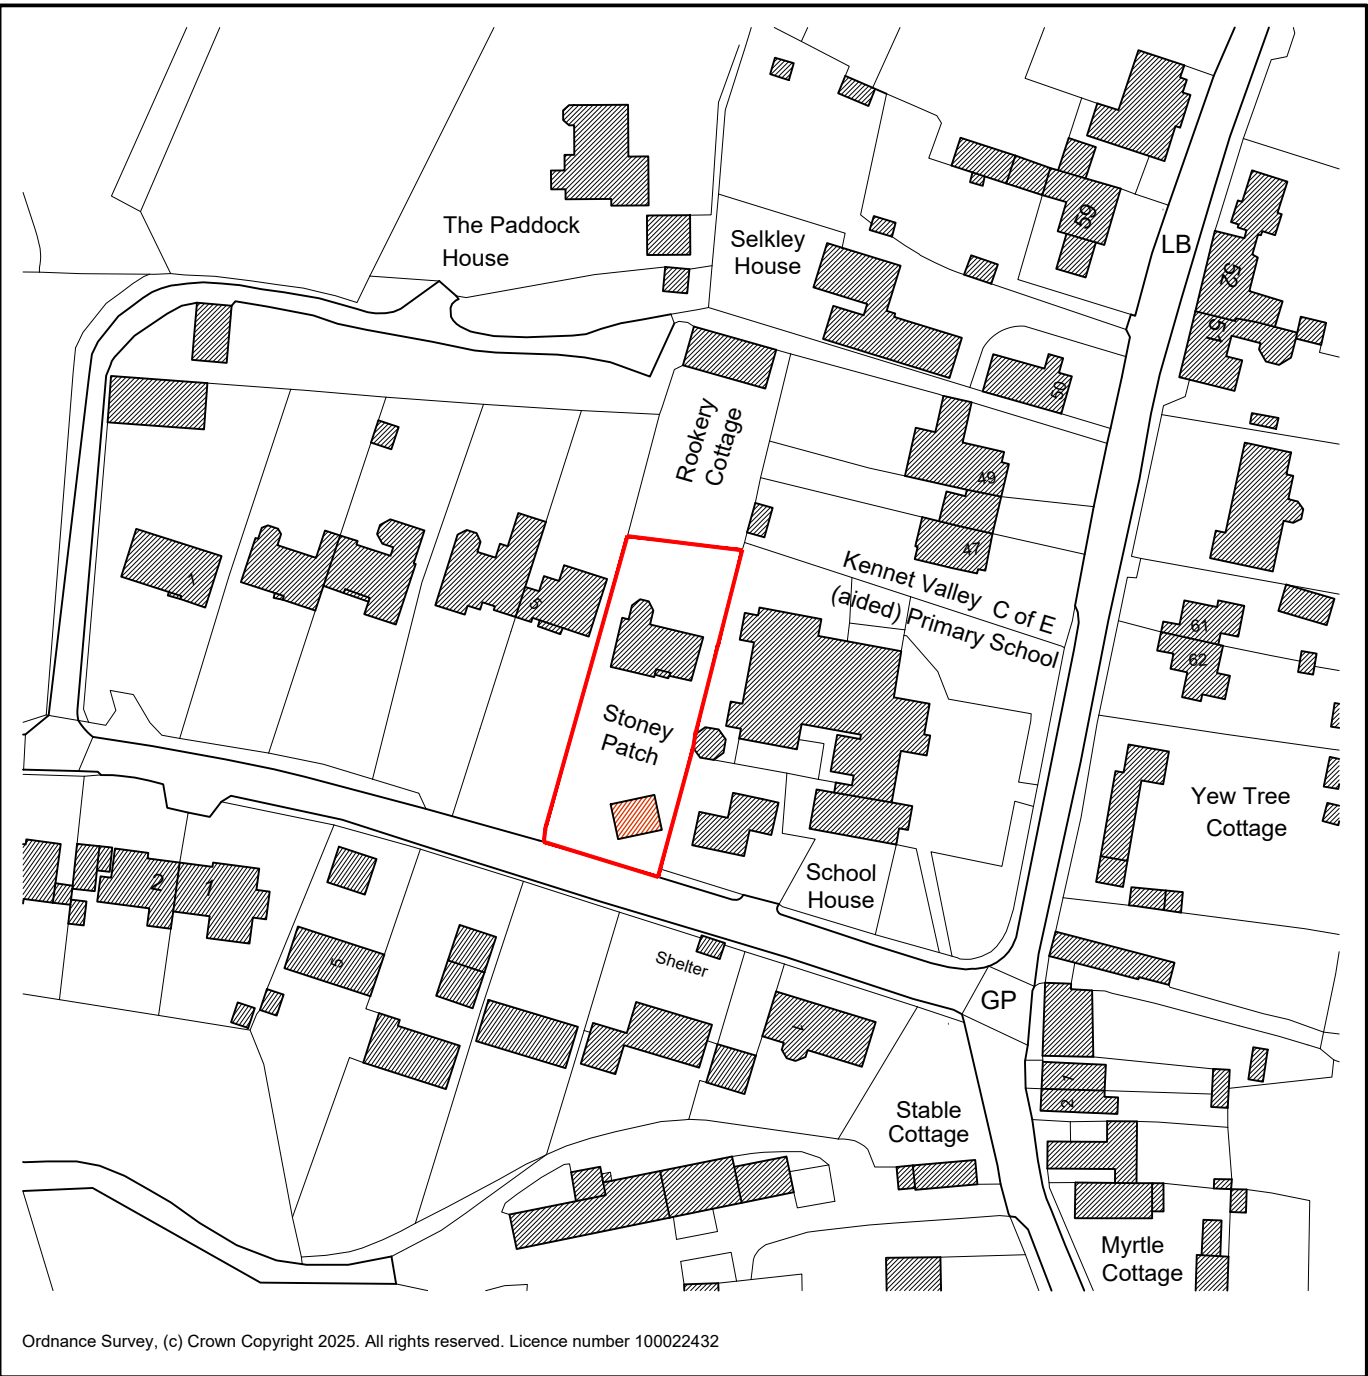

PROPOSED SITE LOCATION PLAN
Scale 1:1250

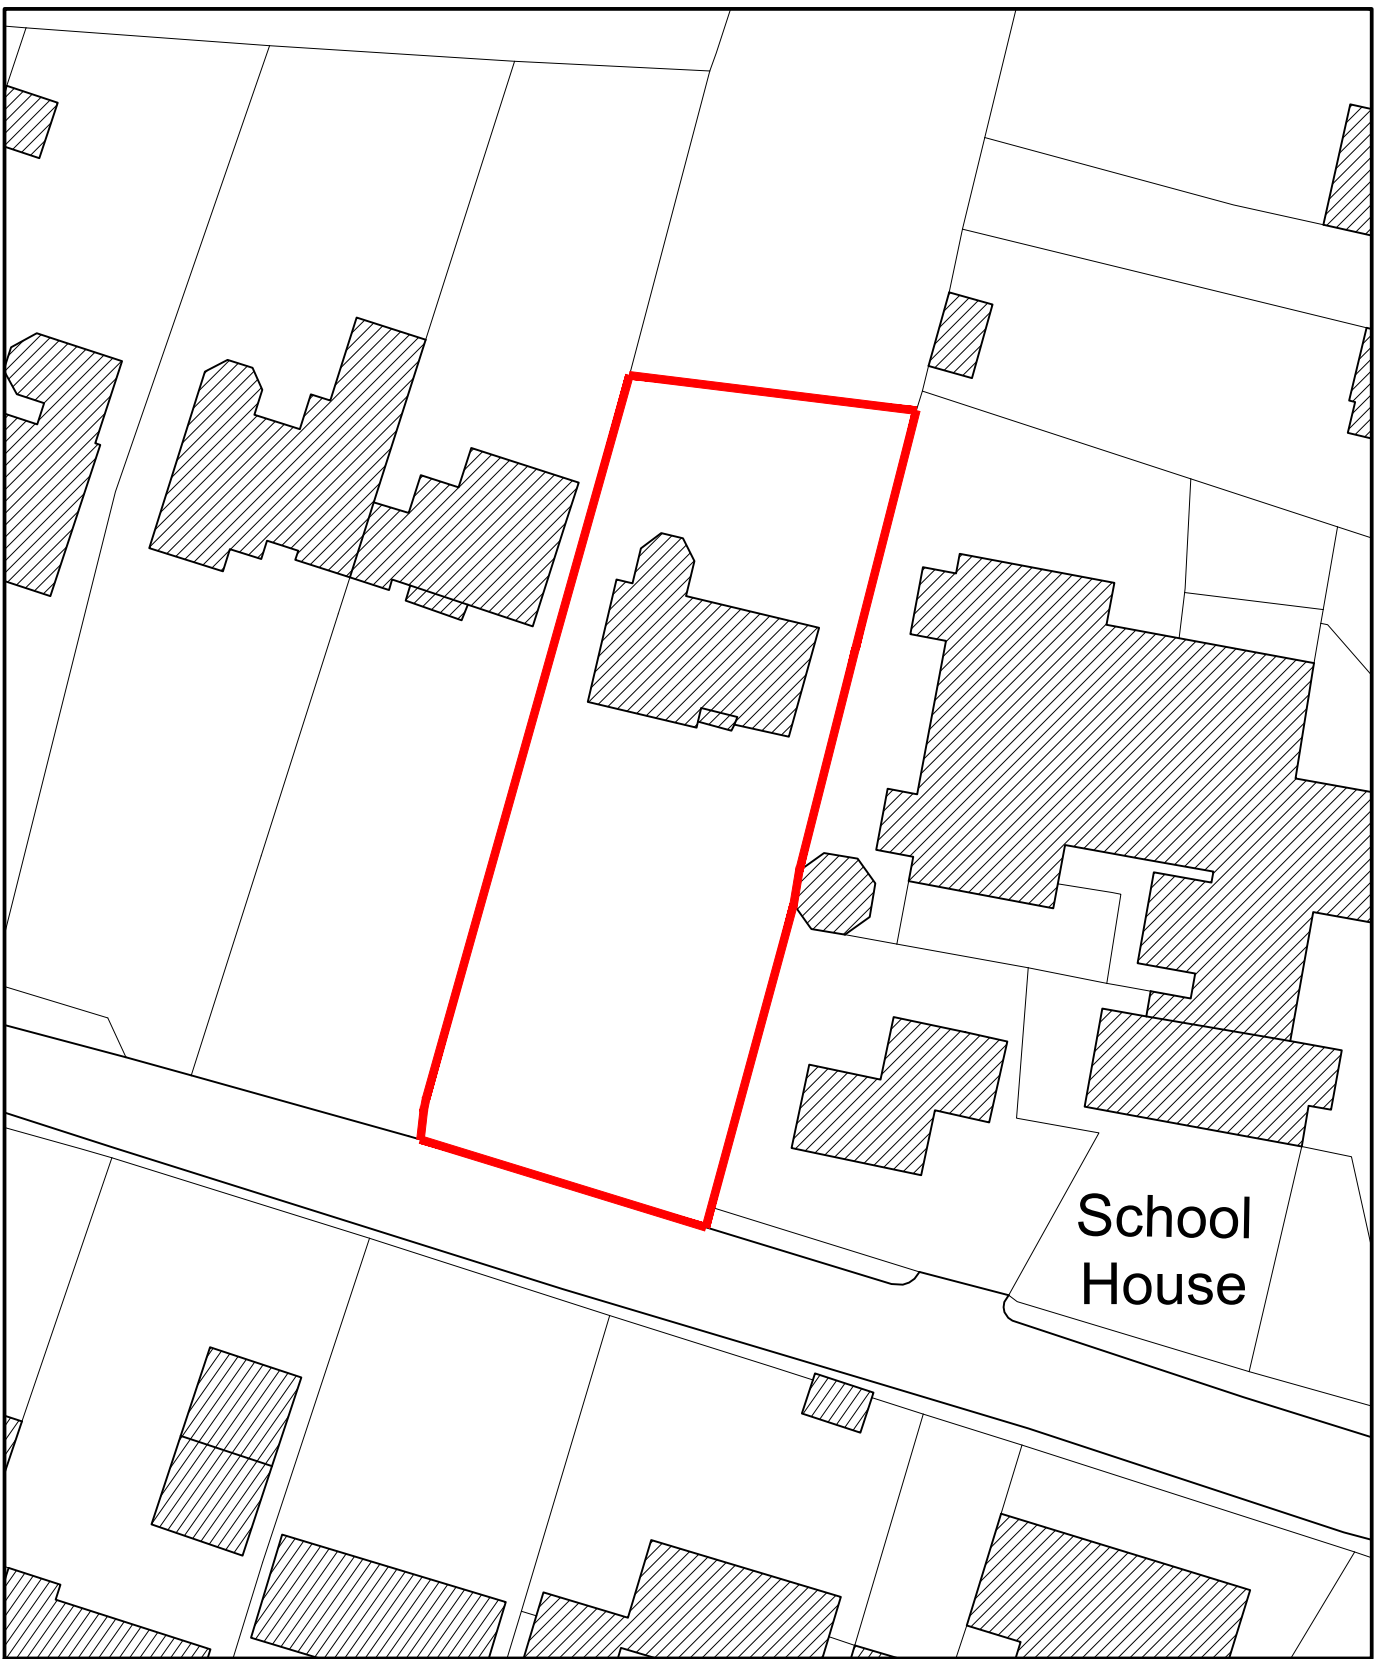

EXISTING BLOCK PLAN
Scale 1:500

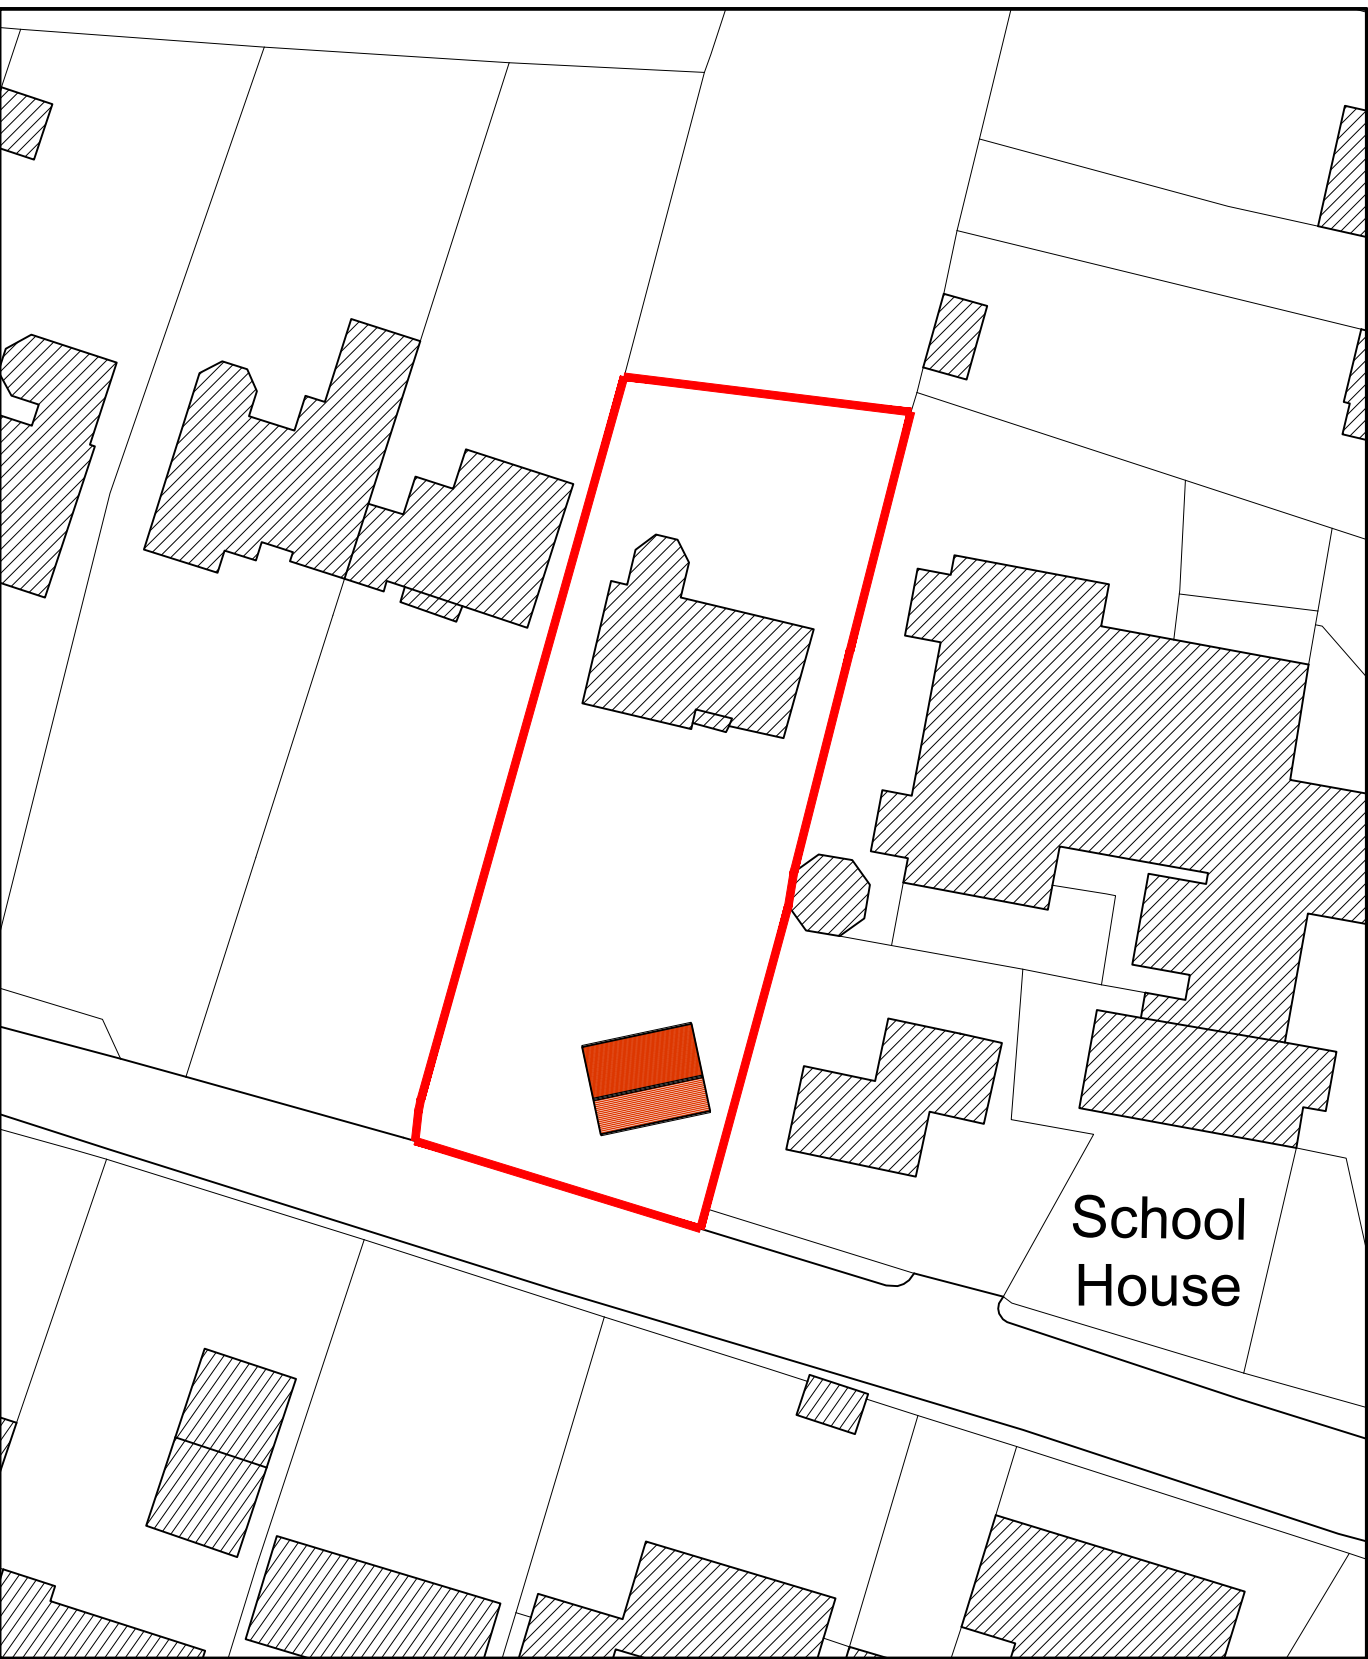

PROPOSED BLOCK PLAN
Scale 1:500

JOB TITLE:
Proposed Garage @ Stoney Patch, Lockeridge,
Marlborough, Wiltshire, SN8 4EL

For Mr & Mrs T. Entwistle

DRAWING TITLE:
Proposed Floor Plan, Elevations,
Site Location and Block Plan

DRAWING NO:
1671 - Stoney Patch - Proposed - 01

REVISION DESCRIPTIONS:
Rev 'A' - 04.07.24 - Application site amended - AJA

SCALE:
As Shown

DATE:
Nov 25

DRAWN BY:
BJ

PAPER SIZE:
A1

JOB NO:
1671

REV:
-



Ground Floor
6 Pelhams Court
Marlborough
Wiltshire SN8 2AG

T: 01672 518 278
E: info@tuttlearchserv.co.uk
F: facebook.com/tuttlearchserv
W: tuttlearchserv.co.uk