


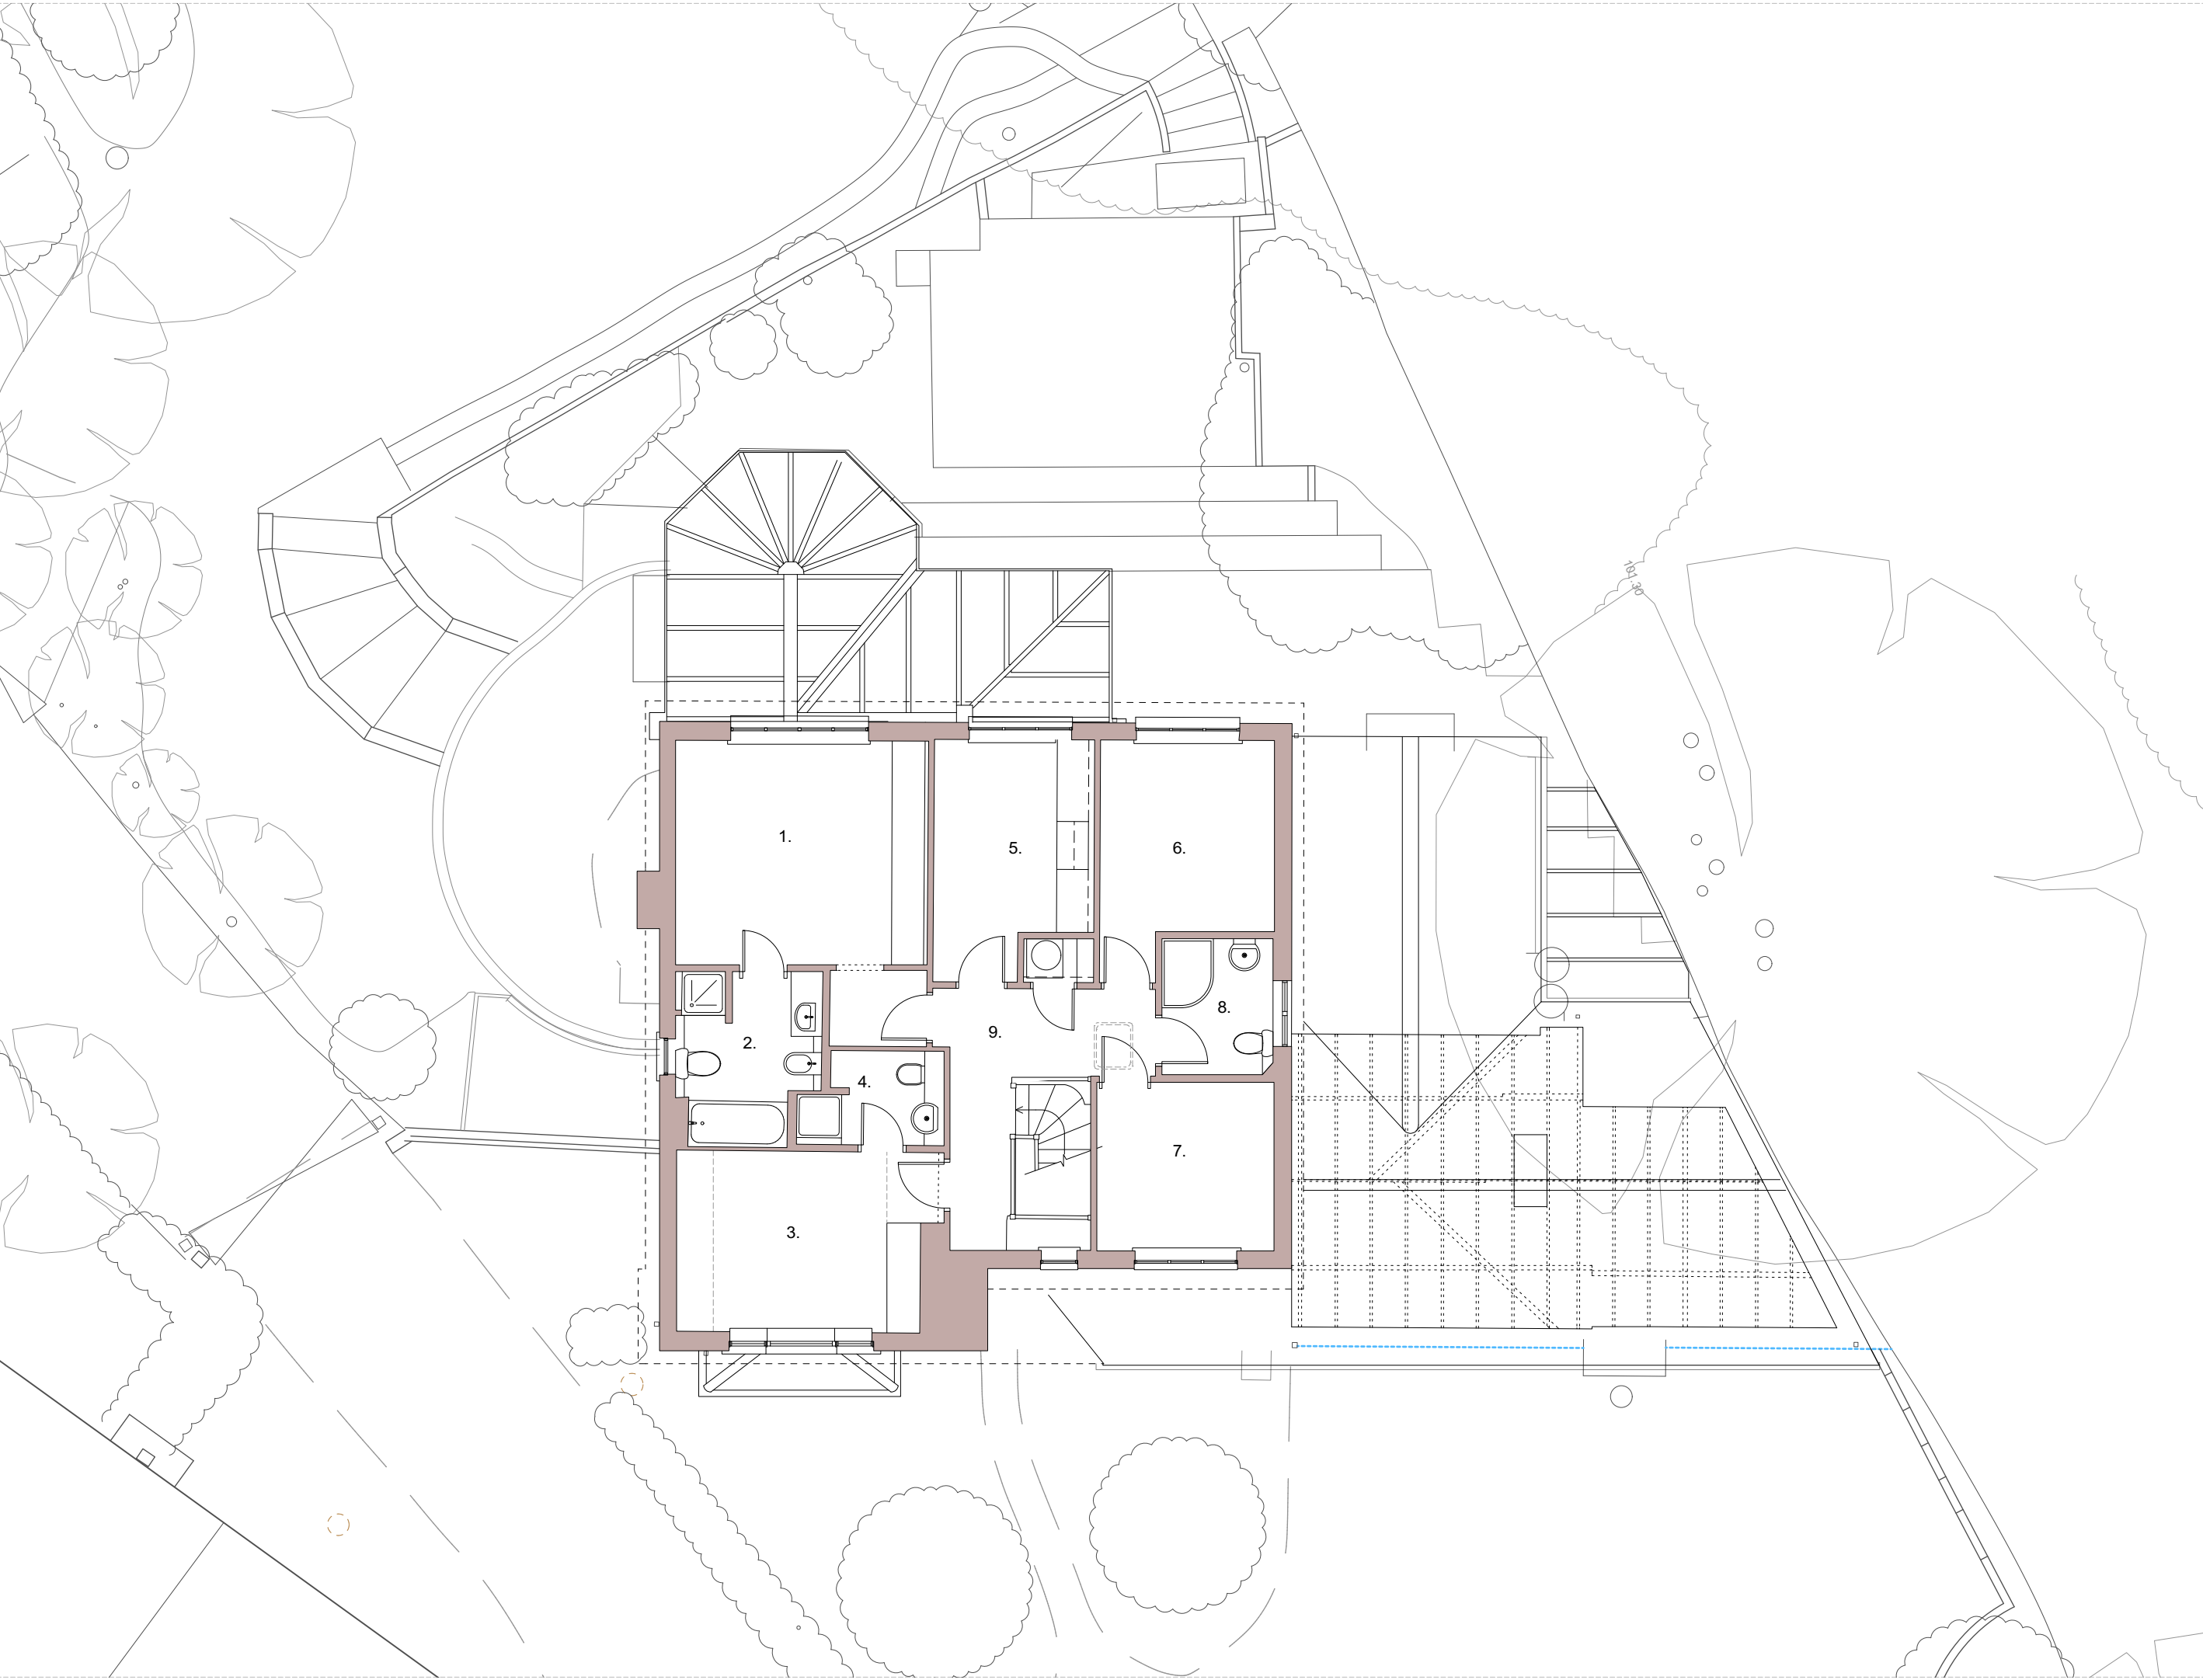

NOTES:

Key:

- 01. Master Bedroom
- 02. Master Ensuite
- 03. Guest Bedroom
- 04. Guest Ensuite
- 05. Bedroom
- 06. Bedroom
- 07. Bedroom
- 08. Bathroom
- 09. Hall

P02	North Point / Scale Bar Adjusted	02/12/2025
REV.	DESCRIPTION	DATE

EXISTING - First
Floor Plan

JOB NO. - DRAWING NO.	REV.
-----------------------	------

609 - X 102 P02



Chubbs Close

SCALE @ A3: 1:100

LAST PLOT DATE: 02/12/2025

DRAWN BY: JM
CHECKED BY: AD

EXISTING

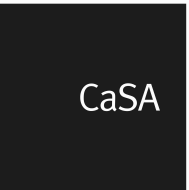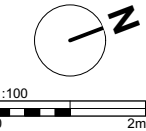

ARCHITECTS
www.casa-architects.com
© CaSA Architects