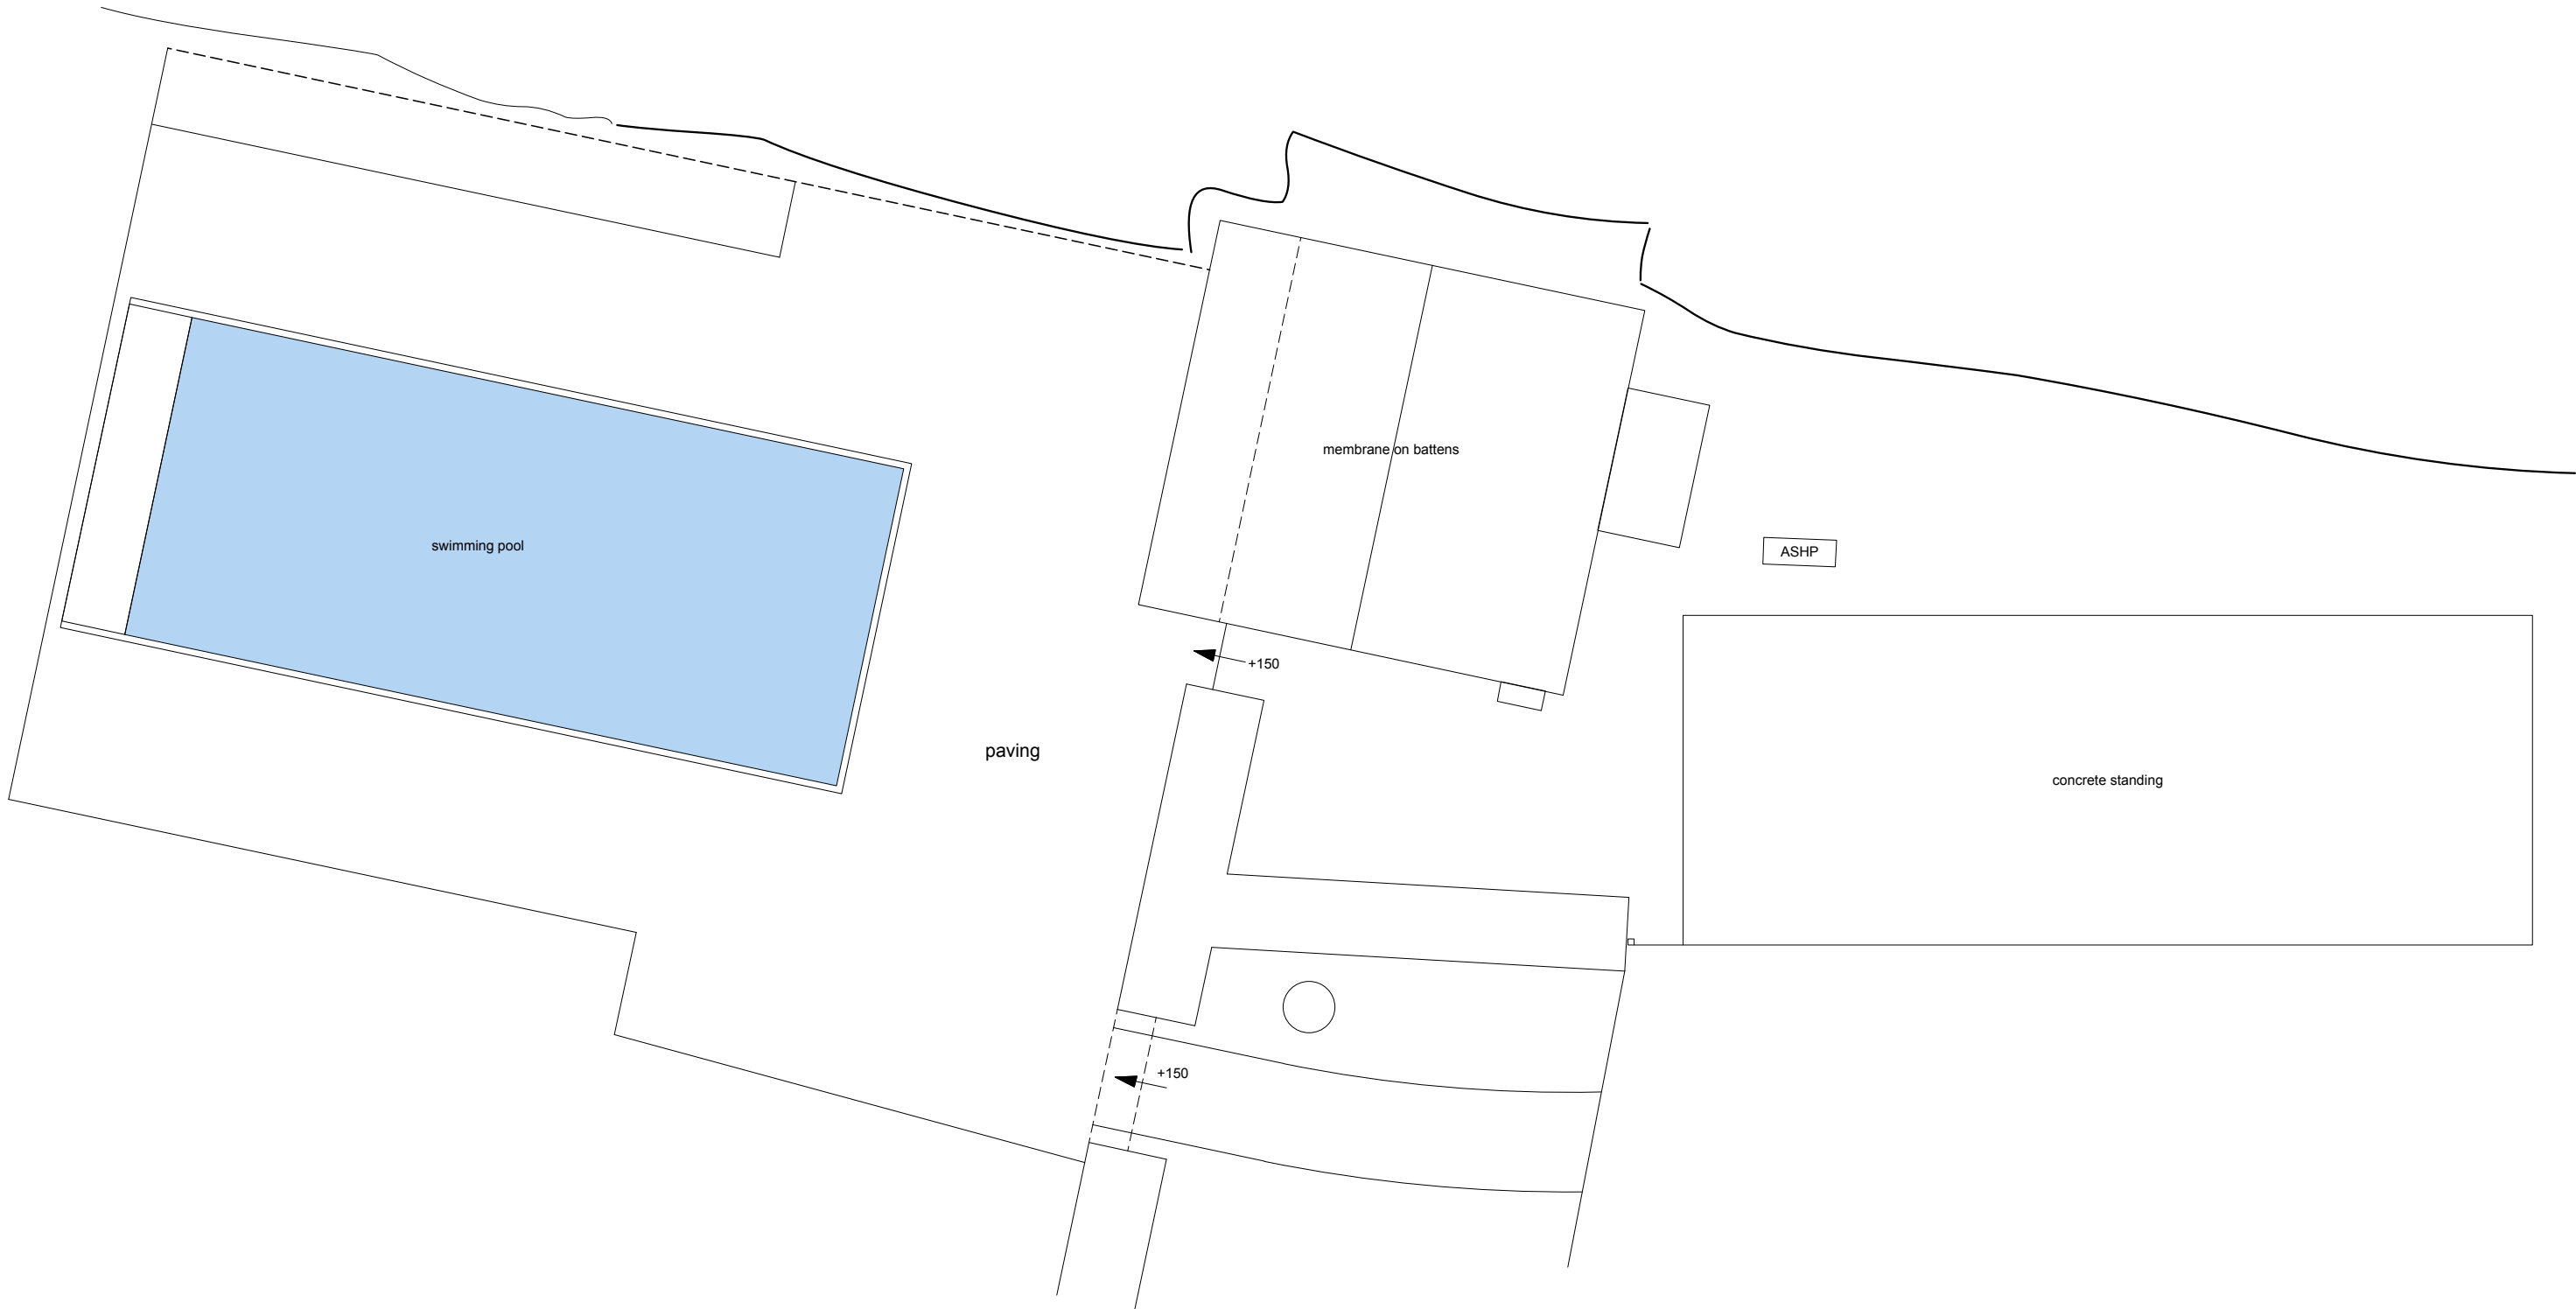


Existing roof plan

check all dims on site do not scale off this drawing	Scale 1:100@A3	Date Issued 01.12.25	Drawing No. EM.002
---	--------------------------	--------------------------------	------------------------------

Planning