



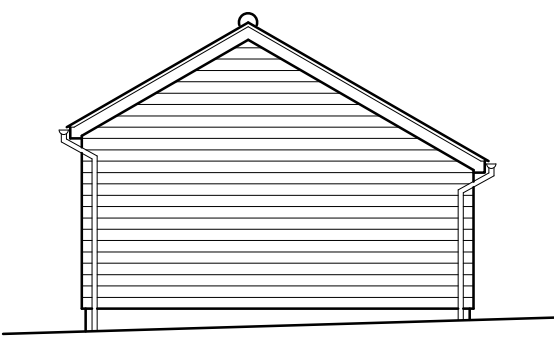


SOUTH ELEVATION 1:100

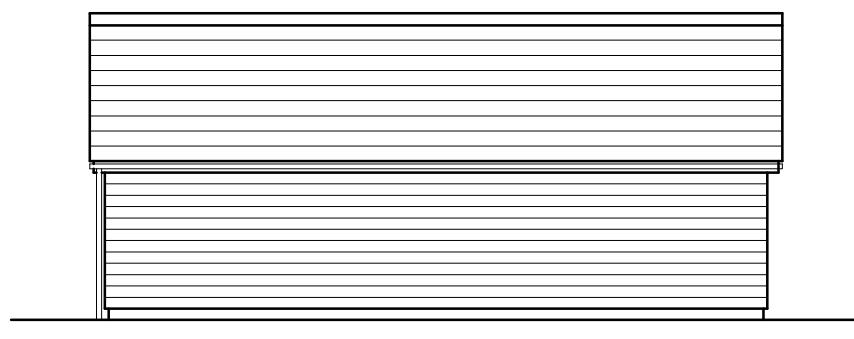



EAST ELEVATION




NORTH ELEVATION

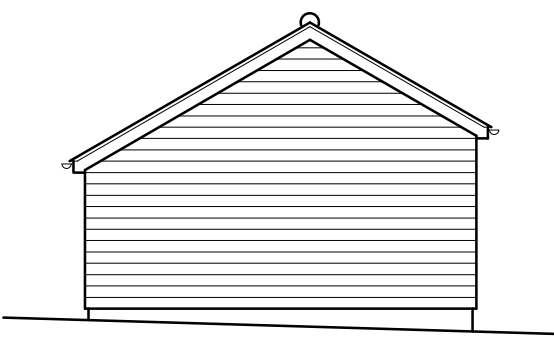


WEST ELEVATION

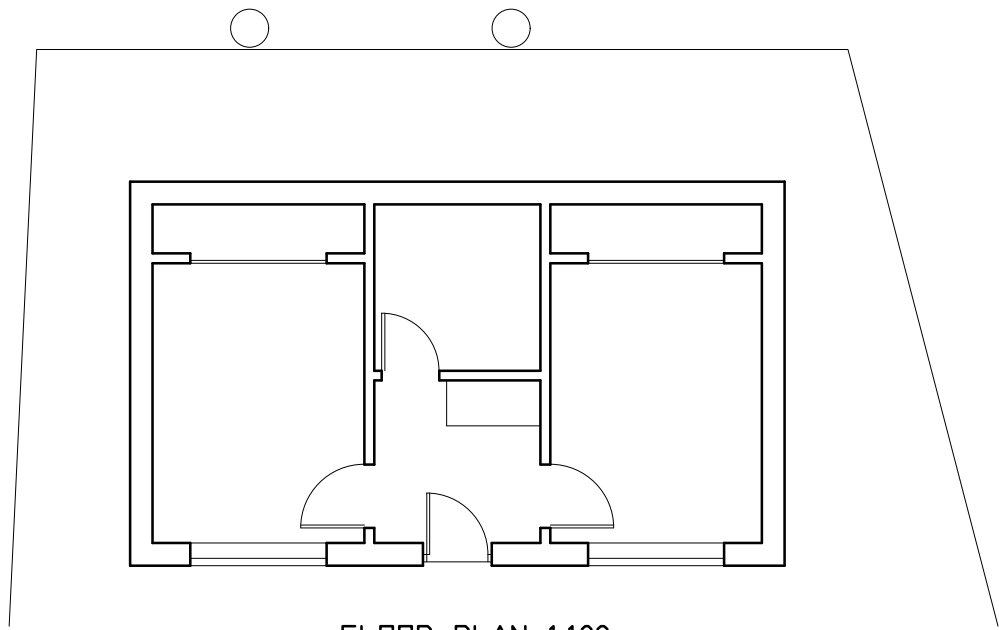 

FLOOR PLAN 1:100

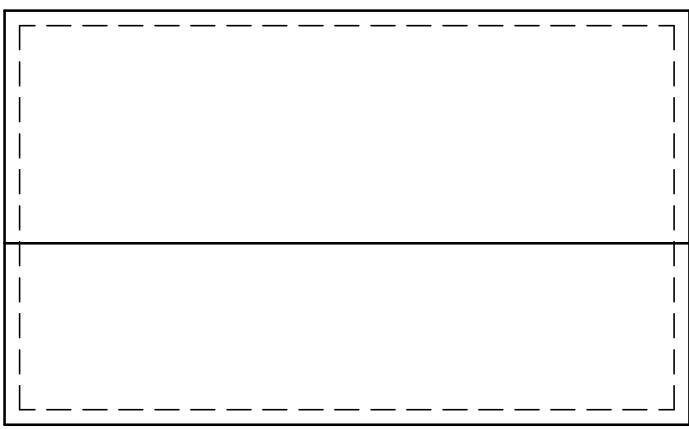

ROOF PLAN

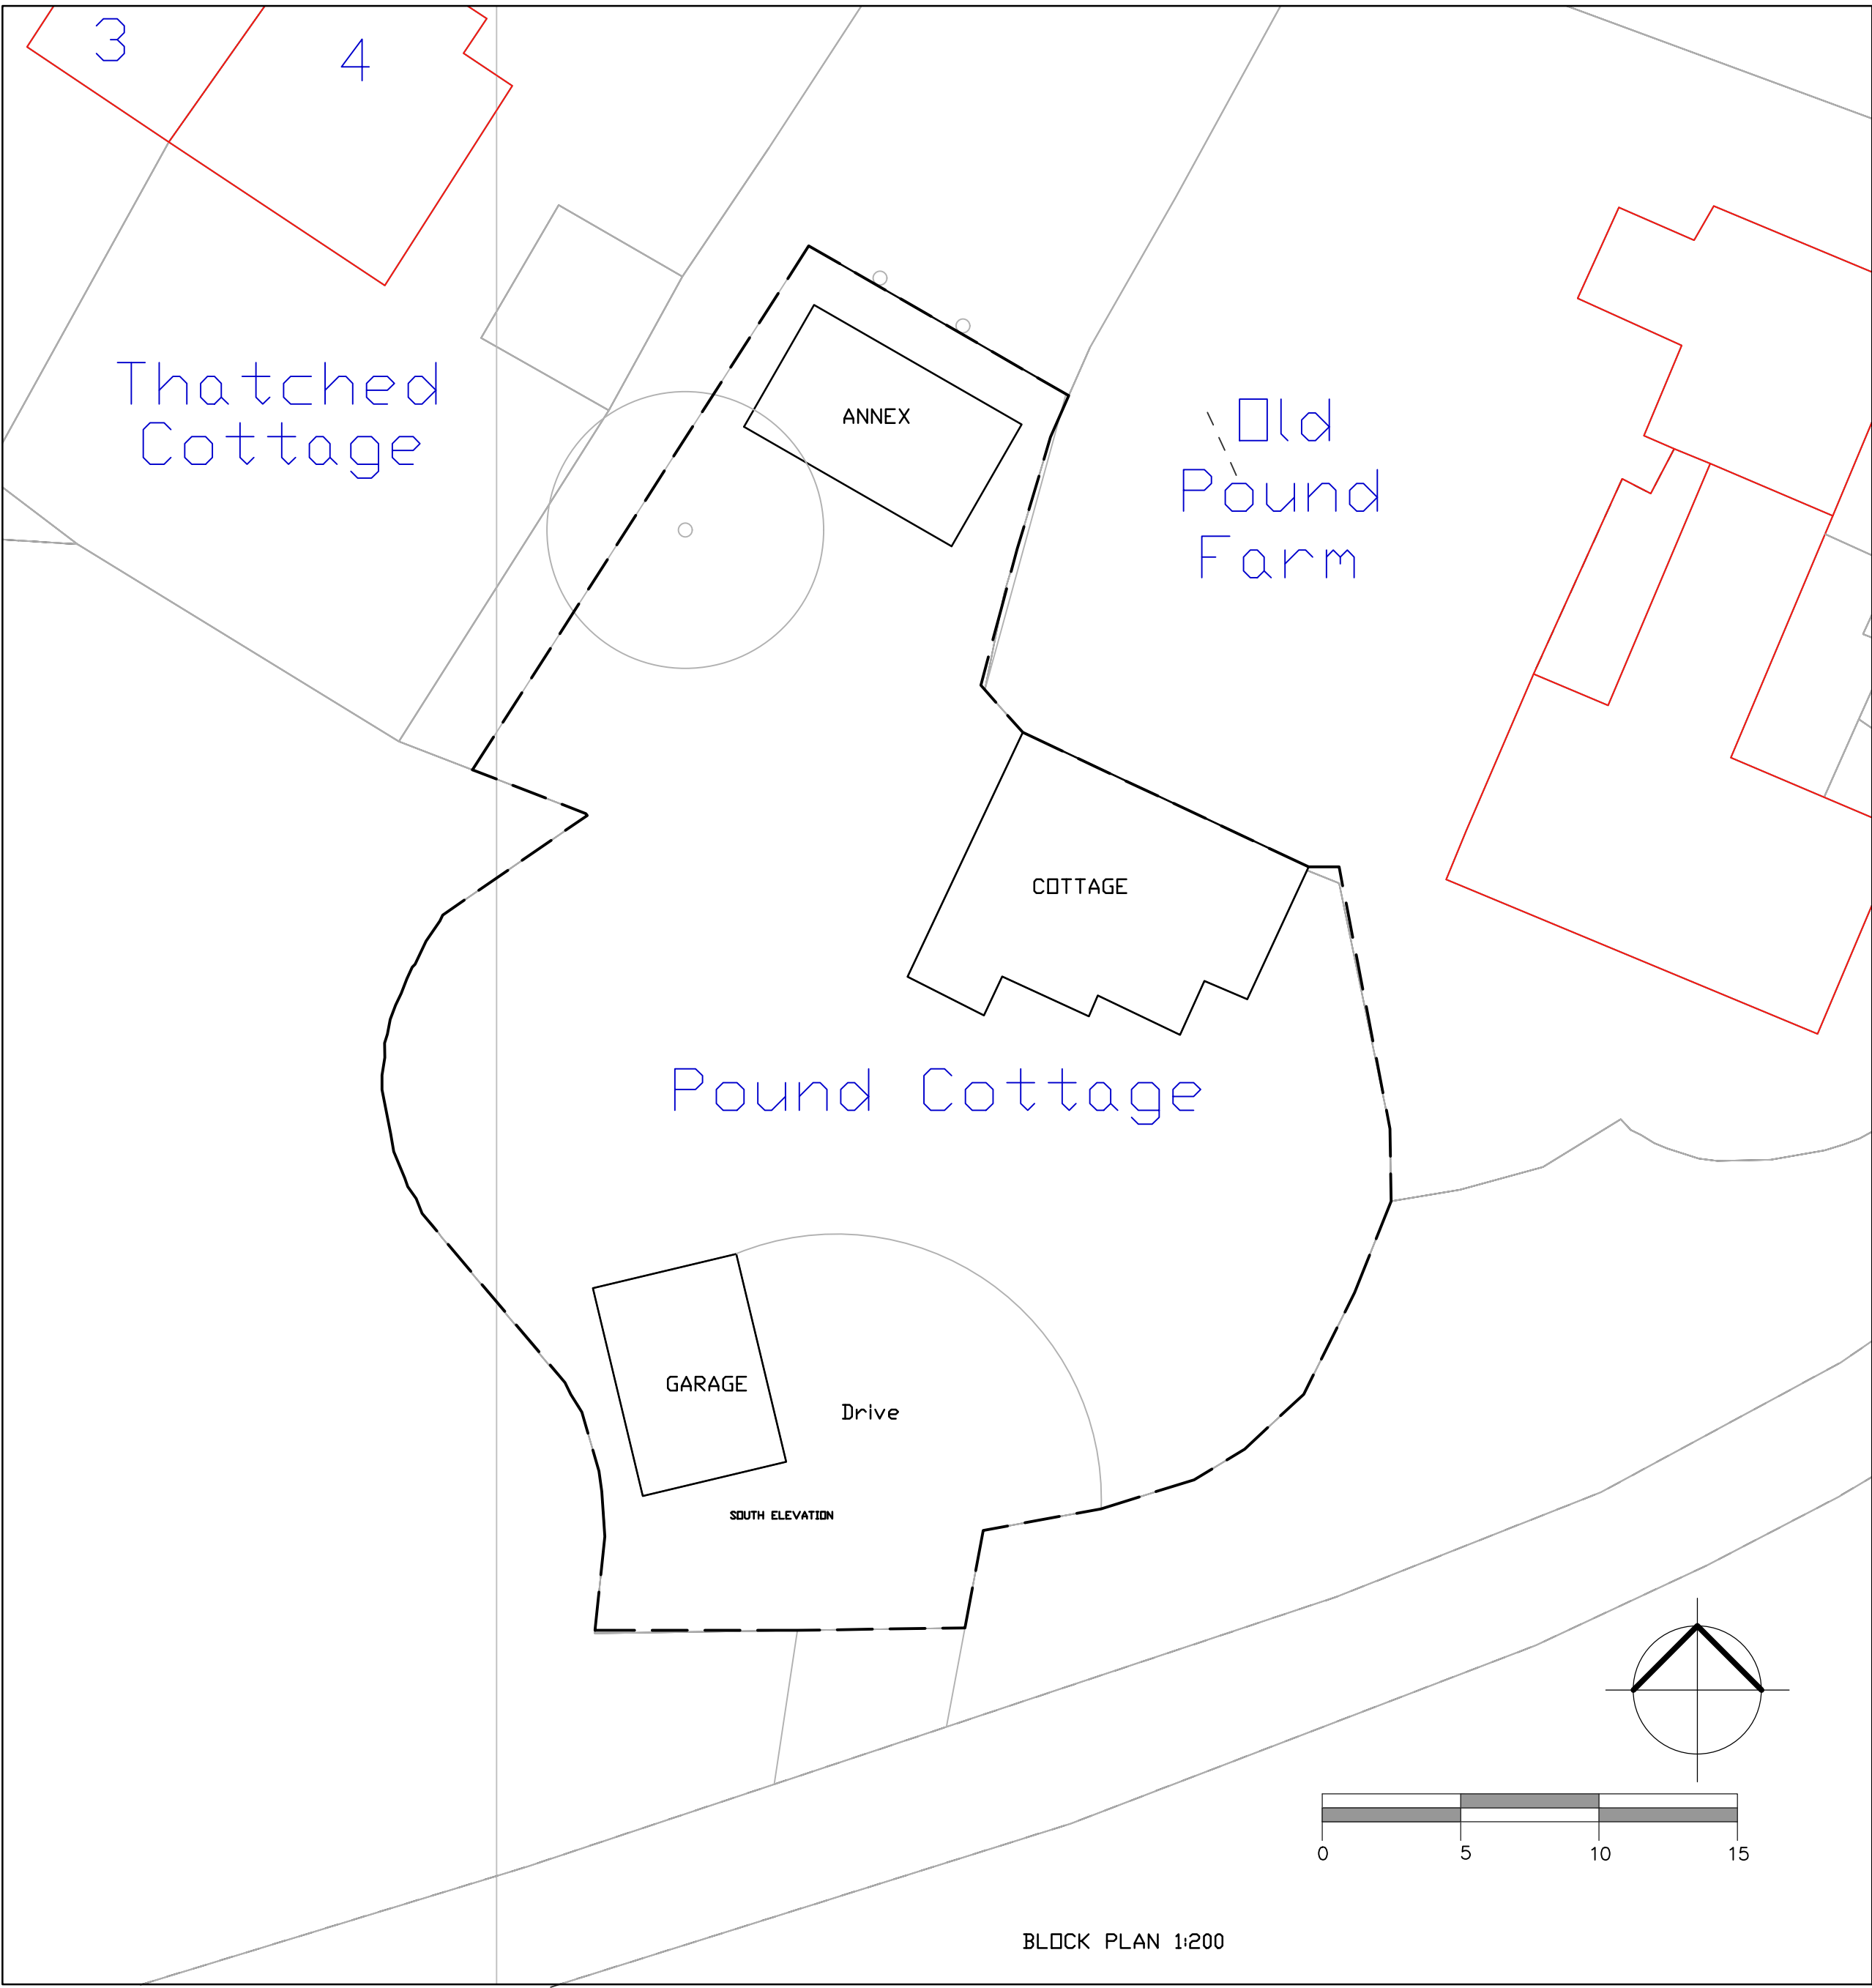

BLOCK PLAN 1:200

B 19.11.18 Roof covering changed to tiles

A 19.07.18 Annex relocated

Rev.	Date	Description
------	------	-------------

Arquitecto Ltd

Project: POUND COTTAGE
MARSTON
nr DEVIZES

Client: MR & MRS CHERRINGTON

Drawing: PROPOSED ANNEX

Scale: 1:100 @ A1

Date: February 2018

Number: 1804/02B

Arquitecto Ltd
The Stone Barn, 2 Forest Gate Farm,
Chippenham, Wiltshire, SN15 3RS
Tel: 01249 661071 Email: admin@arqto.co.uk