


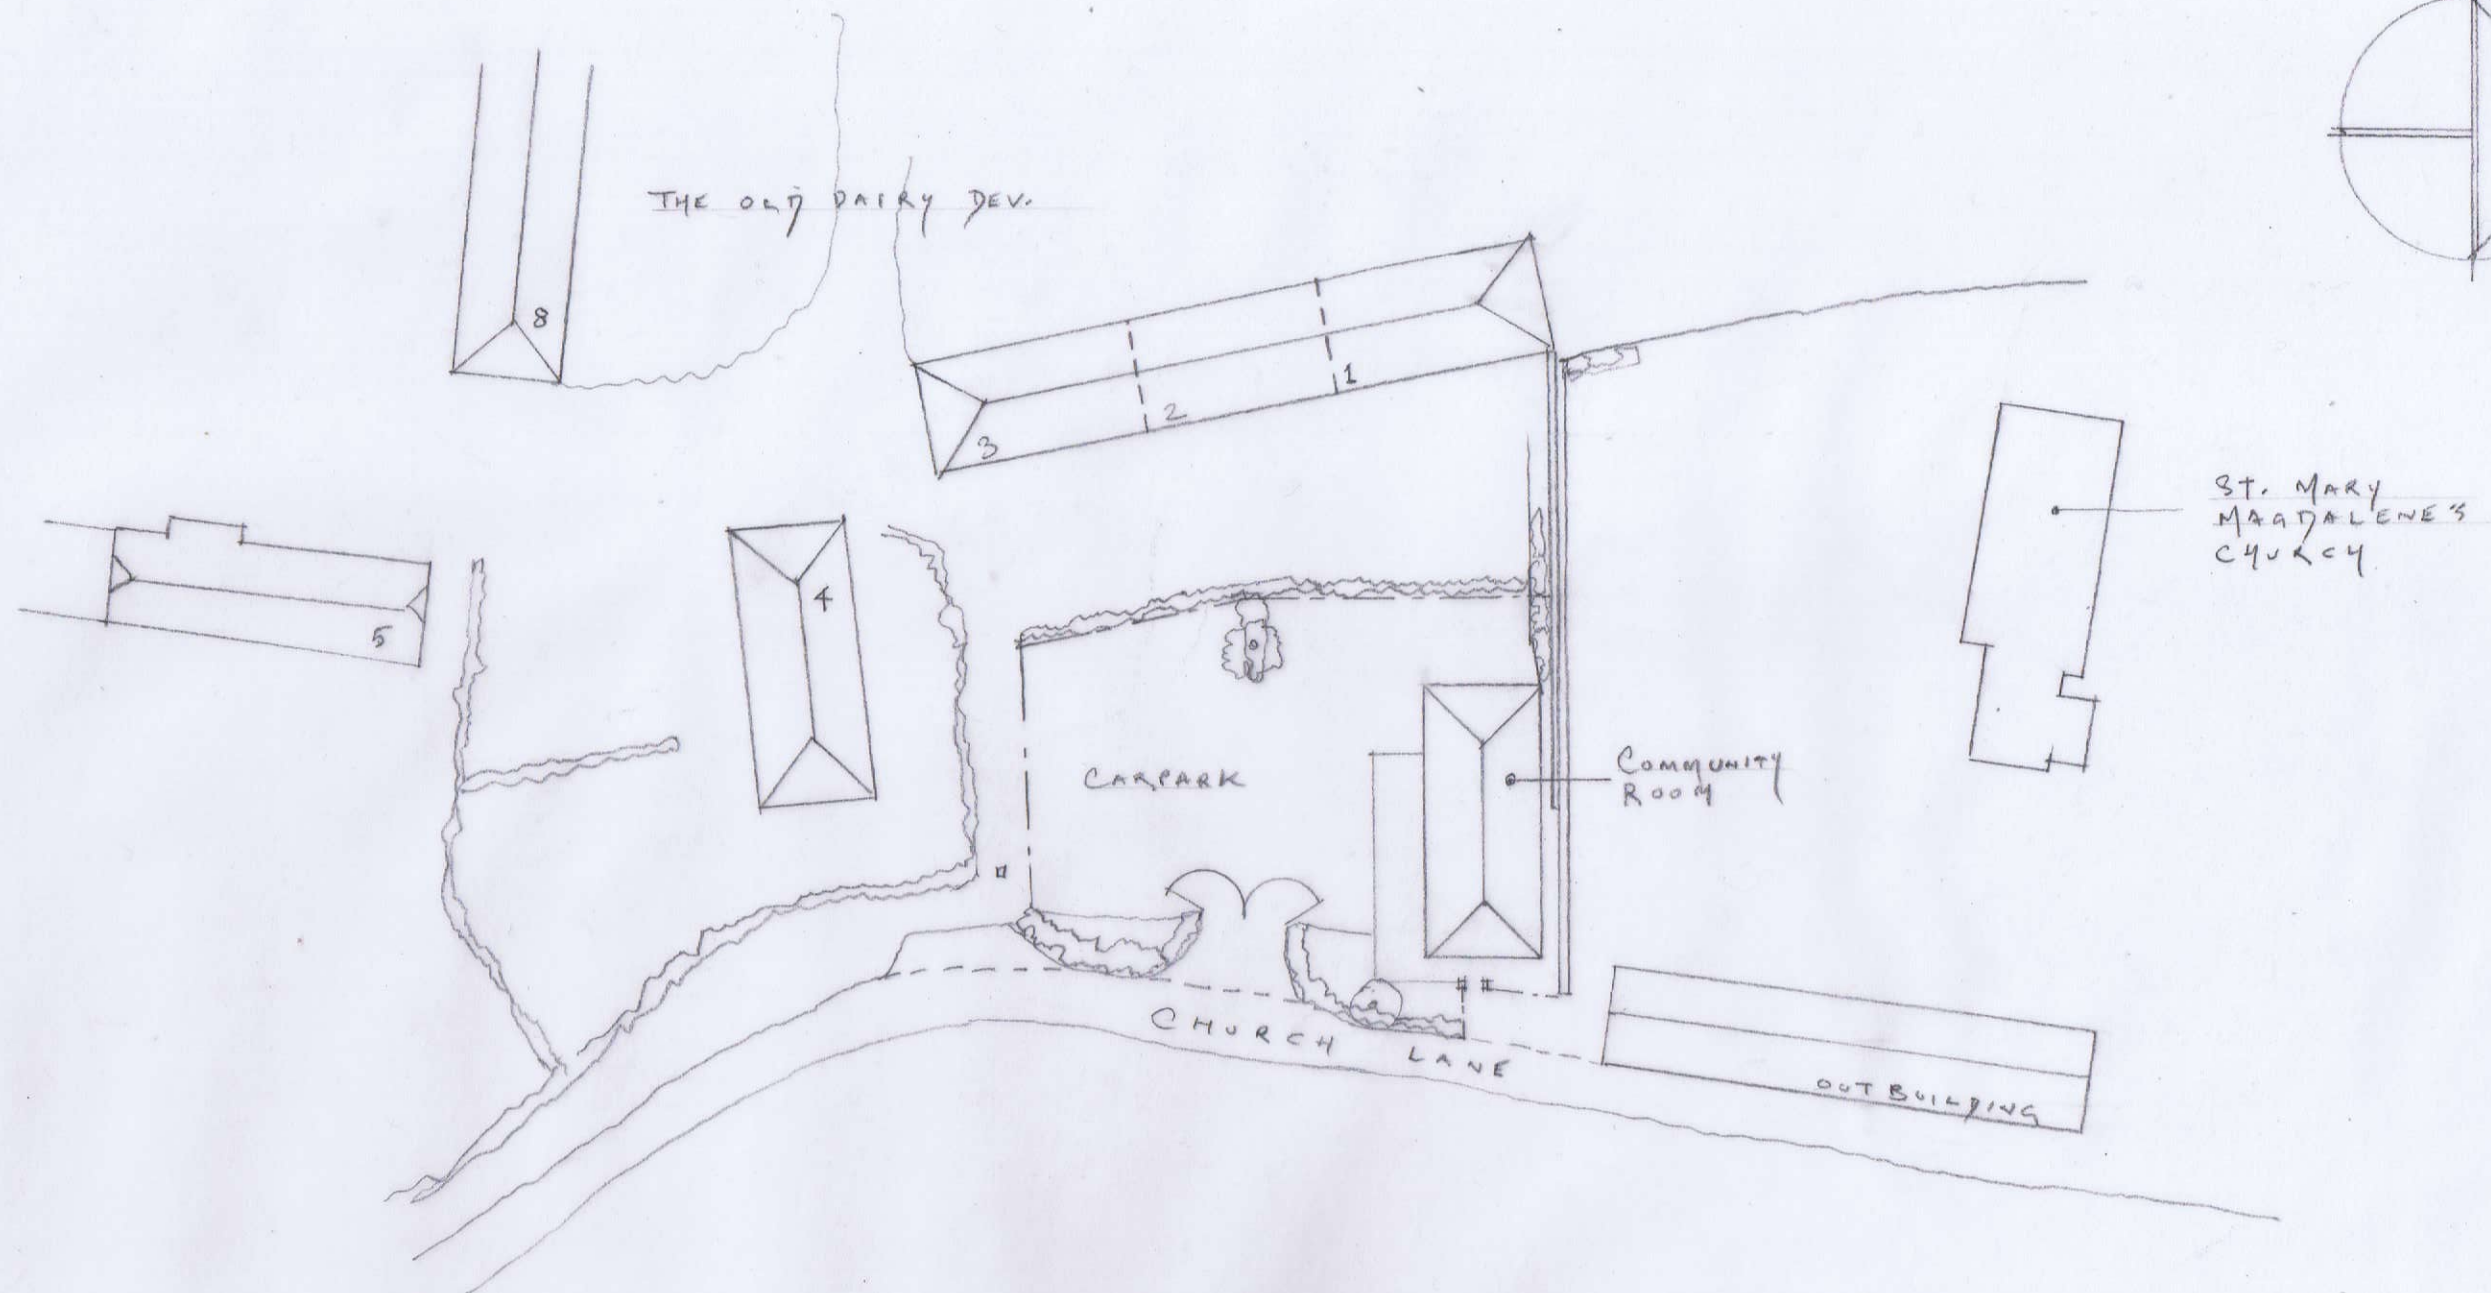

SCALE
BAR.

0 5 10 15 20

COMMUNITY ROOM, CHURCH LANE, WINTERBOURNE MONKTON - EXISTING SITE PLAN

SCALE 1:500 (AT A3)

NOVEMBER 25