
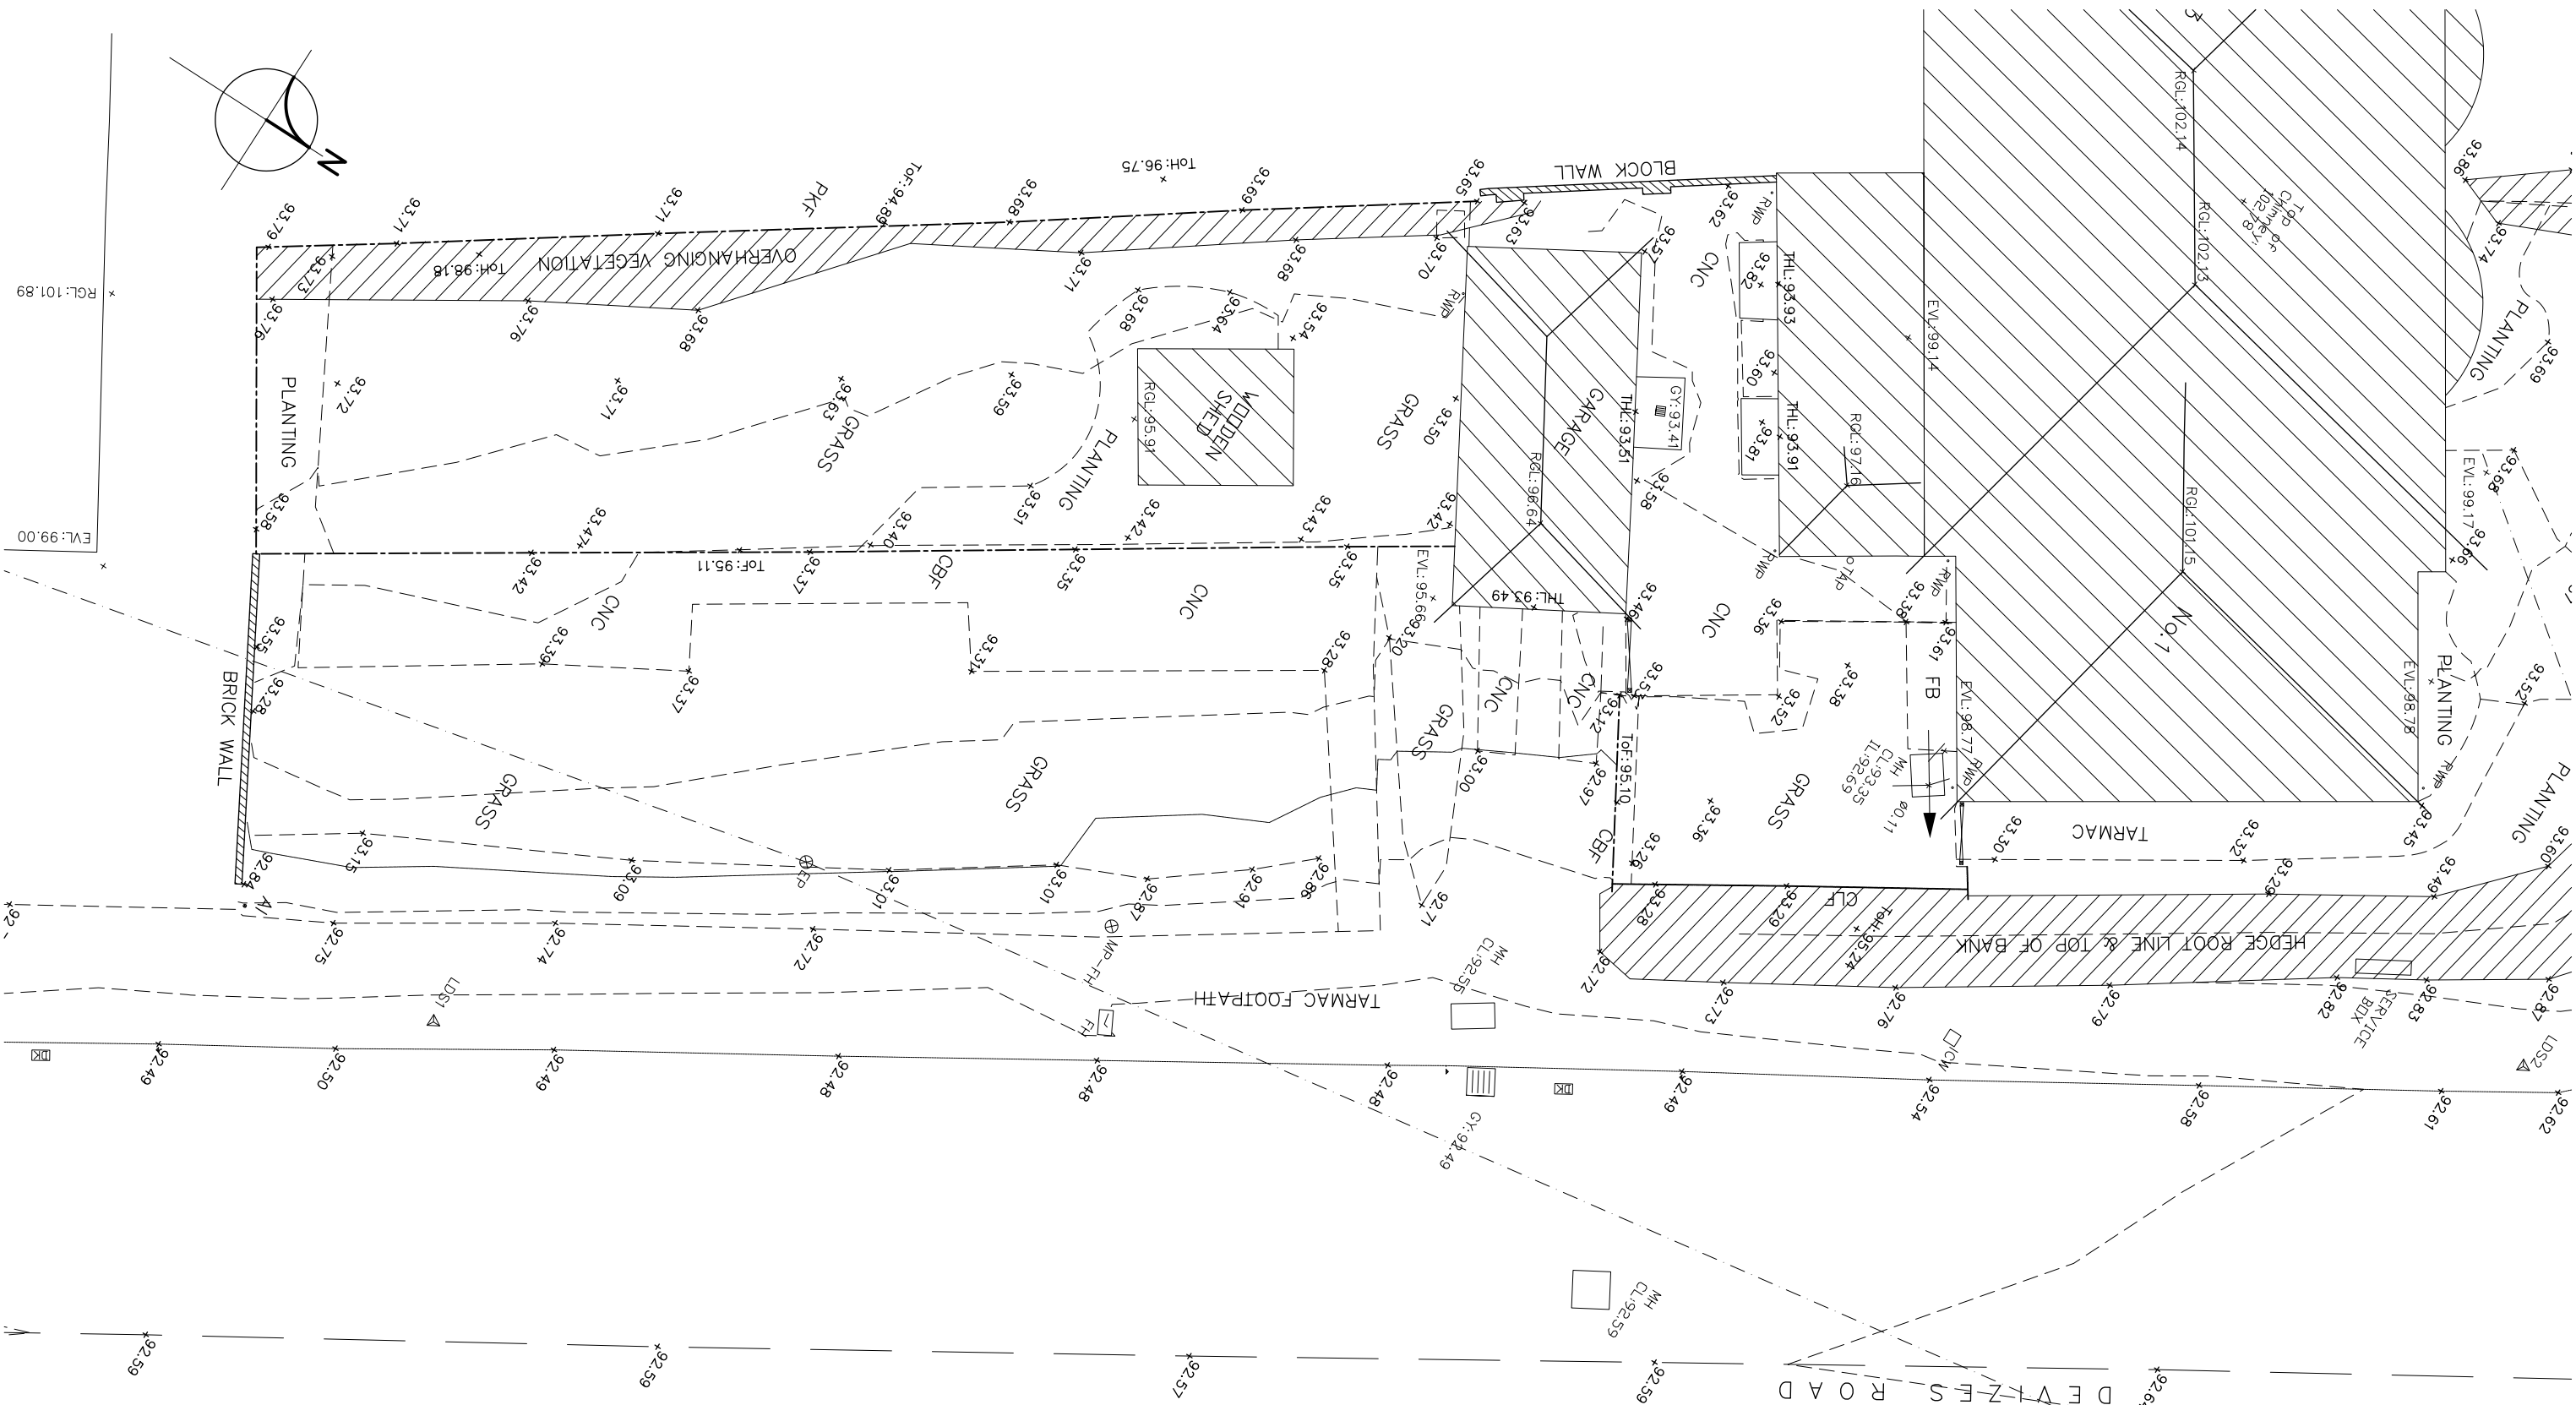


Existing Site Plan for Proposed Outbuilding to 1 Heath Road, Salisbury

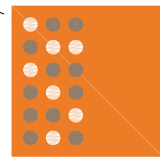

Sarum Architecture
Bespoke Architectural Design

33 Old Meadows Walk,
Salisbury, Wiltshire, SP2 8PA
Website: www.sarumarchitecture.co.uk
Email: chris@sarumarchitecture.co.uk
Tel: 01722 238399 Mob: 07979 923861

Project: 1 Heath Road
Salisbury
Drawing: Survey Site Plan

Client:
Drawing Scale: 1:50 (1:100 @ A3)
Drawing Number: 25/0435/su01