




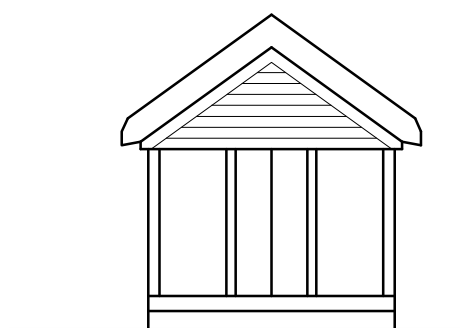


SOUTH ELEVATION 1:100

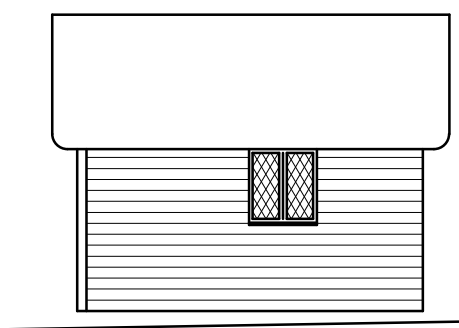



EAST ELEVATION

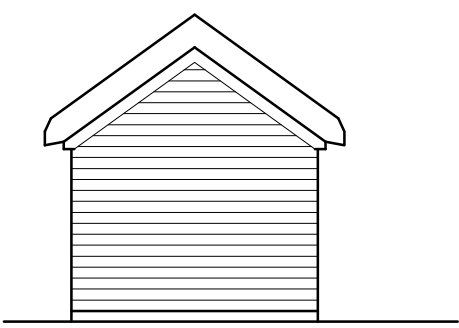


NORTH ELEVATION

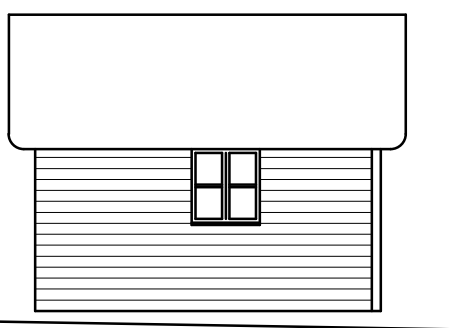

WEST ELEVATION

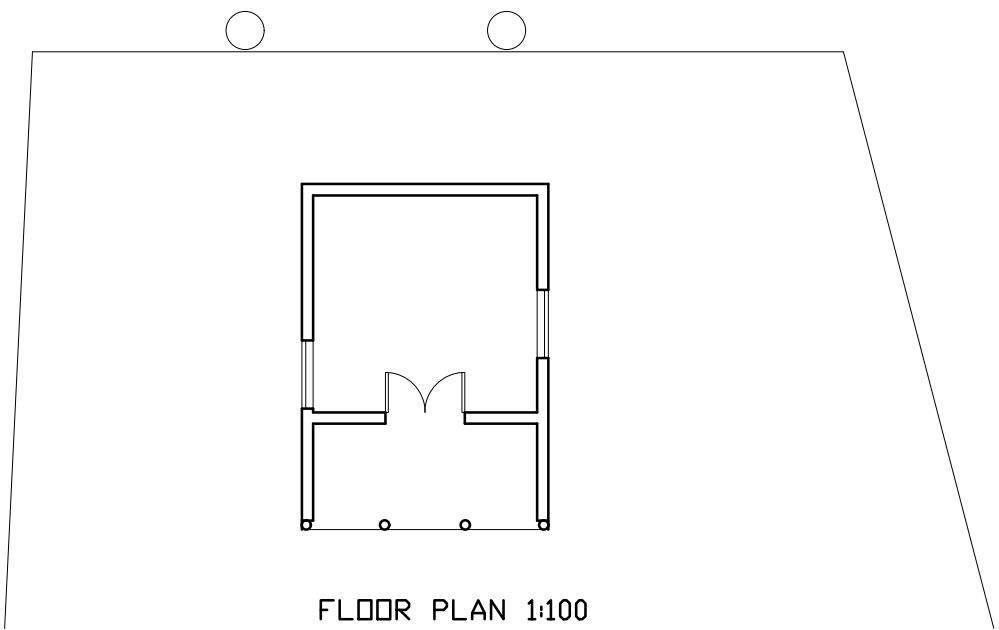 

FLOOR PLAN 1:100

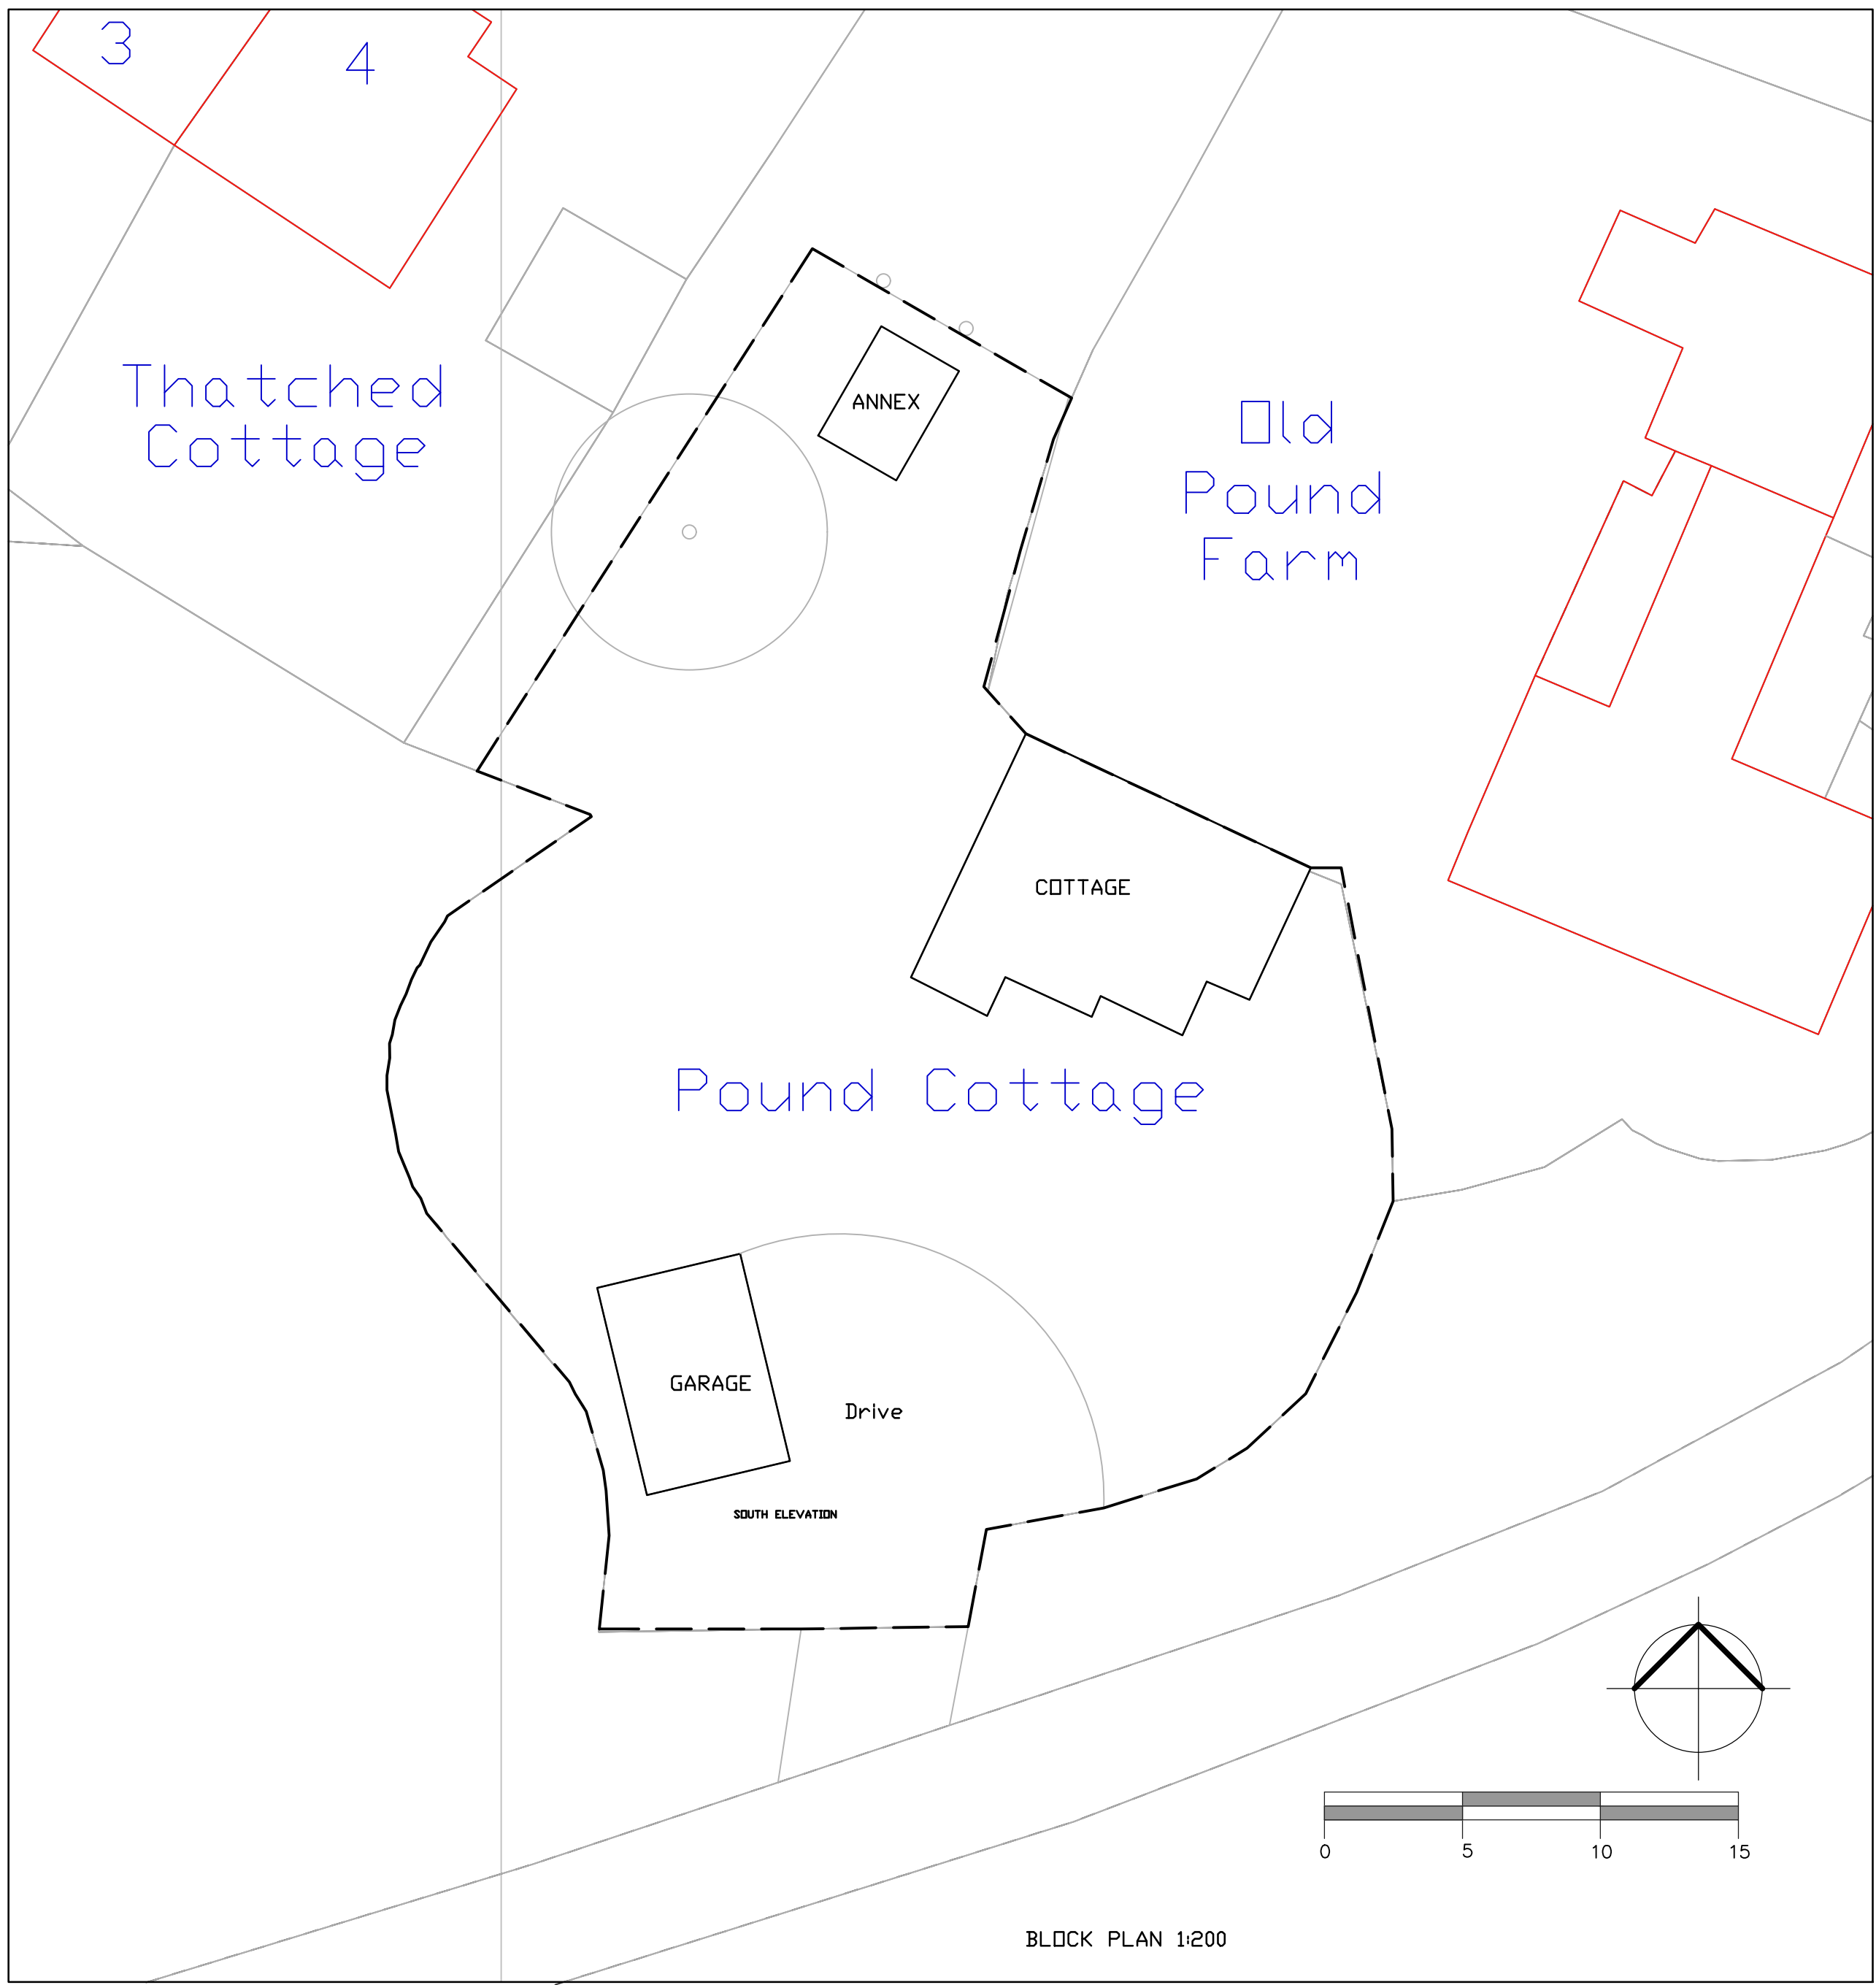

BLOCK PLAN 1:200

Rev. Date Description

Arquitecto
Ltd

Project: POUND COTTAGE
MARSTON
nr DEVIZES

Client: MR & MRS CHERRINGTON

Drawing: EXISTING ANNEX

Scale: 1:100/200 @ A1

Date: February 2018

Number: 1804/01

Arquitecto Ltd
The Stone Barn, 2 Forest Gate Farm,
Chippenham, Wiltshire, SN15 3RS
Tel: 01249 661071 Email: admin@arqto.co.uk