




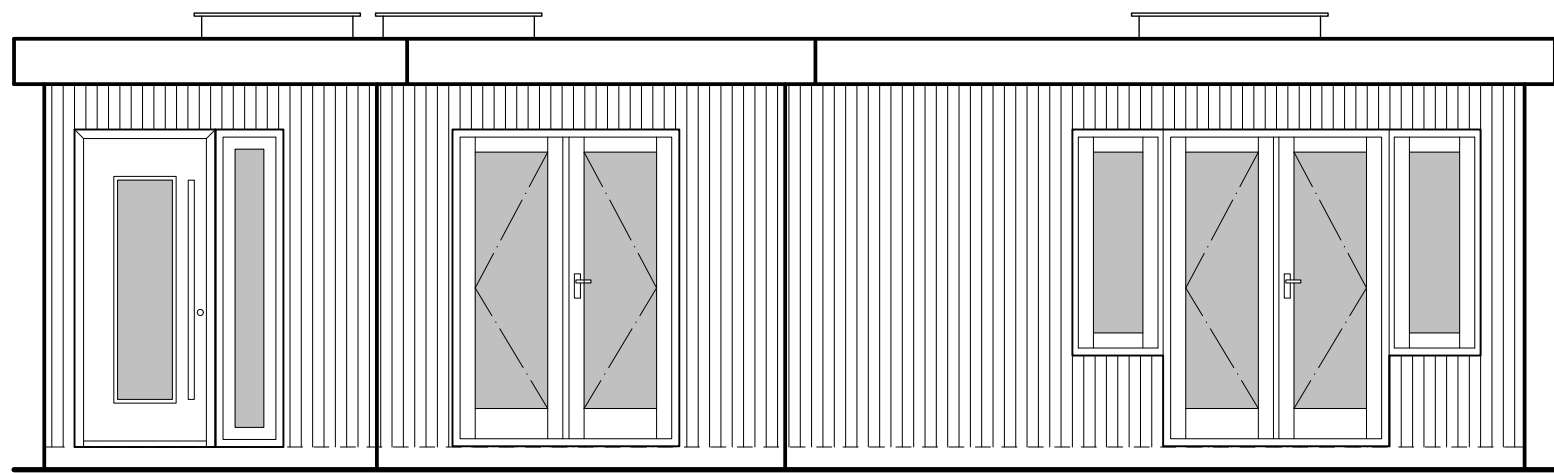


PROPOSED FRONT ELEVATION

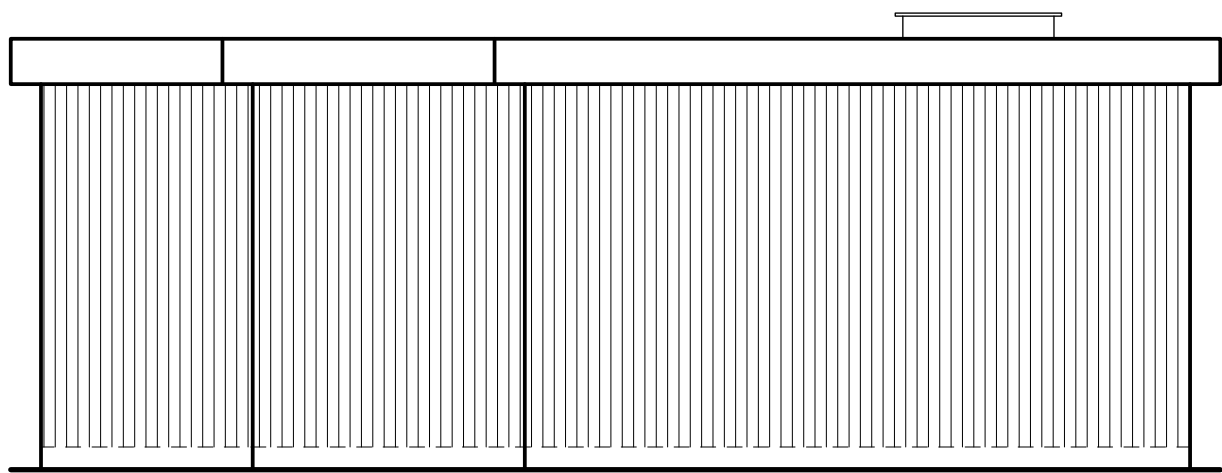


PROPOSED SIDE ELEVATION

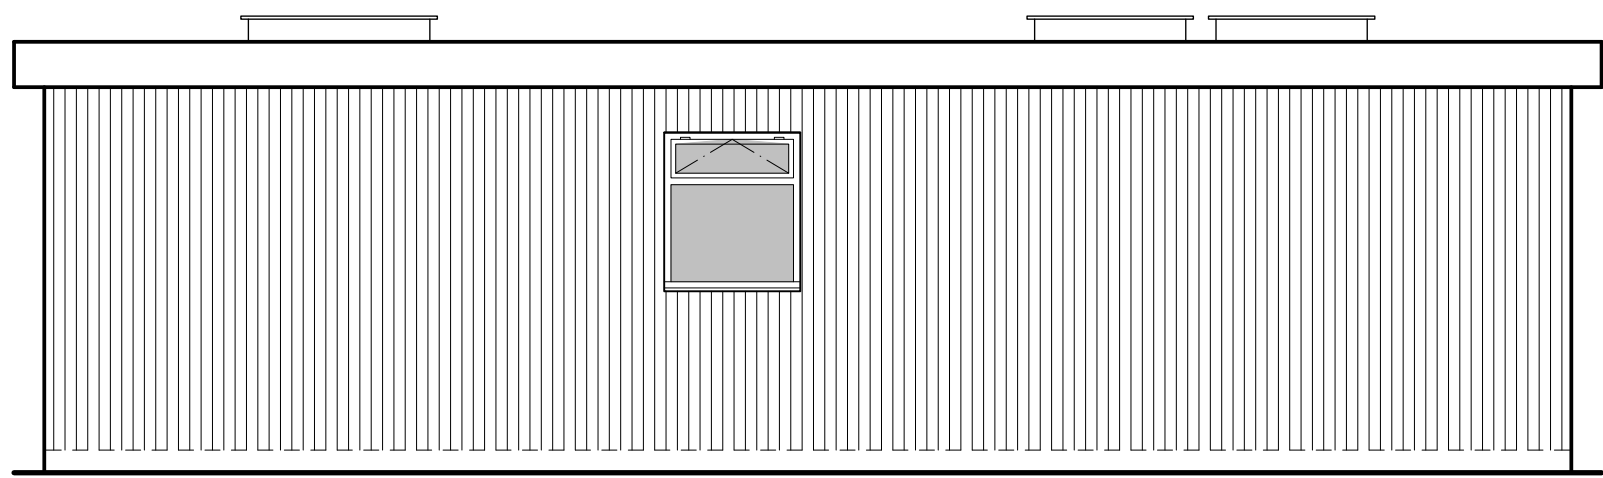

PROPOSED REAR ELEVATION

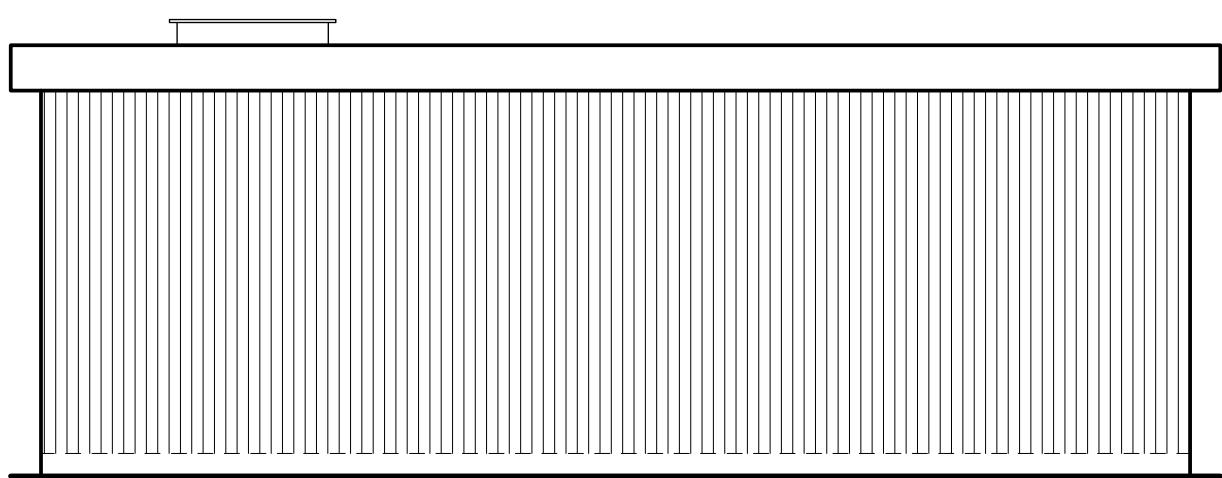

PROPOSED SIDE ELEVATION

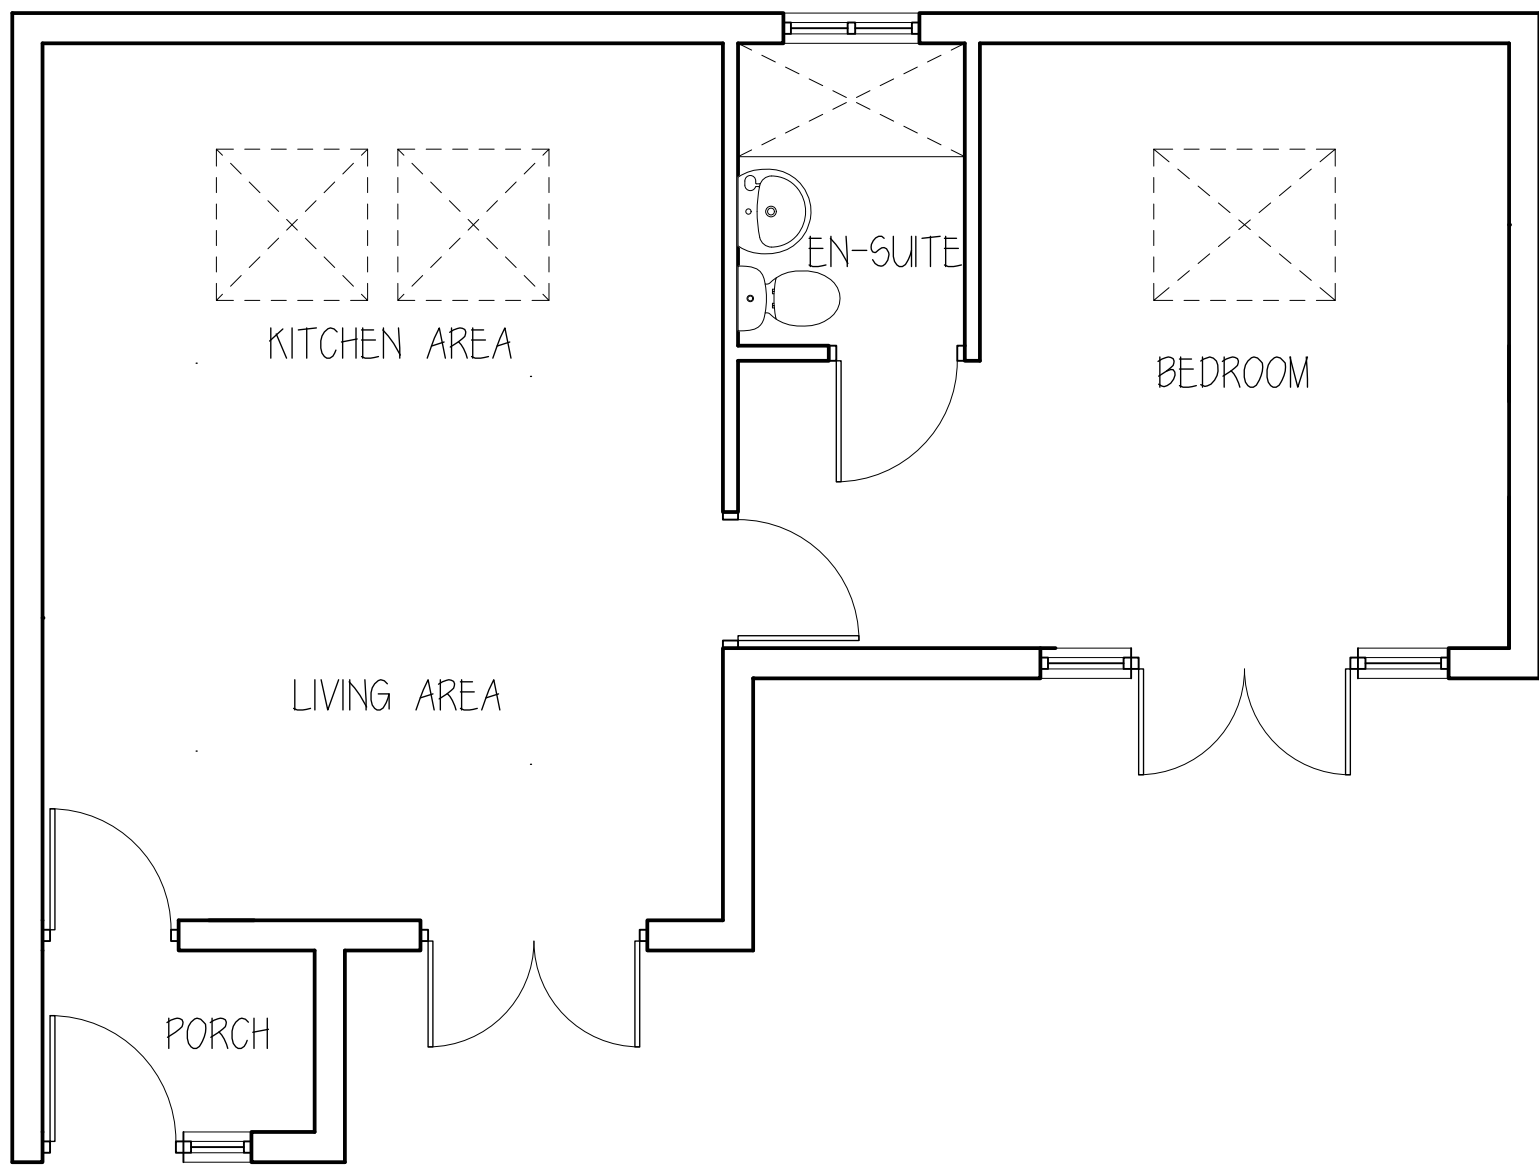

PROPOSED GROUND FLOOR LAYOUT

SCALE BAR 1:20

0

1

2

3

4

5m

0 2 4 6 8 10m

SCALE BAR 1:100

0 1 2 3 4 5m

SCALE BAR 1:50

0 10 20 30 40 50m

SCALE BAR 1:500

| Rev. | Date | Description | By | Chk | App |
|------|------|-------------|----|-----|-----|
|------|------|-------------|----|-----|-----|

Client/Project  
J F DORE

Drawing Title  
PROPOSED ANNEXE AT  
8 MOUNT PLEASANT  
CHIPPENHAM

|                |             |                  |                      |
|----------------|-------------|------------------|----------------------|
| Designed<br>SK | Drawn<br>KK | Date<br>5 NOV 25 | Scale<br>1:50, 1:500 |
| CAD Reference  |             |                  | Size<br>A1           |

Stephen Kingshott MCABE  
Katie Kingshott ACABE

Stephen Kingshott Building Consultancy Ltd  
54 Springdale Ave  
Boscombe, Poole  
Dorset BH18 9EX  
Tel. 07973638931

|                             |          |
|-----------------------------|----------|
| DRAWING NUMBER<br>0199/25 D | REVISION |
|-----------------------------|----------|