


South Elevation

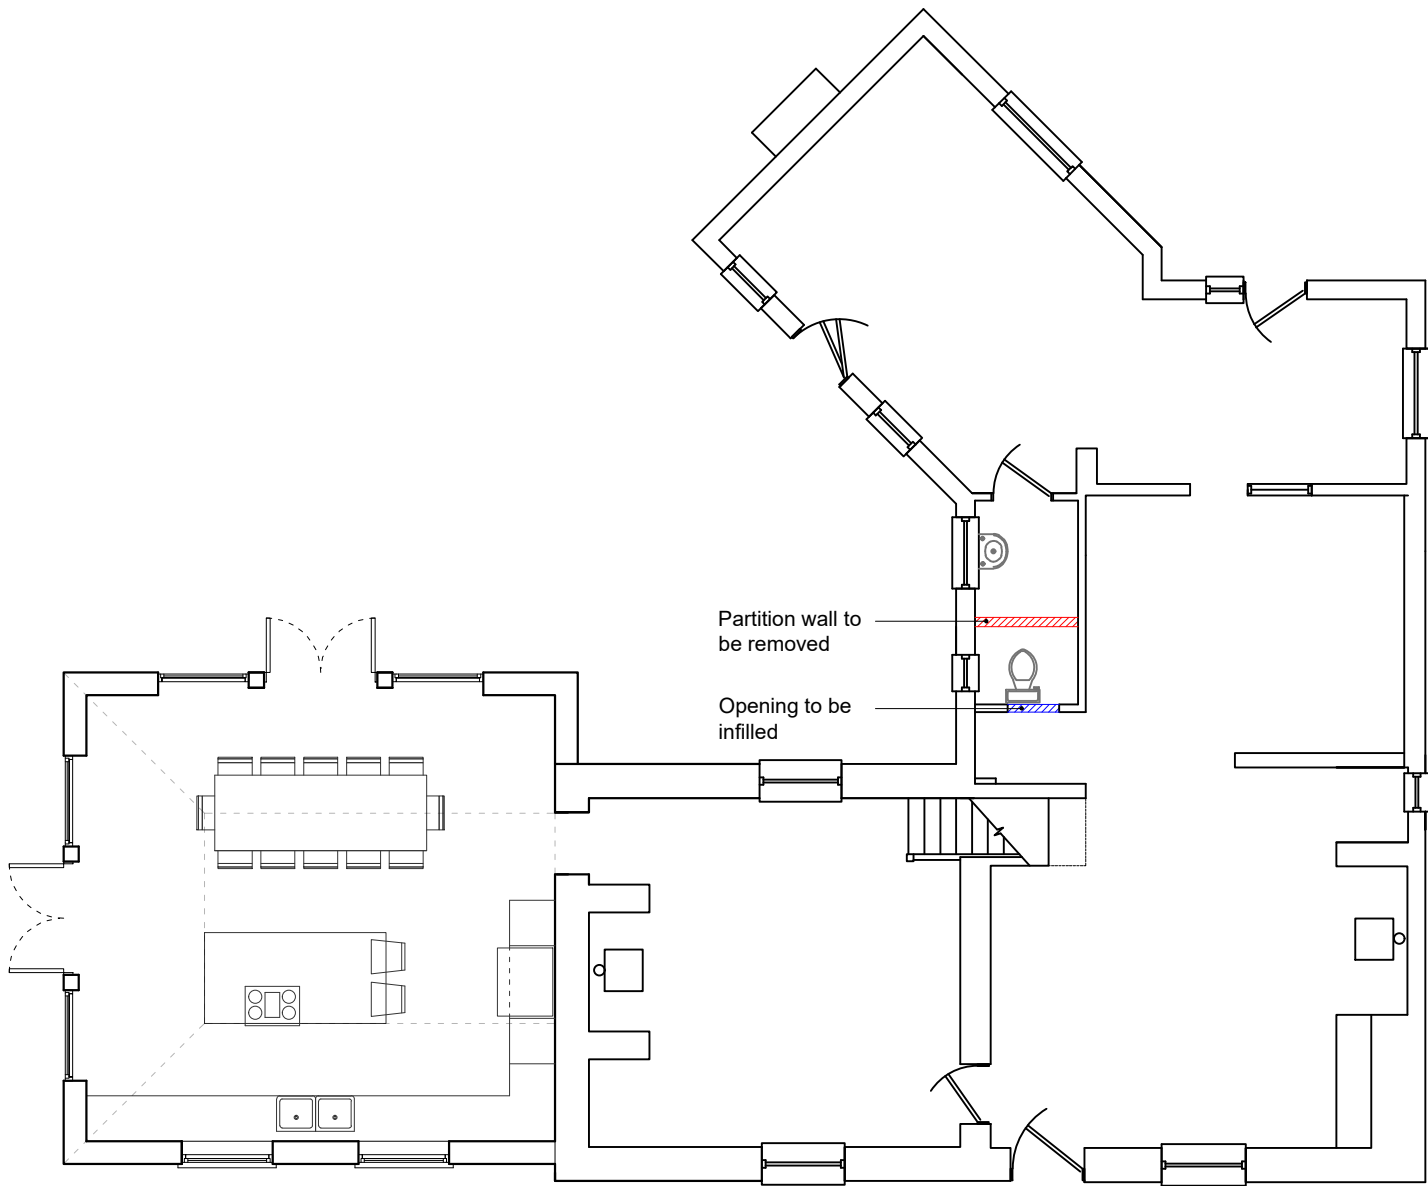

Ground Floor Plan

|                                                                                     |                             |   |                               |       |   |  |
|-------------------------------------------------------------------------------------|-----------------------------|---|-------------------------------|-------|---|--|
| Client -<br><b>Mr &amp; Mrs Campbell-Slight</b>                                     |                             | Contractors must check all dimensions on site.<br>Only figured dimensions are to be worked from.<br>Discrepancies must be reported to the Architect before proceeding.<br>THIS DRAWING IS COPYRIGHT. © |                               |       | The Studio<br>105 Southbroom Road<br>Devizes<br>Wiltshire<br>SN10 1LY<br>tel: 01380 722 204<br>mob:07733 885 770<br>www.dra-architects.co.uk |  |
| Project -<br><b>Proposed Works at Chestnut Cottage<br/>Hilcott, Pewsey, SN9 6LE</b> | Date -<br><b>01.12.2025</b> | By -<br><b>CL</b>   | Scale -<br><b>1:100 @A3</b>   | REV - |   |  |
| Drawing -<br><b>Proposed - GF Plan &amp; South Elev.</b>                            | Job No -<br><b>2508</b>     | CHKD -<br><b>NK</b>   | Drawing No -<br><b>PL-101</b> | ---   |   |  |
|                                                                                     |                             |   |                               |       |   |  |