




North Elevation

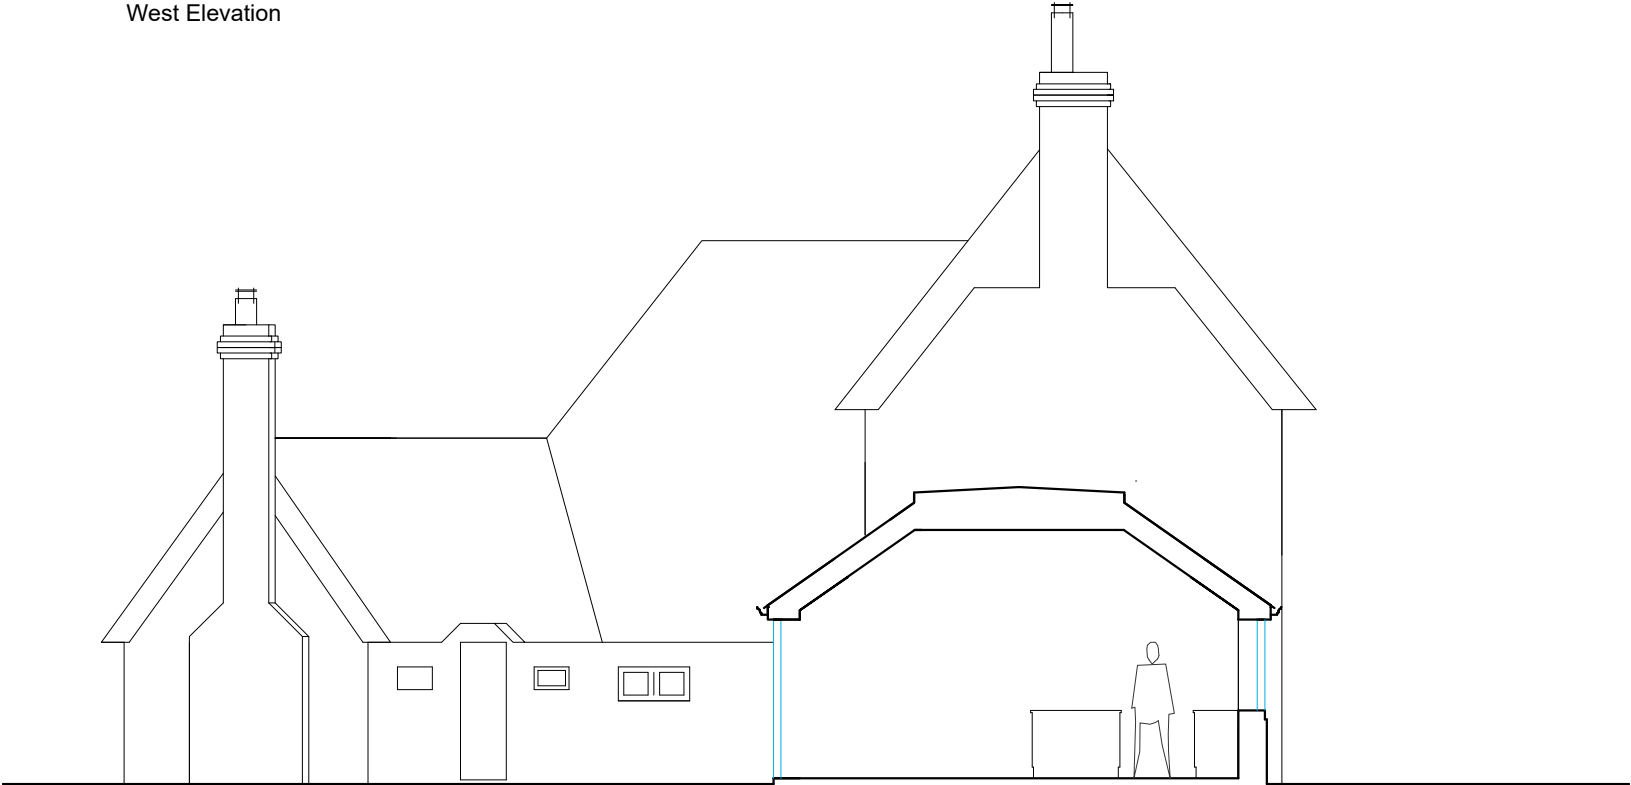

West Elevation



Section AA

Client - Mr & Mrs Campbell-Slight		Contractors must check all dimensions on site. Only figured dimensions are to be worked from. Discrepancies must be reported to the Architect before proceeding. THIS DRAWING IS COPYRIGHT. ©		
Project - Proposed Works at Chestnut Cottage Hilcott, Pewsey, SN9 6LE	Date -	By -	Scale -	REV -
	01.12.2025	CL	1:100 @A3	--
Drawing - Proposed - Elevations & Section	Job No - 2508	CHKD - NK	Drawing No - PL-201	
				The Studio 105 Southbroom Road Devizes Wiltshire SN10 1LY tel: 01380 722 204 mob:07733 885 770 www.dra-architects.co.uk

