

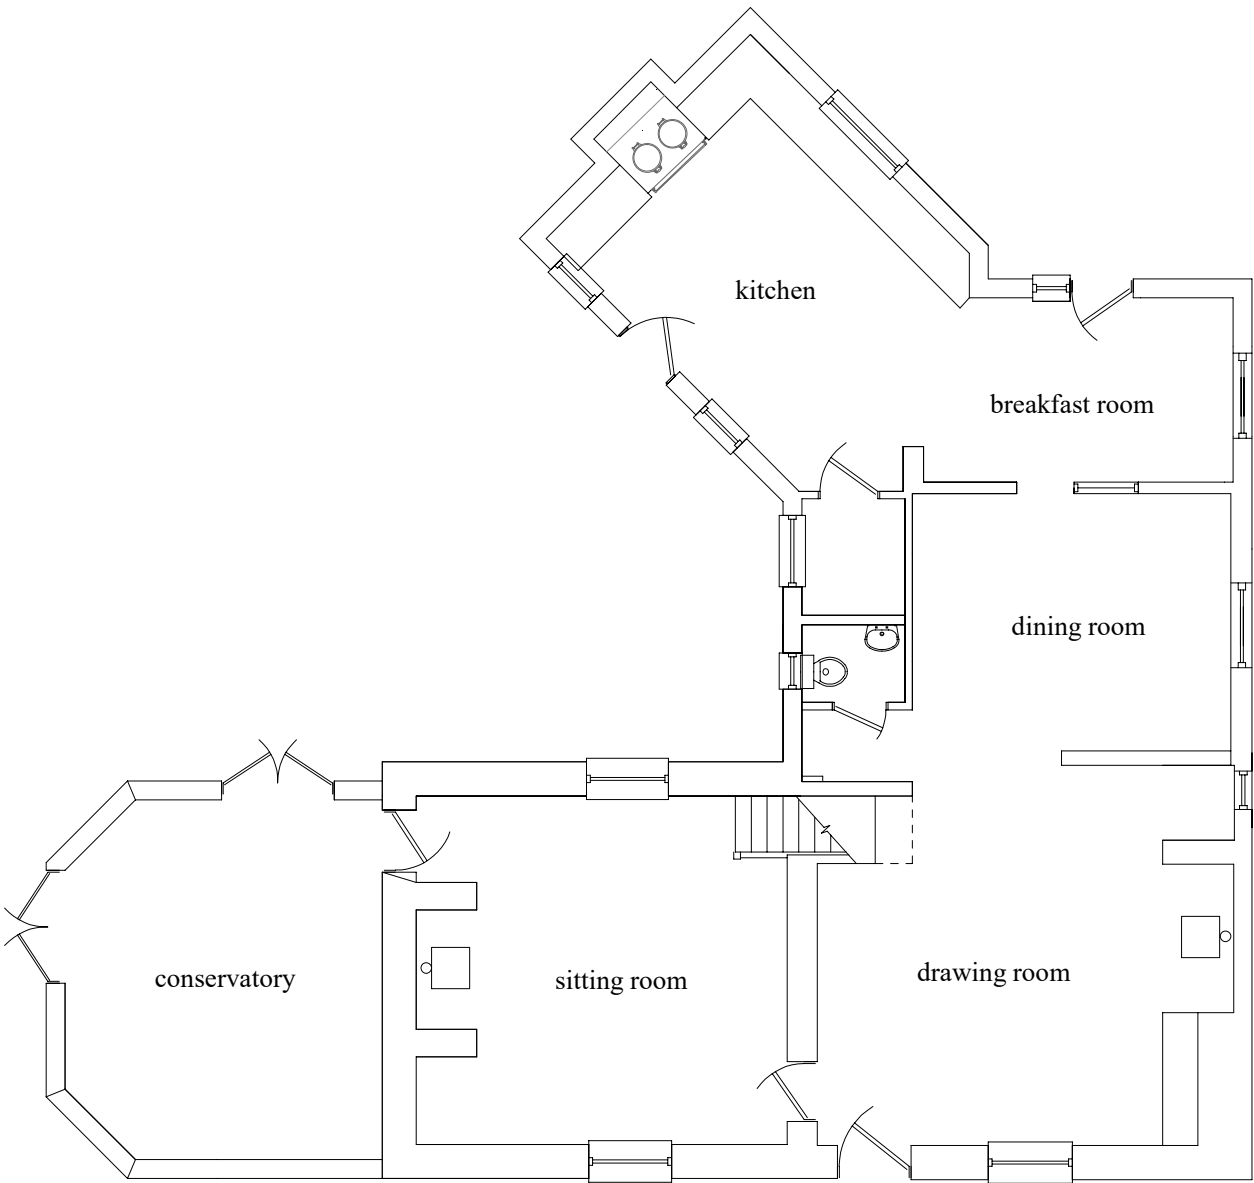


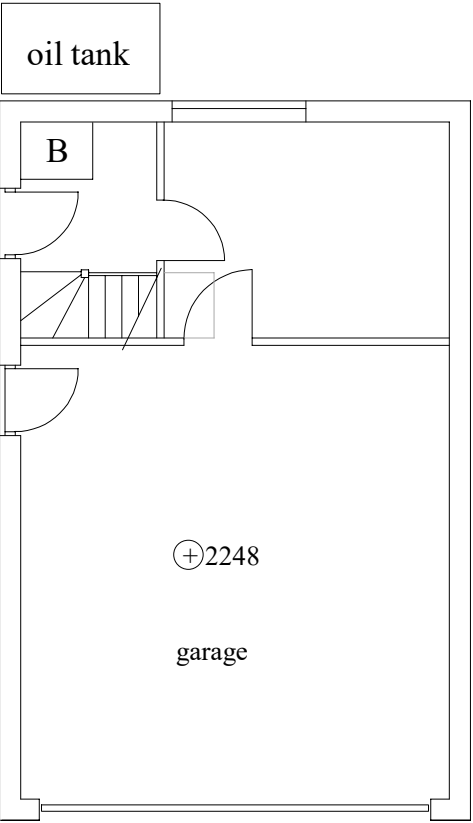

EXISTING GROUND FLOOR PLAN

 

Client	Mr. and Mrs. J. Campbell Slight, Chestnut Cottage, Hillcot, SN9 6LE		
Project	remove existing kitchen, provide new kitchen in former garage and provide small extension		
Drawing Title	existing ground floor plan		
Drawing No.	599/04	Revision	Date 20/03/24 Scale 1:100
Smith Associates.46 Wilcot, Pewsey, Wilts. SN9 5NS. Tel/Fax: 01672 562029			