
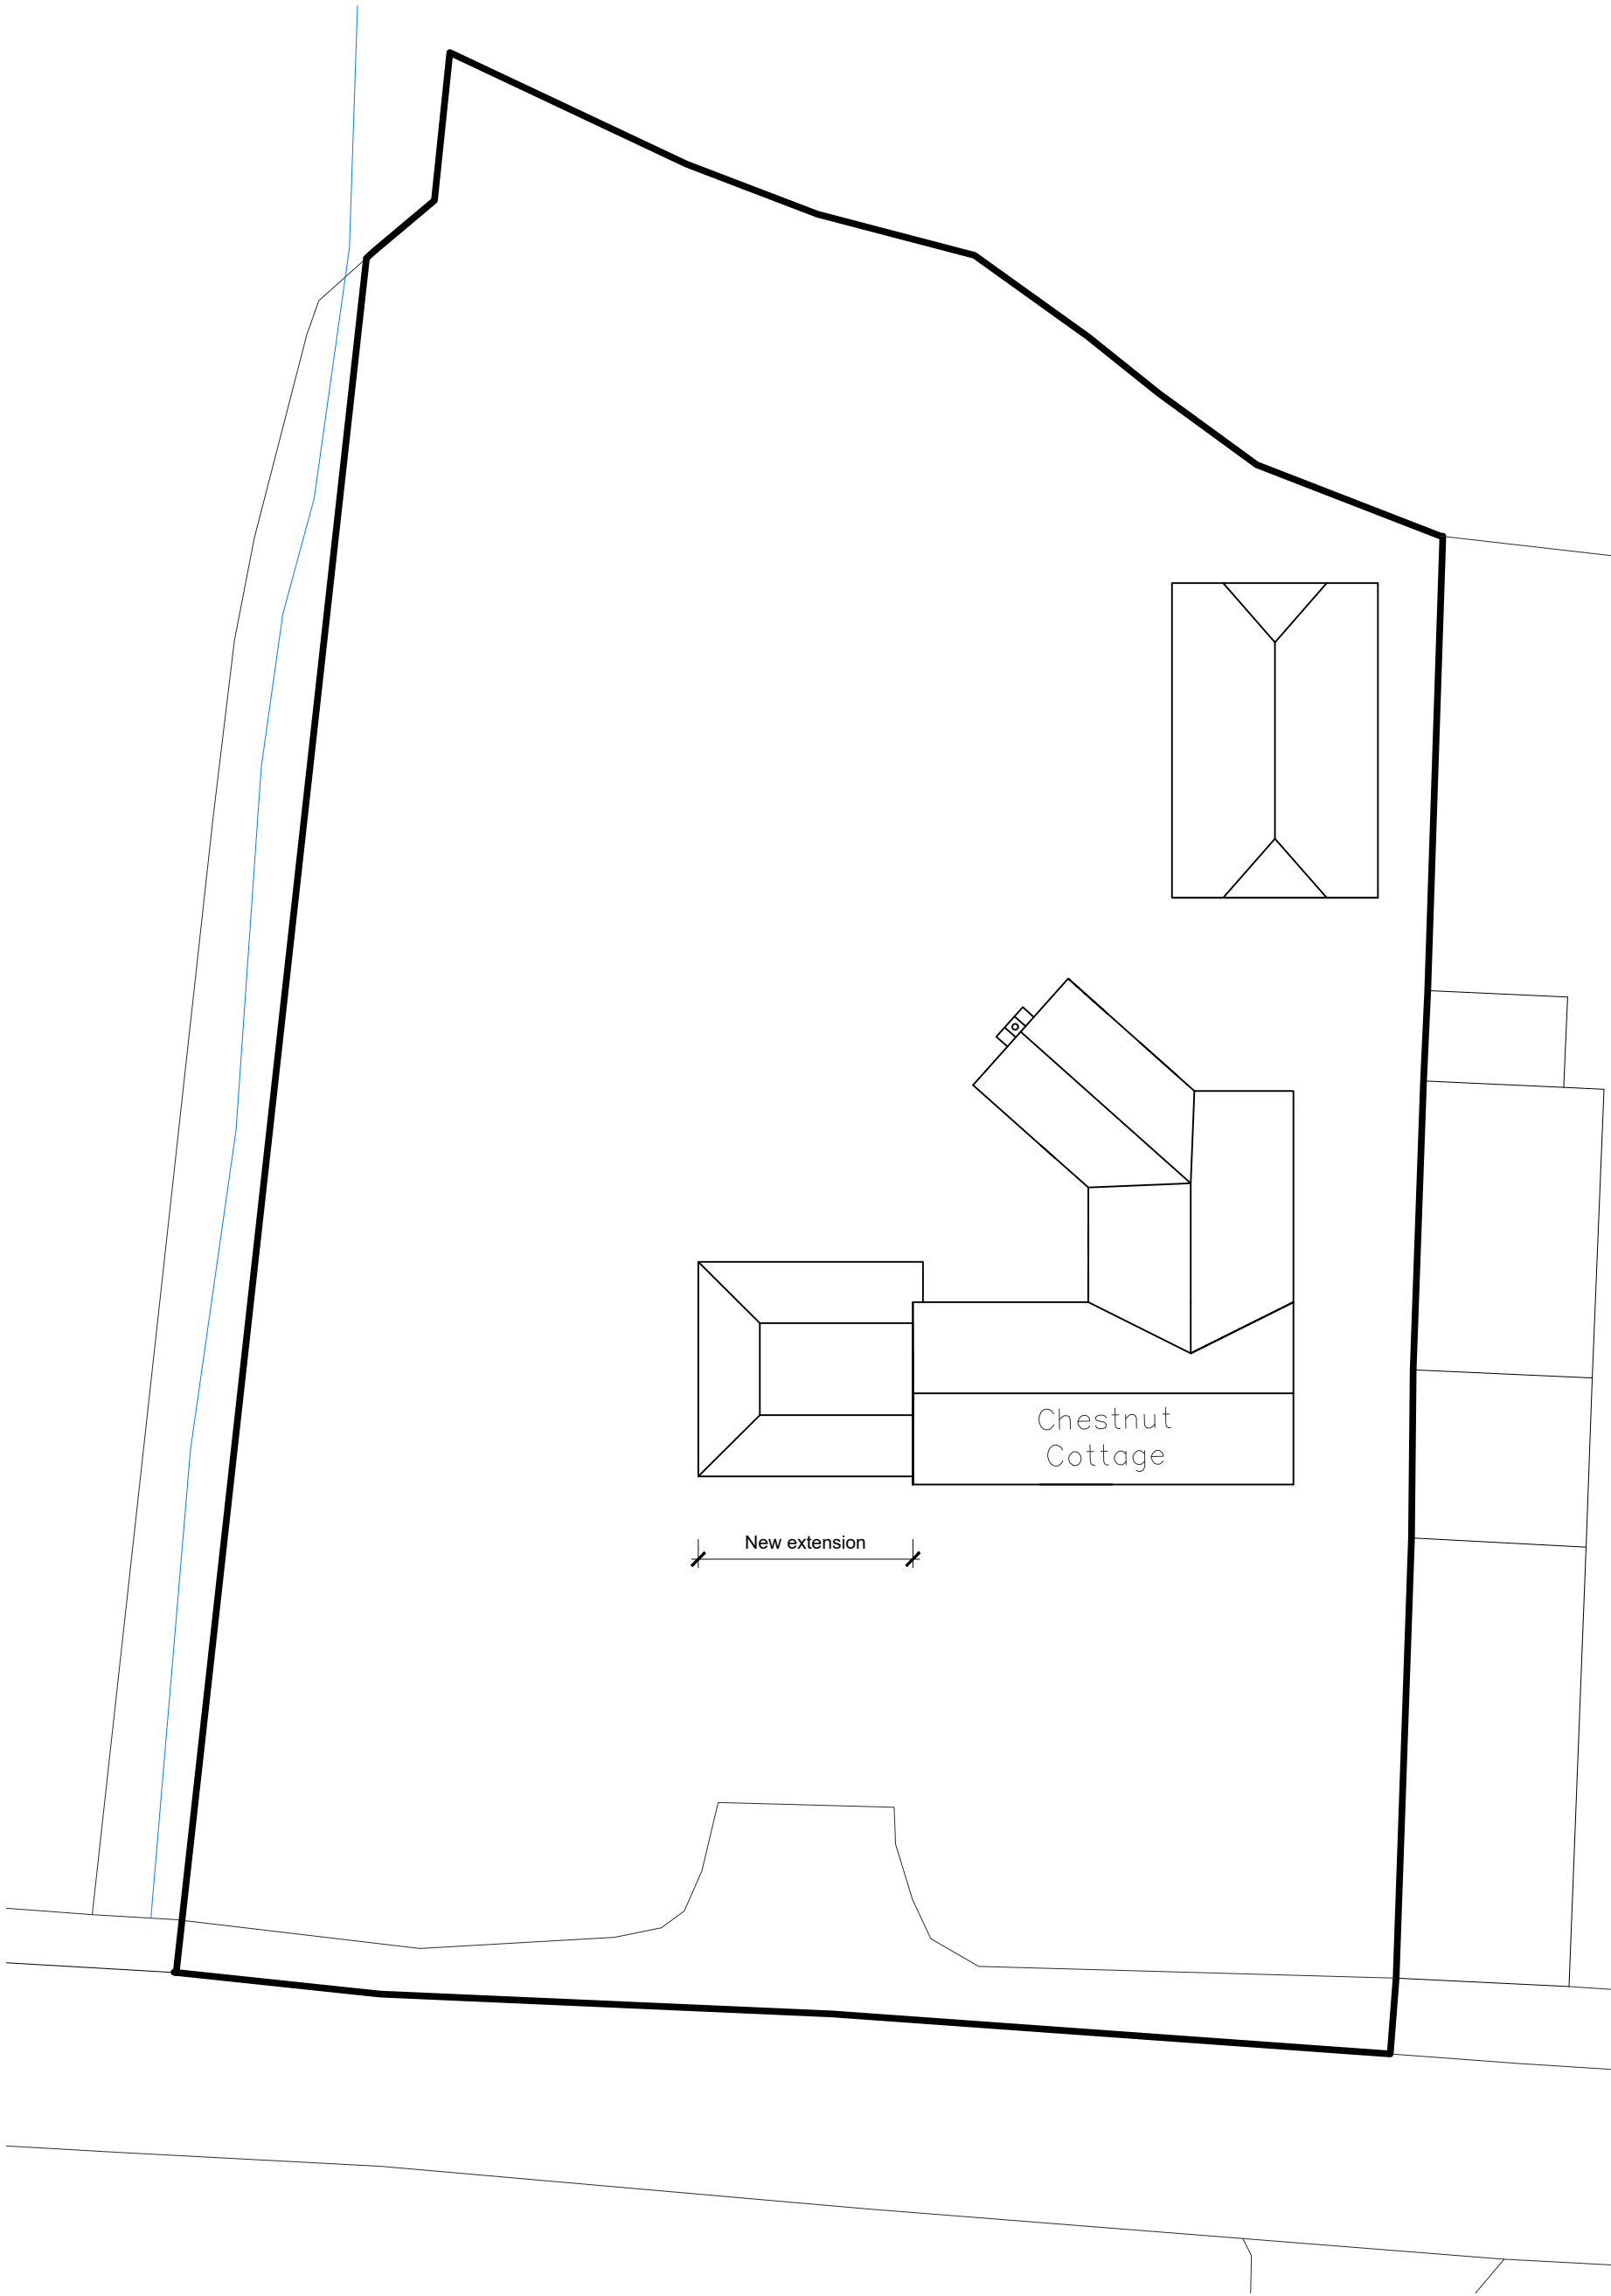
 


 

Client - Mr & Mrs Campbell-Slight		Contractors must check all dimensions on site. Only figured dimensions are to be worked from. Discrepancies must be reported to the Architect before proceeding. THIS DRAWING IS COPYRIGHT. ©				The Studio 105 Southbroom Road Devizes Wiltshire SN10 1LY tel: 01380 722 204 mob:07733 885 770 www.dra-architects.co.uk		
Project - Proposed Works at Chestnut Cottage Hilcott, Pewsey, SN9 6LE		Date - 01.12.2025	By - CL	Scale - 1:200 @A3	REV -	--		
Drawing - Proposed Site Plan		Job No - 2508	CHKD - NK	Drawing No - PL-001				