



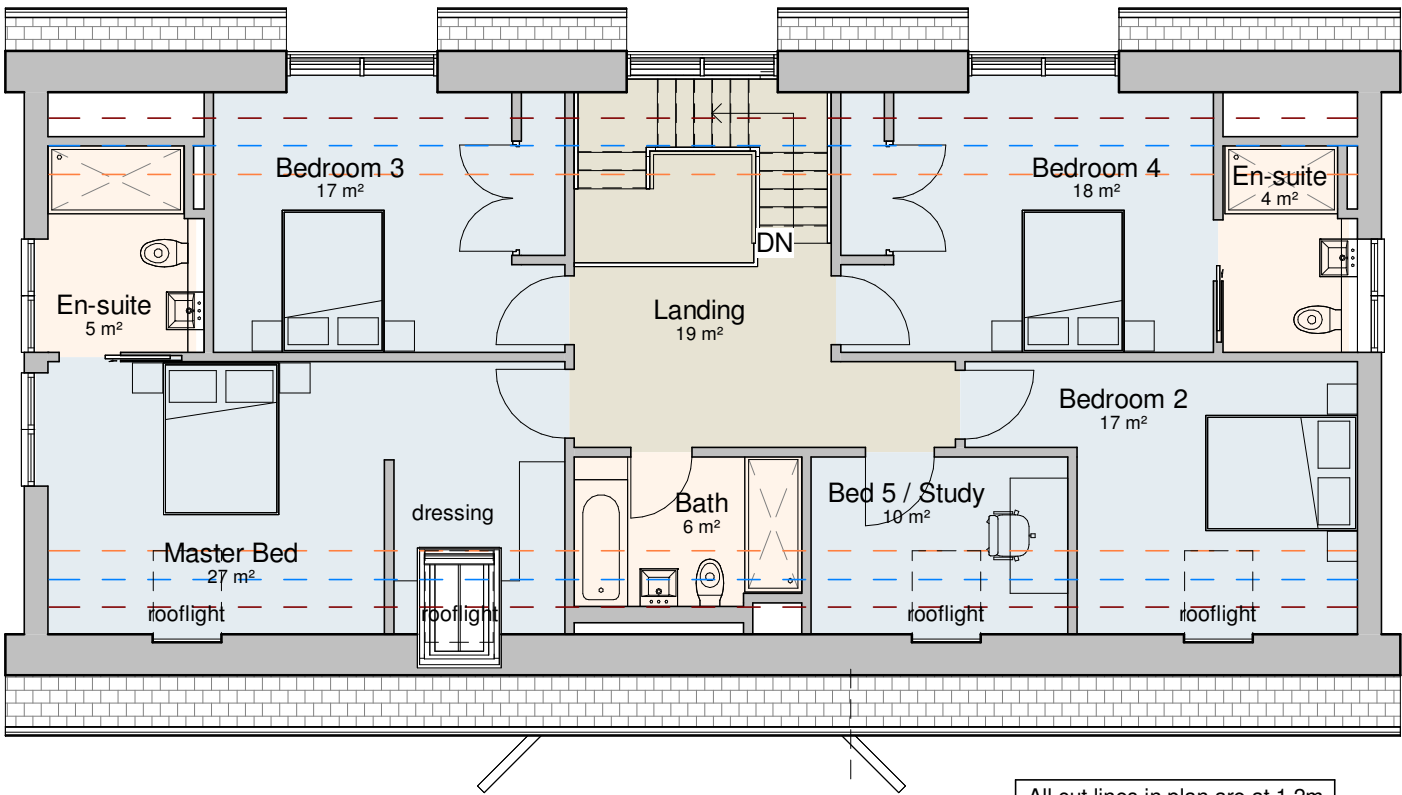

2 Proposed First Floor
1 : 100

All cut lines in plan are at 1.2m.
— Skelling lines 1.2m
— Skelling lines 1.5m
— Skelling lines 1.8m
— Skelling lines 2.1m

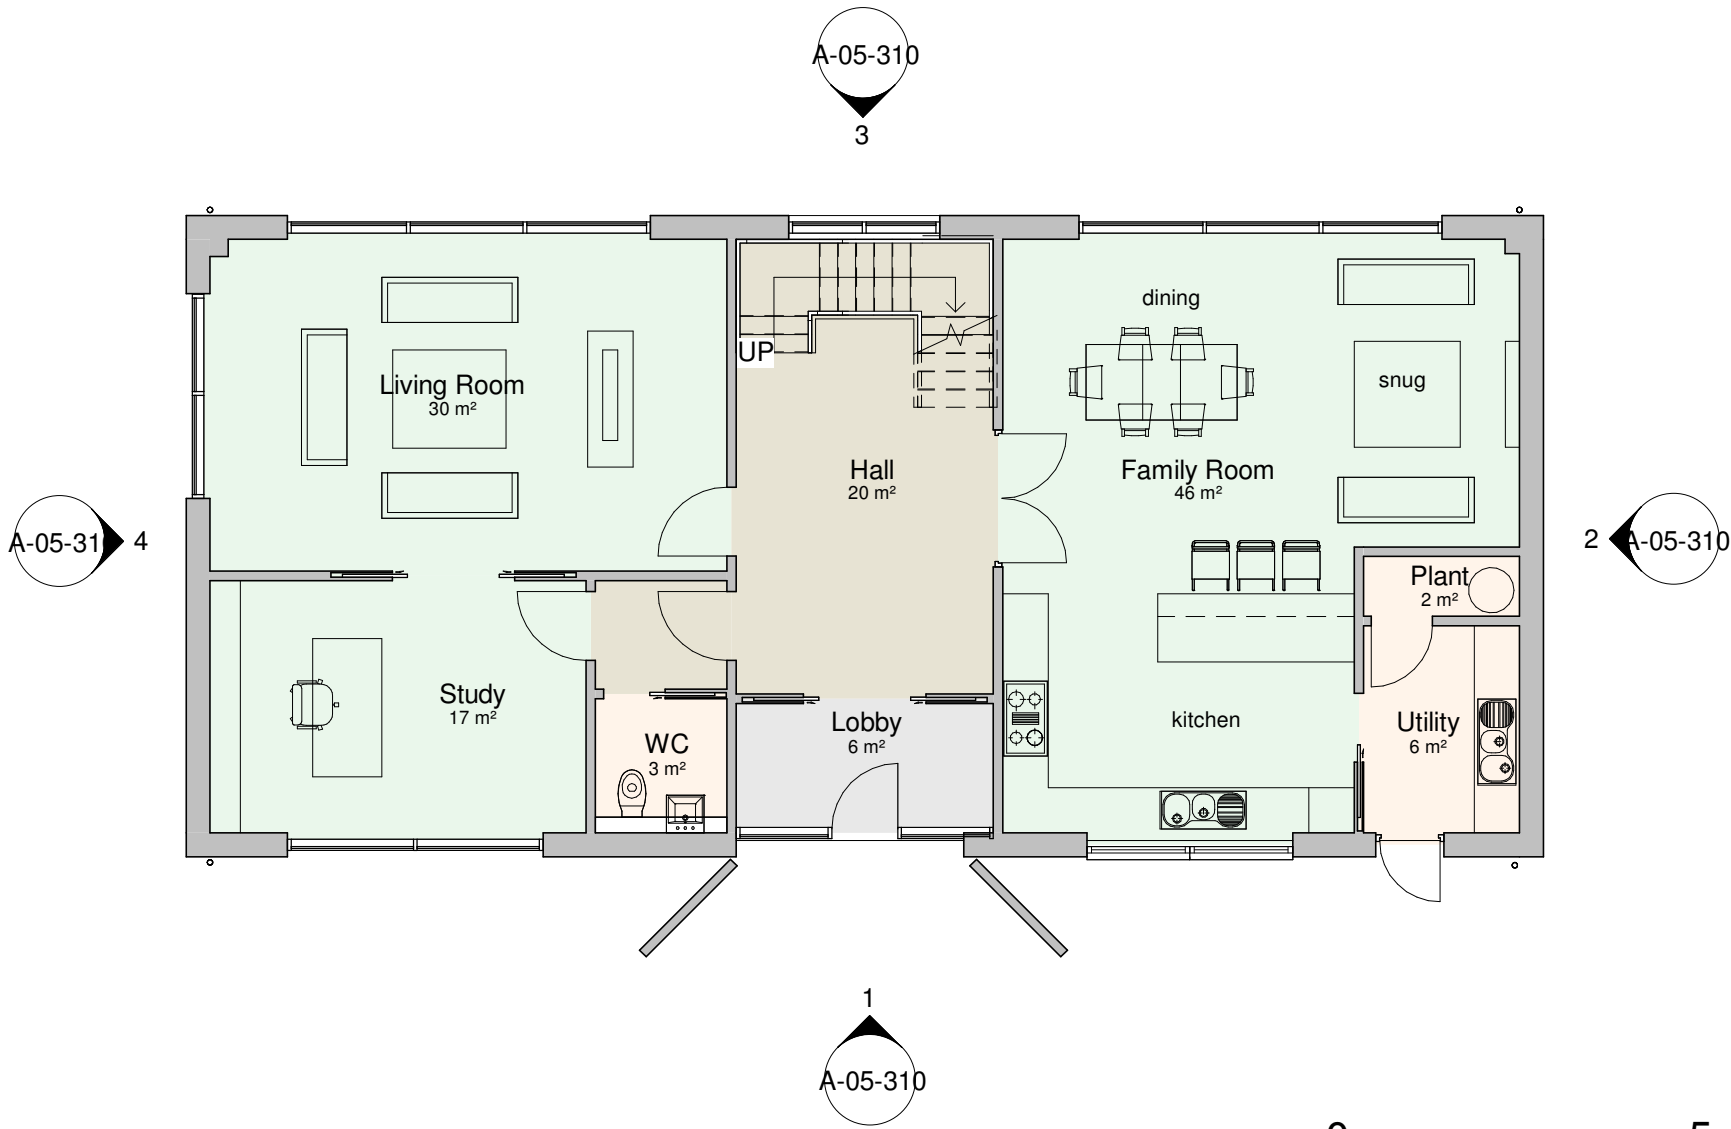

1 Proposed Ground Floor
1 : 100



David Brazier ARB

Langton, The Ridge, Woking, Surrey GU22 7EQ
TEL: 07974 010 065
The Contractor is to check all dimensions and conditions on site before commencing. Copyright exists on designs and information shown on this drawing. All dimensions are to be checked by user and any errors or discrepancies to be reported to the Architect.

Project **Manor Farm House, East Grimstead**

Drawing Title				Barn - Proposed Floor Plans	
Drawn by		DJB			
Scale		1 : 100 @A3		Date	September 2025
Project number		Z127		Distribution Status	Planning
Drawing number		A-05-308		Revision	B