




North East Elevation scale 1:50 @ A1 (1:100 @ A3)

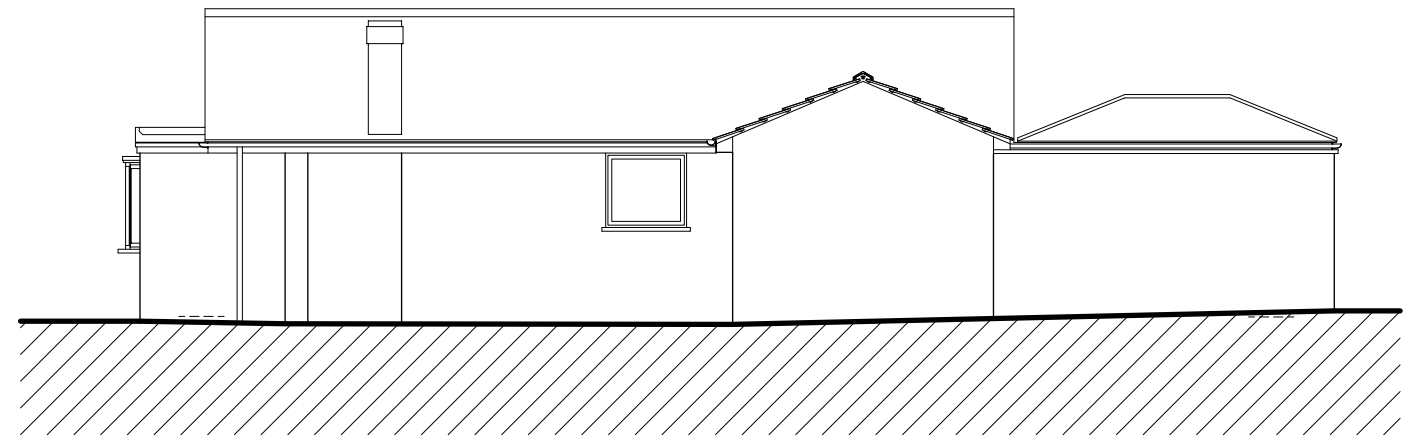

North West Elevation scale 1:50 @ A1 (1:100 @ A3)

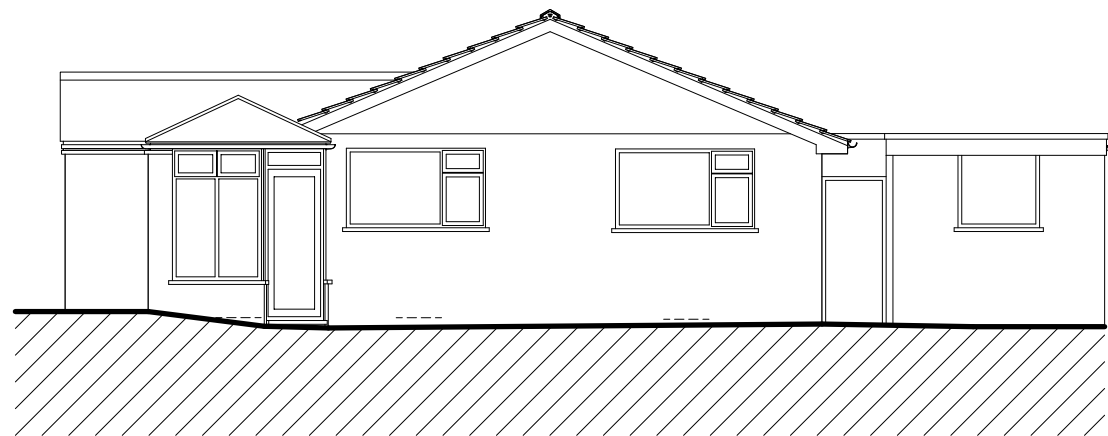


South West Elevation scale 1:50 @ A1 (1:100 @ A3)

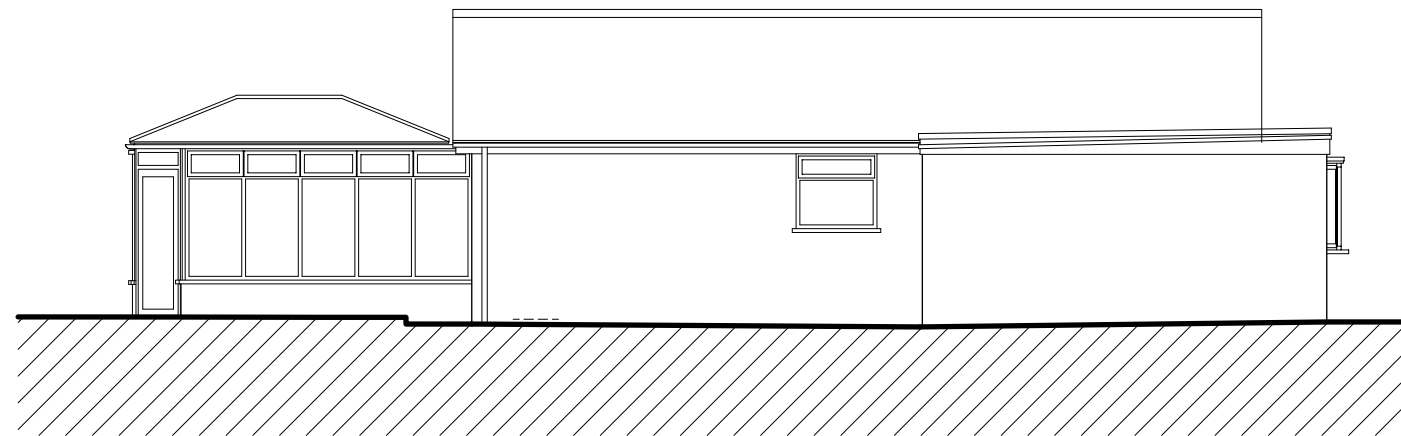

South East Elevation scale 1:50 @ A1 (1:100 @ A3)

Existing Elevations for Proposed Extension and Alterations to 17 Shelley Drive, Salisbury

Rev	Revision	Date
-----	----------	------

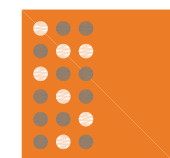

Sarum Architecture
Bespoke Architectural Design

33 Old Meadows Walk,
Salisbury, Wiltshire, SP2 8PA
Website: www.sarumarchitecture.co.uk
Email: chris@sarumarchitecture.co.uk
Tel: 01722 238399 Mob: 07979 923861

Project:	17 Shelley Drive Salisbury
Drawing:	Survey Elevations

Client:	
Drawing Scale:	1:50 (1:100 @ A3)

Drawing Number:	25/0451/su02
-----------------	--------------