
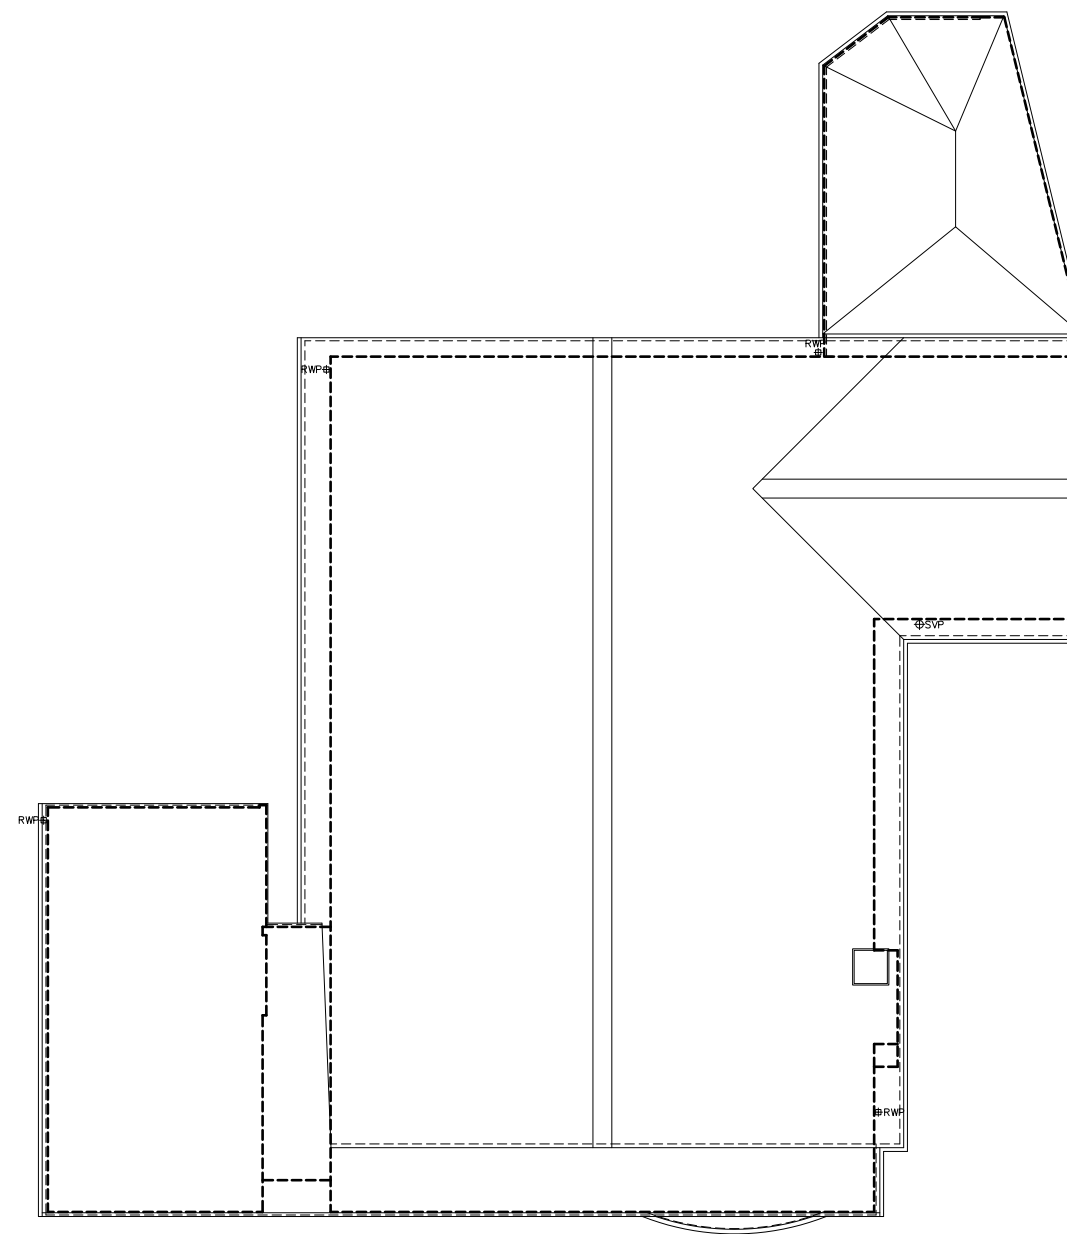
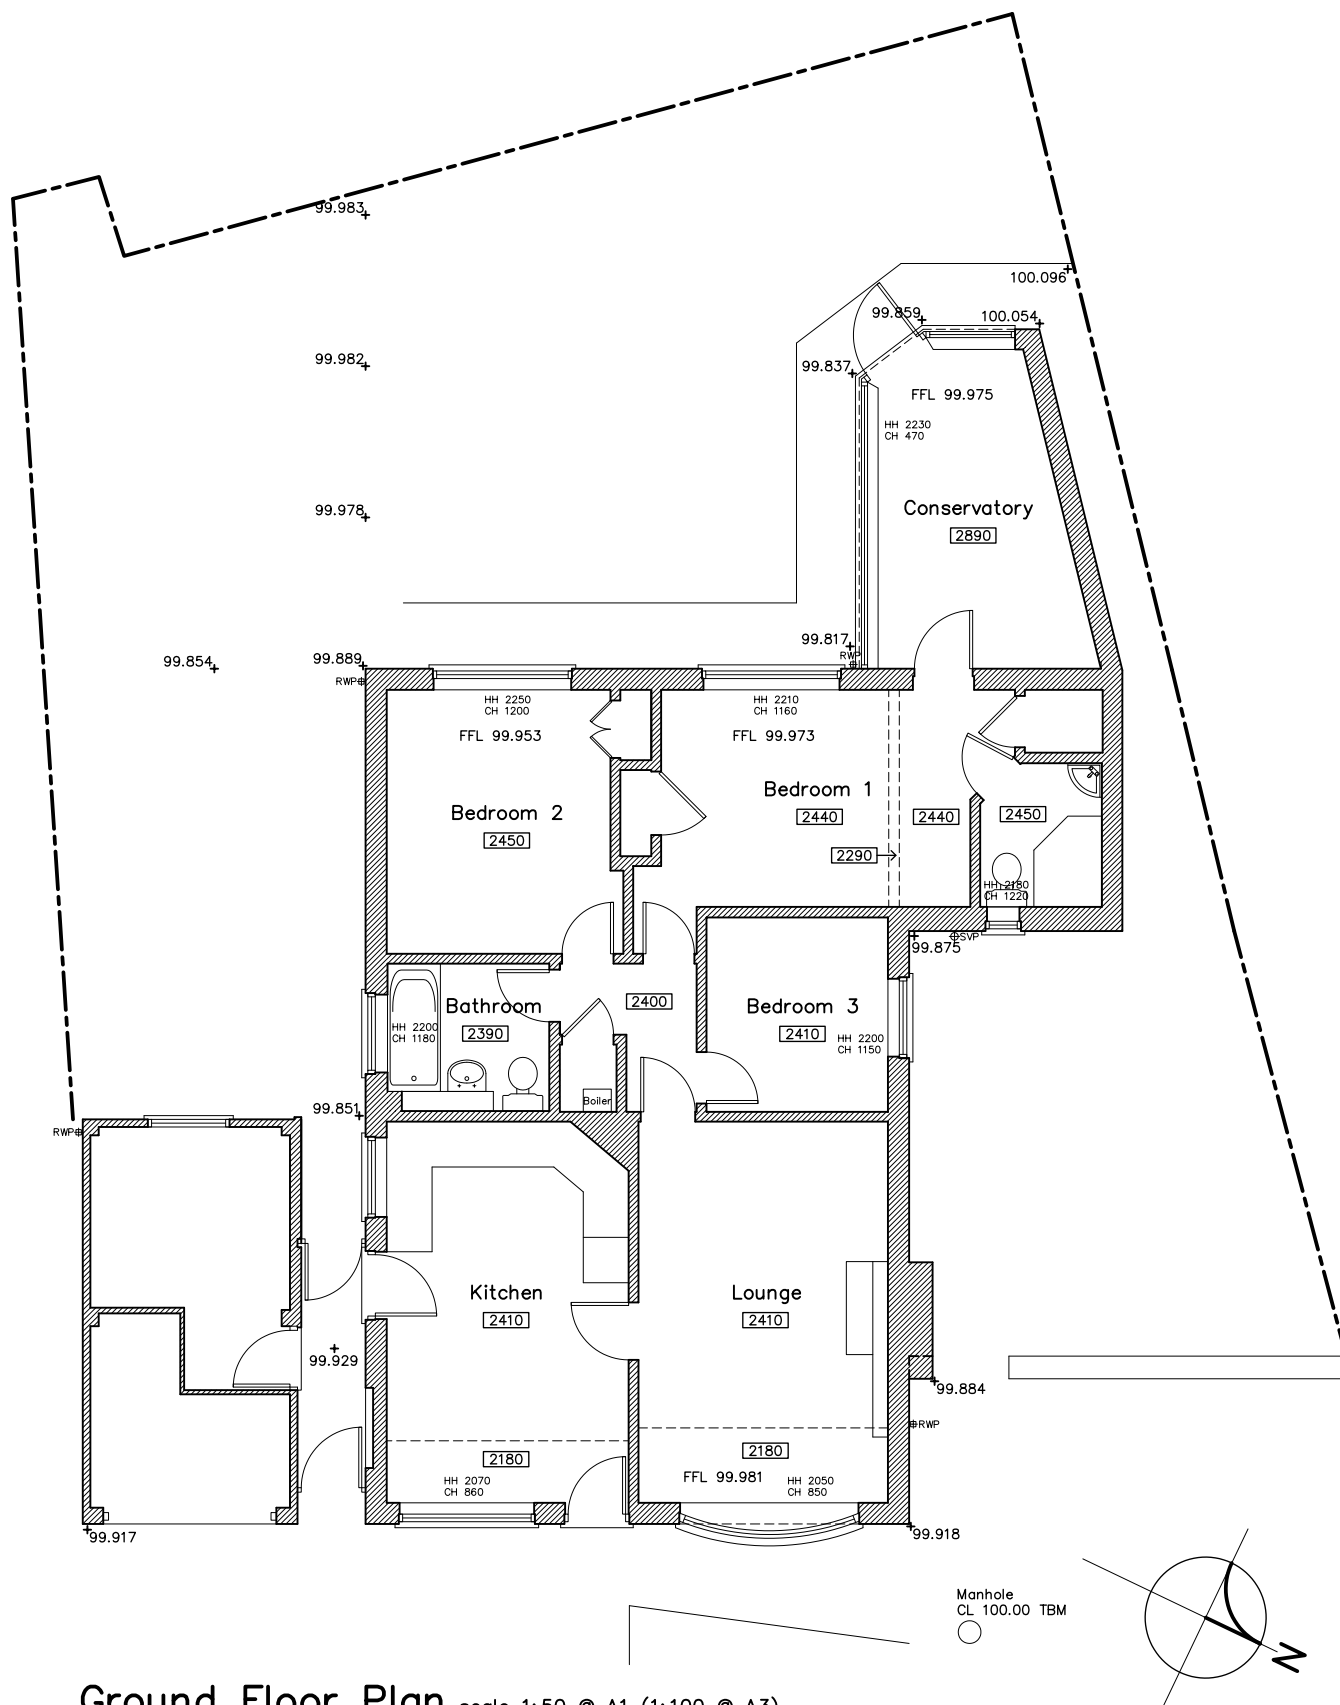


 

Ground Floor Plan scale 1:50 @ A1 (1:100 @ A3)

Roof Plan scale 1:50 @ A1 (1:100 @ A3)

Existing Plans for Proposed Extension and Alterations to 17 Shelley Drive, Salisbury

Rev	Revision	Date
-----	----------	------

	Sarum Architecture Bespoke Architectural Design	
	33 Old Meadows Walk, Salisbury, Wiltshire, SP2 8PA	
	Website: www.sarumarchitecture.co.uk Email: chris@sarumarchitecture.co.uk Tel: 01722 238399 Mob: 07979 923861	
	Project: 17 Shelley Drive Salisbury	
	Drawing: Survey Plans	

Client:	
Drawing Scale:	1:50 (1:100 @ A3)
Drawing Number:	25/0451/su01