




EXISTING SITE BLOCK PLAN
SCALE 1:200




IMPORTANT:
THIS DRAWING MUST ONLY BE USED FOR THE PURPOSE AS STATED
IN THE STATUS BOX BELOW.

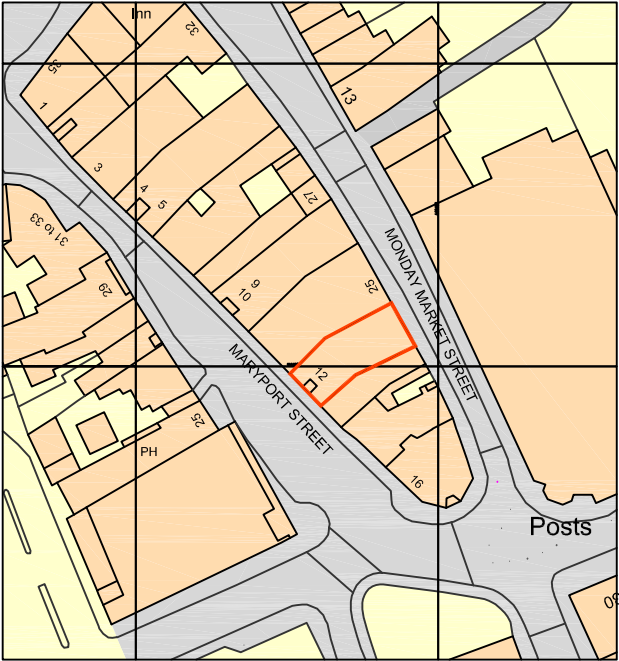

Ordnance Survey, (c) Crown Copyright 2025. All rights reserved. Licence number 100022432


LOCATION PLAN
SCALE 1:1250

REV	DATE	DESCRIPTION
-----	------	-------------

 

JIA Architects

Architects & Space Planners
www.jiaarch.co.uk
0117 462 7050
PO Box 720, Weston-super-Mare, BS23 9UA

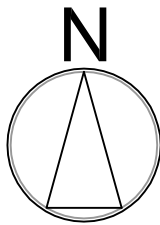

© COPYRIGHT JIA - ALL RIGHTS RESERVED

Drawn by CB	Checked by -	Date August 2025
Project Title MIXED USE DEVELOPMENT 12 Maryport Street, Devizes, Wiltshire SN10 1AH For Maryport Ltd		

Scale 1:200 & 1:1250 @ A3	Status Planning/LB Application	
Drawing Title Location and Block Site Plan		
Job No. 2505	Drg. No. 10	Rev. —