


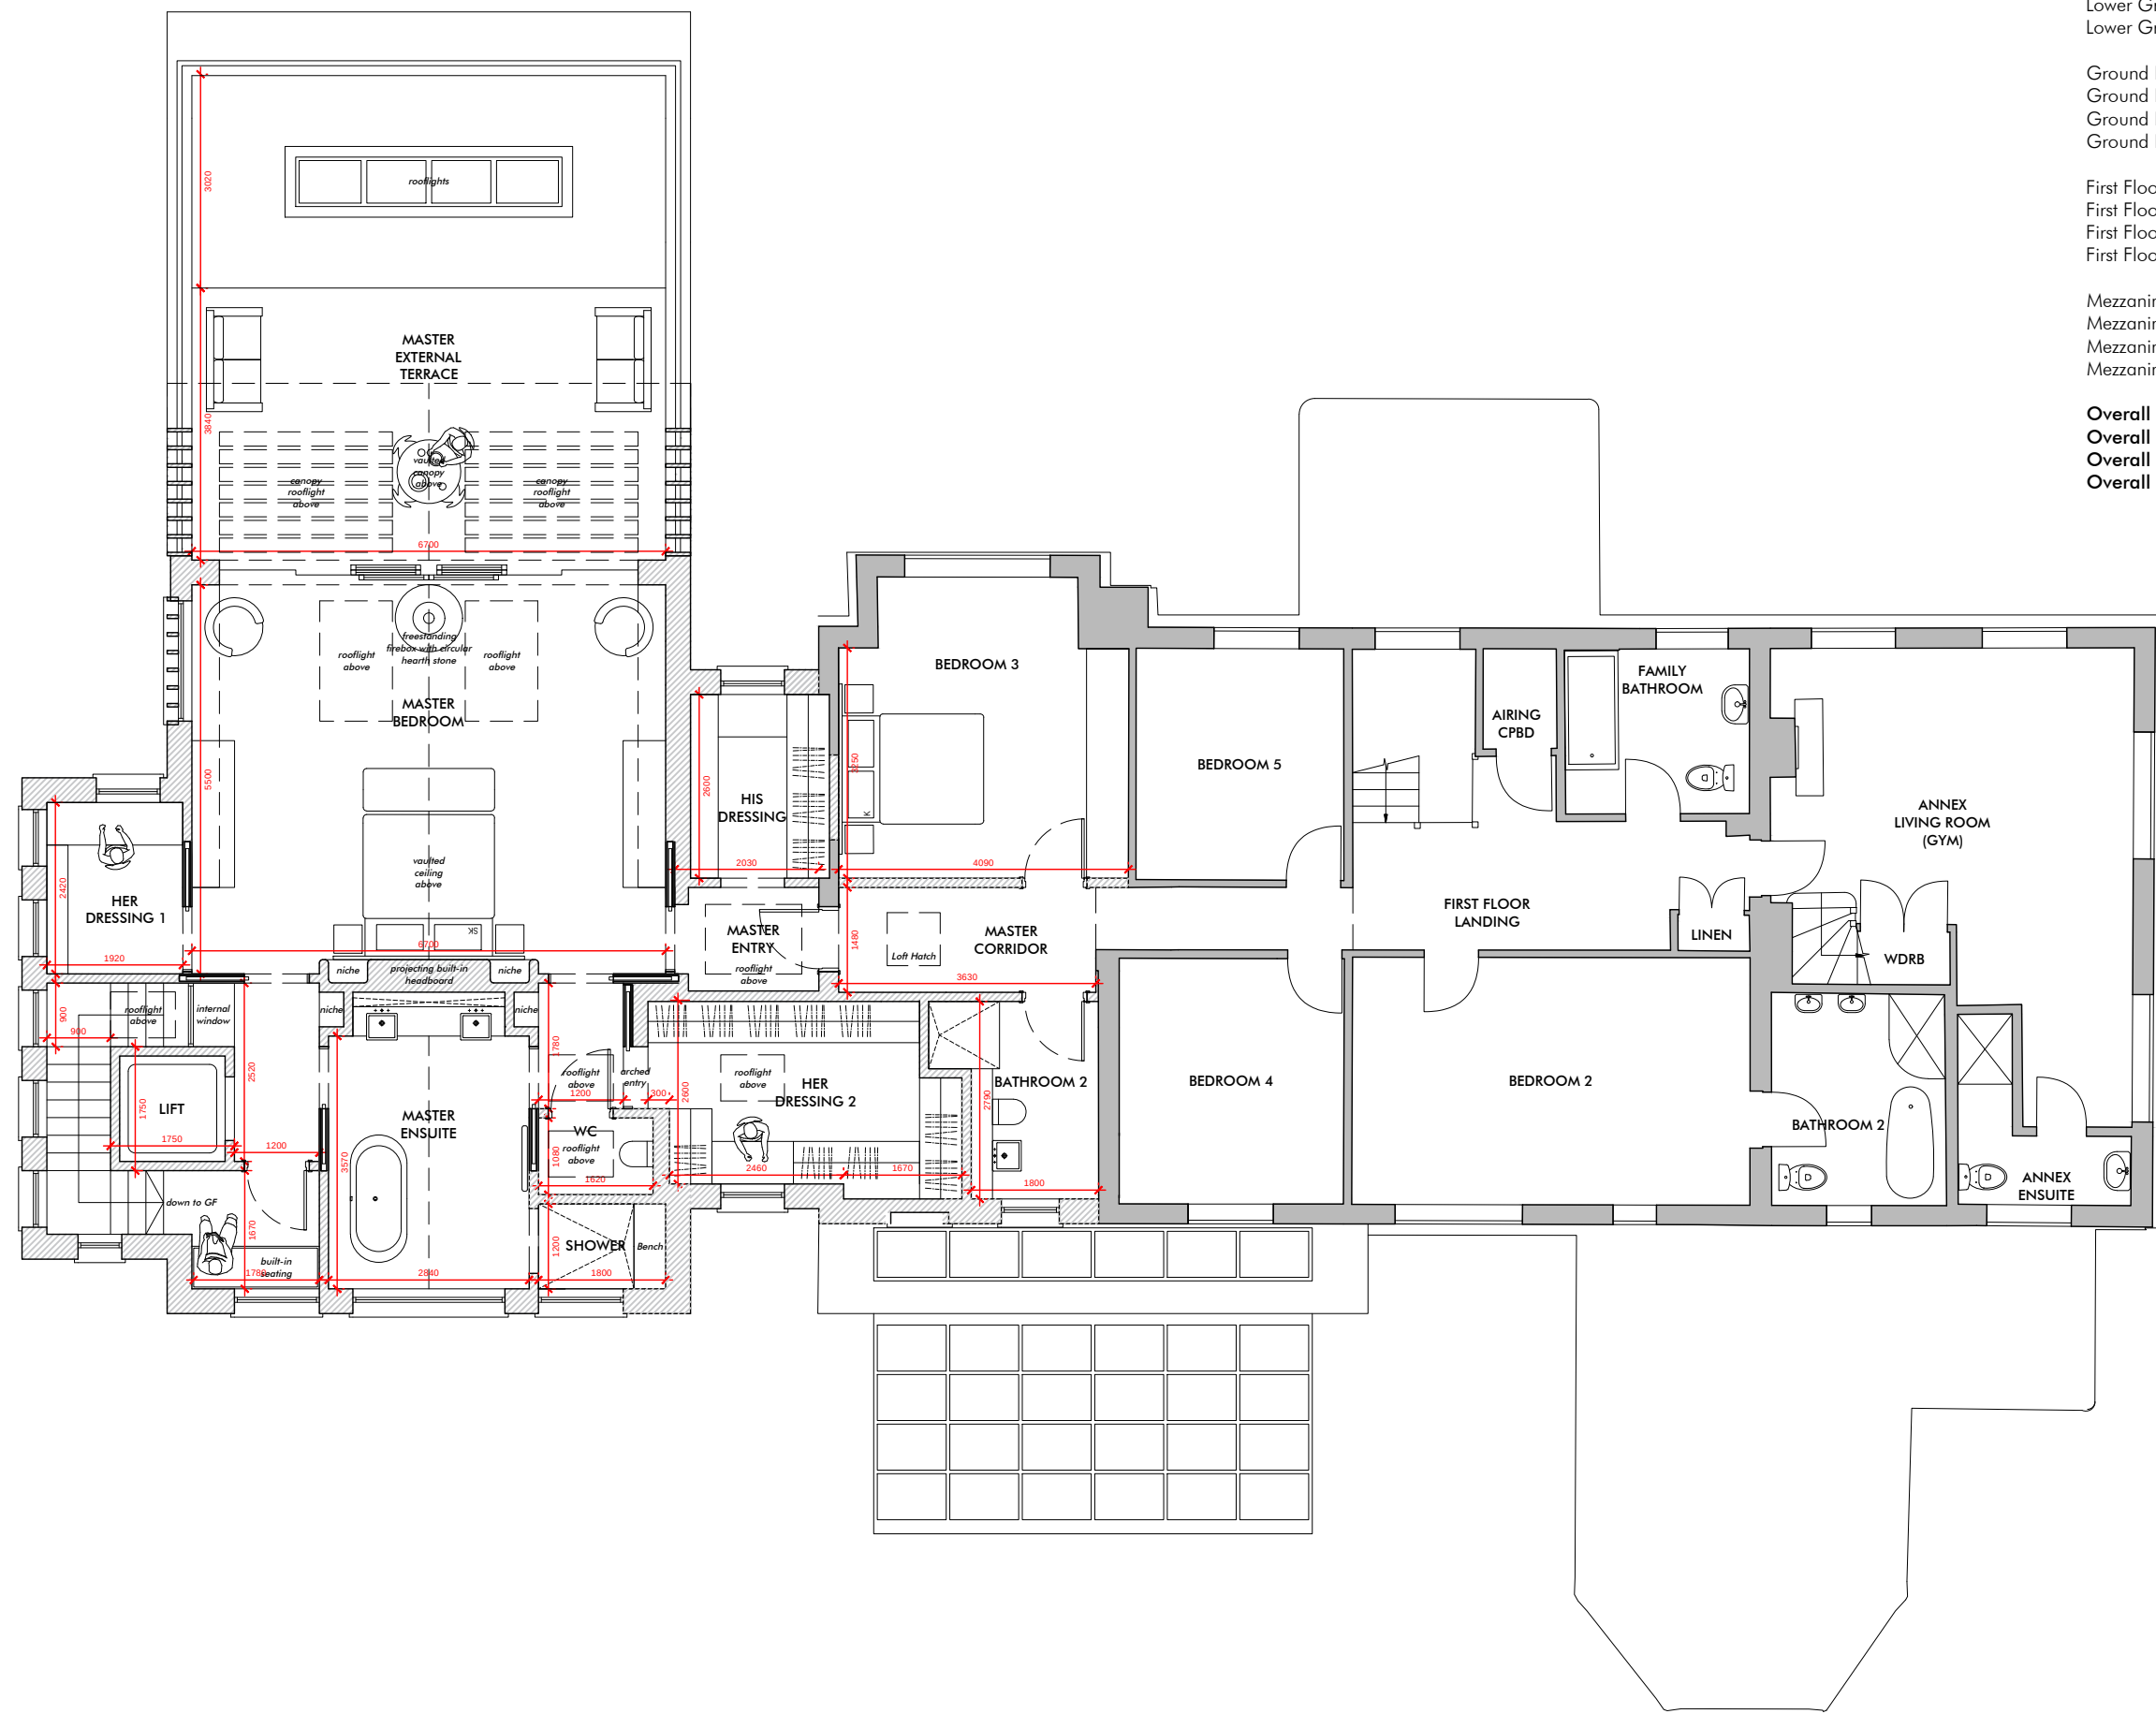

Lower Ground Floor/Basement Existing GIA = 0sqm  
Lower Ground Floor/Basement Demolished GIA = 0sqm  
Lower Ground Floor/Basement Proposed GIA = 58.5sqm  
Lower Ground Floor/Basement TOTAL GIA = 58.5sqm


Ground Floor Existing GIA = 171.7sqm  
Ground Floor Demolished GIA = 0sqm  
Ground Floor Proposed Additional GIA = 169.1sqm  
Ground Floor TOTAL GIA = 340.8sqm

First Floor Existing GIA = 132.3sqm  
First Floor Demolished GIA = 0sqm  
First Floor Proposed Additional GIA = 108.9sqm  
First Floor TOTAL GIA = 241.2sqm

Mezzanine Level Existing GIA = 22sqm  
Mezzanine Level Demolished GIA = 0sqm  
Mezzanine Level Proposed Additional GIA = 0sqm  
Mezzanine Level TOTAL GIA = 22sqm

Overall Dwelling Existing GIA = 326sqm  
Overall Dwelling Demolished GIA = 0sqm  
Overall Dwelling Proposed Additional GIA = 336.5sqm  
Overall Dwelling TOTAL GIA = 662.5sqm

Project Address: Field House, Wood Street, Clyffe Pypard, Wiltshire, SN4 7PZ  
Drawing Number: 4.FIEL.  
Drawing Name: Proposed First Floor Plan  
Scale: 1:100 @ A3

 

| Rev. | Date | Description |
|------|------|-------------|
|      |      |             |
|      |      |             |
|      |      |             |
|      |      |             |

General Note -  
The general contractor is responsible for the verification of all dimensions and levels on site prior to any construction or pricing works. The drawing author is to be informed immediately of any discrepancy. Figured dimensions take priority over scaled dimensions. Reliance on scaled dimensions is only appropriate for drawing and scaling purposes.

**Pont + Wils Architects Ltd.**

Email: oscar@pontwils.co.uk  
Phone: 07833287819  
Website: www.pontwils.co.uk  
Address: Avoca, Basingstoke Road,  
Three Mile Cross, Reading, Bekrshire, RG7 1AS

**PONT**  
**WILS**  
**Architects**