



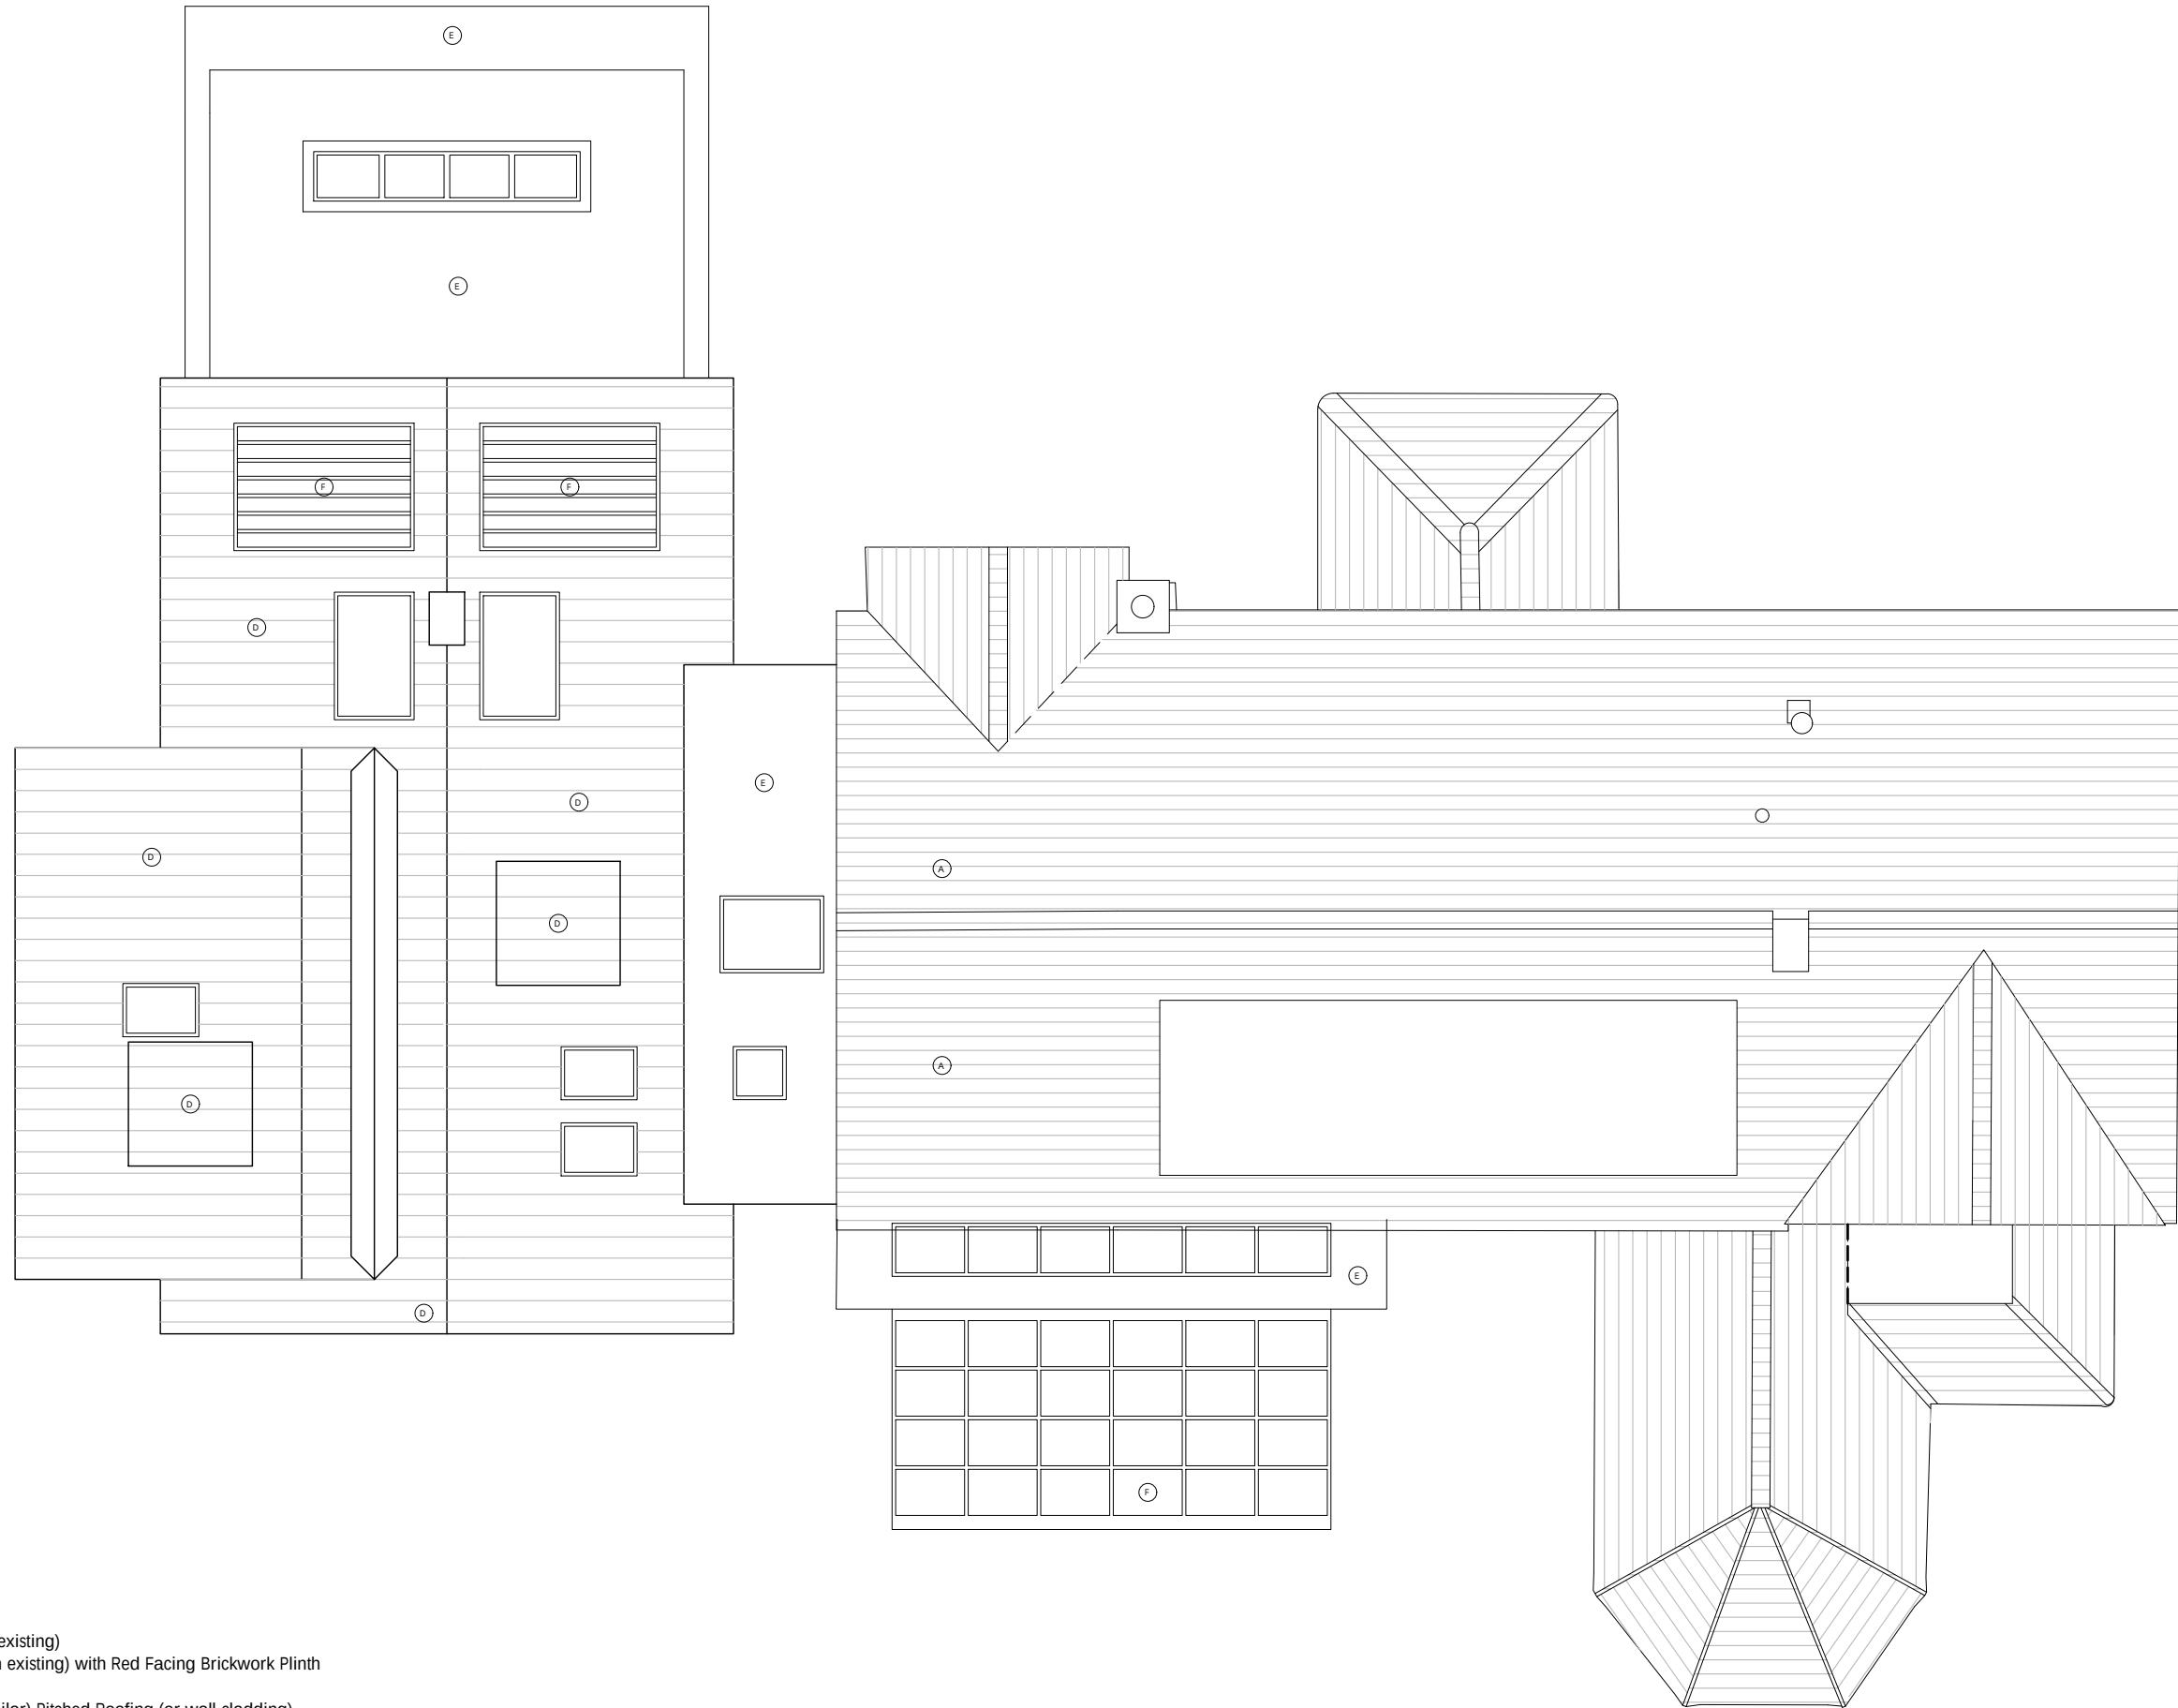

Proposed External Materials -
A. Clay Pitched Roof Tiles (to match existing)
B. White (off White Render (to match existing) with Red Facing Brickwork Plinth
C. Red Facing Brickwork
D. Standing Seam Metal (Zinc or similar) Pitched Roofing (or wall cladding)
E. Single Ply Membrane to Flat Roof (with PPC Aluminum Coping to Parapets)
F. Timber Louvres and Timber/PPC Aluminium Framed Glazing

Project Address: Field House, Wood Street, Clyffe Pypard, Wiltshire, SN4 7PZ
Drawing Number: 4.FIEL.P.04
Drawing Name: Proposed Roof Plan
Scale: 1:100 @ A3

 

Rev.	Date	Description

General Note -
The general contractor is responsible for the verification of all dimensions and levels on site prior to any construction or pricing works. The drawing author is to be informed immediately of any discrepancy. Figured dimensions take priority over scaled dimensions. Reliance on scaled dimensions is only appropriate for drawing and scaling purposes.

Copyright of Pont + Wils Architects Ltd ©

Pont + Wils Architects Ltd.

Email: oscar@pontwils.co.uk
Phone: 07833287819
Website: www.pontwils.co.uk
Address: Avoca, Basingstoke Road,
Three Mile Cross, Reading, Bekrshire, RG7 1AS

