




Proposed Front Elevation
scale 1:100

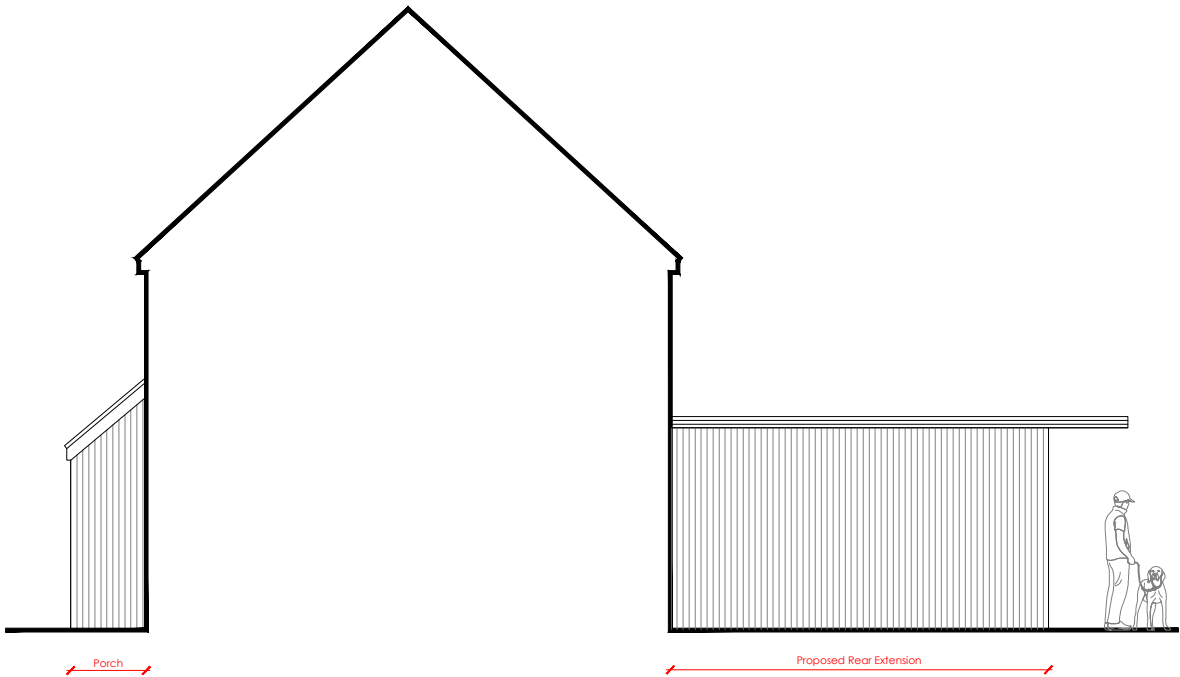

Proposed Side Elevation
scale 1:100



Proposed Rear Elevation
scale 1:100



Proposed Side Elevation
scale 1:100

Existing Materials:

- Walls - Recon Stone
- Roof - Concrete Roof tiles
- Windows - White Painted Timber & UPVC
- Doors - Timber
- Boundary Treatments - 1.8m High close boarded fence
- Vehicle Access and Hardstanding - N/A
- External Lighting - N/A

Proposed Materials:

- Walls - Vertically laid timber cladding
- Roof - Flat GRP
- Windows - To match Existing
- Doors - To match Existing
- Boundary Treatments - 1.8m High Close Boarded Fence
- Vehicle Access and Hardstanding - N/A
- External Lighting - N/A


Key:

- Existing Structure
- Proposed Structure

Scale bar @ 1:200



Scale bar @ 1:100

 

© COPYRIGHT All rights described in chapter IV of the copyright, designs and patents act 1988 have been generally asserted.

Where any drawing is to be read in conjunction with another, including specialists, the two drawings shall be cross-checked and any discrepancies reported to Scope Architectural before the work is put in hand.

All dimensions are in millimetres, all levels are in metres, unless shown otherwise.

Any discrepancies in dimensions or details on or between these drawings/specifications should be drawn to the attention of the Scope Architectural and or the engineer in writing for clarification.

Drawing prepared solely for the use of client, as detailed in text box, and is not to be copied, lent or used by any third party without written permission.

General Notes

-

Rev	Description	Date
-----	-------------	------



Project

Proposed Single Storey
Rear Extension and New
Front Porch to 11 The
Close, Gastard, Corsham,
SN13 9PX

Stage

Concept Design

Client

Mr and Mrs Hayward

Drawing Title

Proposed Elevations

Drawn by

Thomas Maunder

Scale

1/100 @A3

Date

25/10/2025

Drawing Number	Rev
----------------	-----

4080-PL103

Contact:
07854535477
info@scopearchitectural.co.uk
www.scopearchitectural.co.uk