

Notes

Key

- Stone cladding
- Vertical timber cladding
- Vertical timber cladding with raised timber detail
- Dark grey standing seam metal roof
- Dark grey aluminium window
- Dark grey external wall light
- Timber bird/bat boxes
- Dark grey aluminium rainwater goods



01 East Elevation
Scale 1:100



02 South Elevation
Scale 1:100



03 West Elevation
Scale 1:100




04 North Elevation
Scale 1:100



05 Elevational Section AA
Scale 1:100




06 Elevational Section BB
Scale 1:100

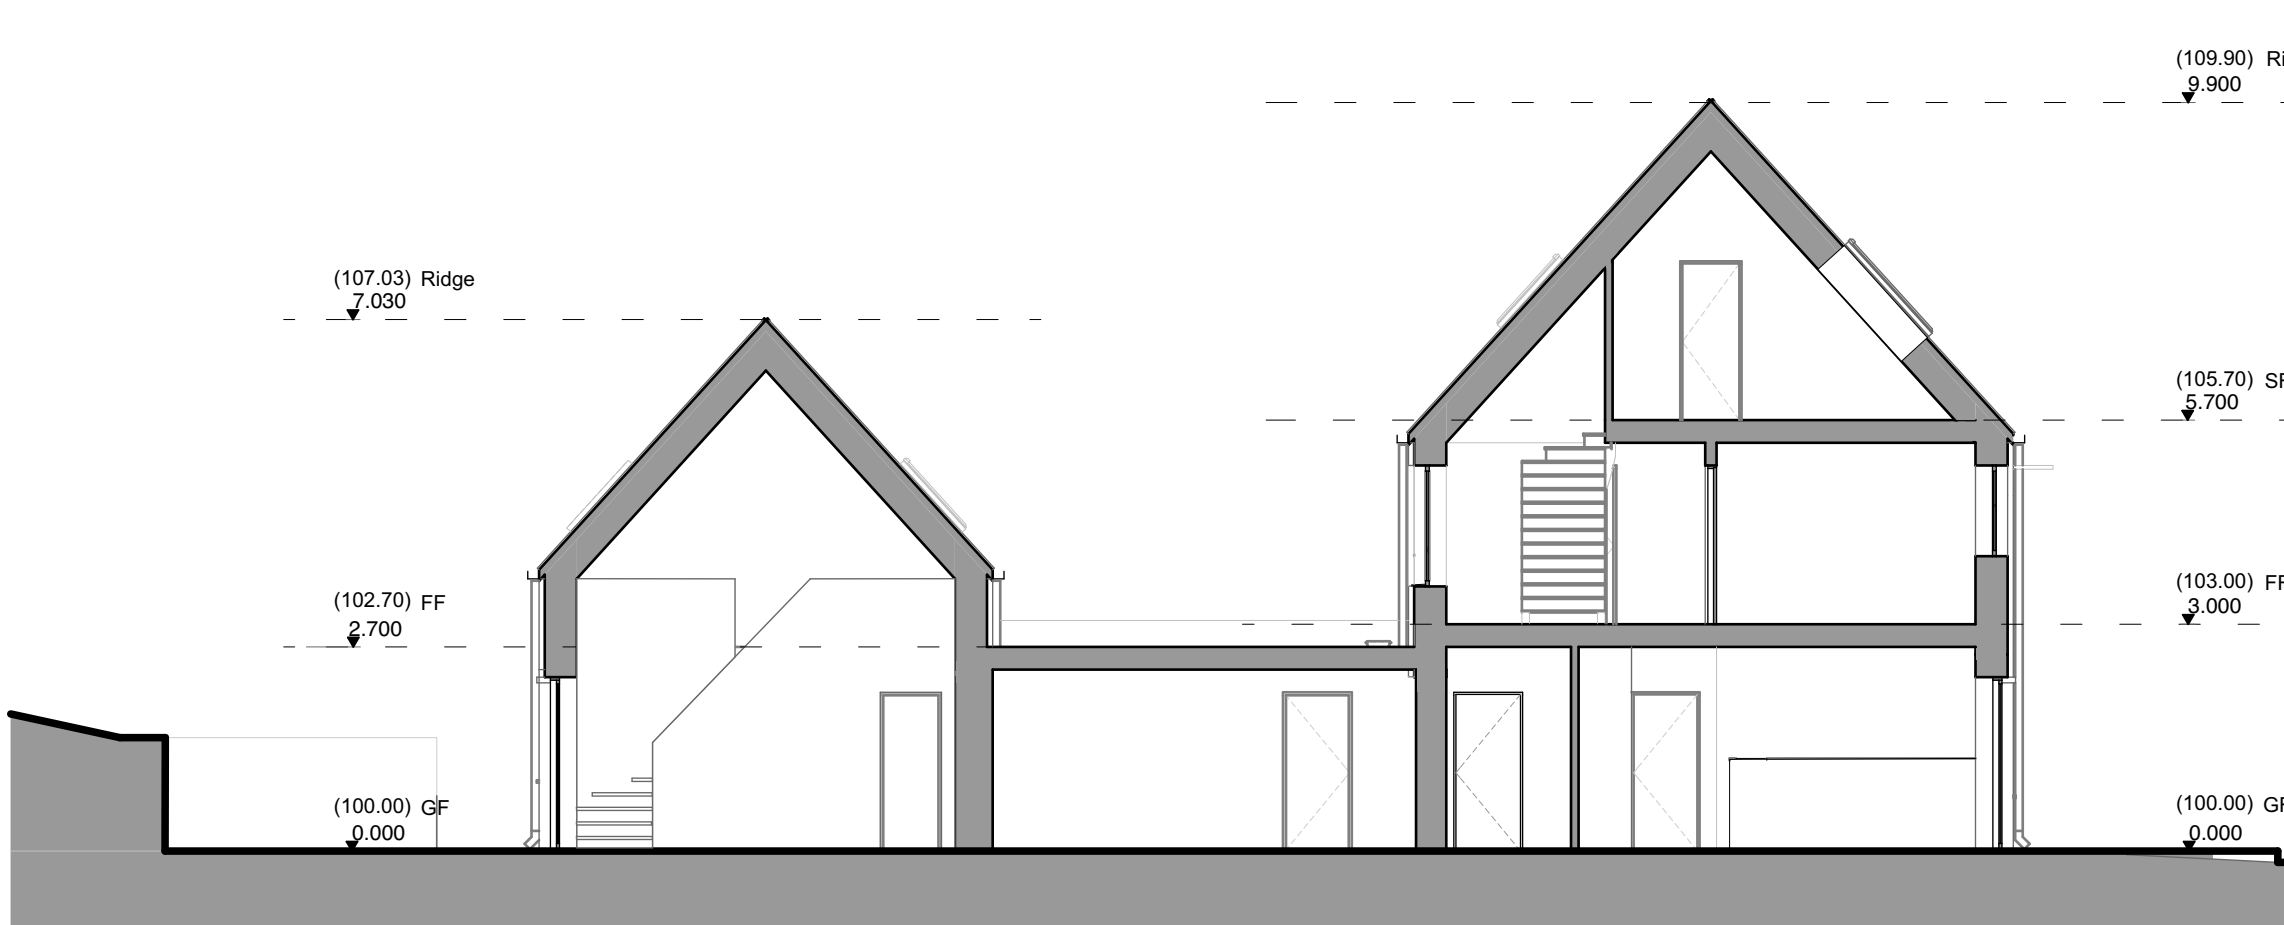

07 Section CC
Scale 1:100

Bike Shed Elevations:

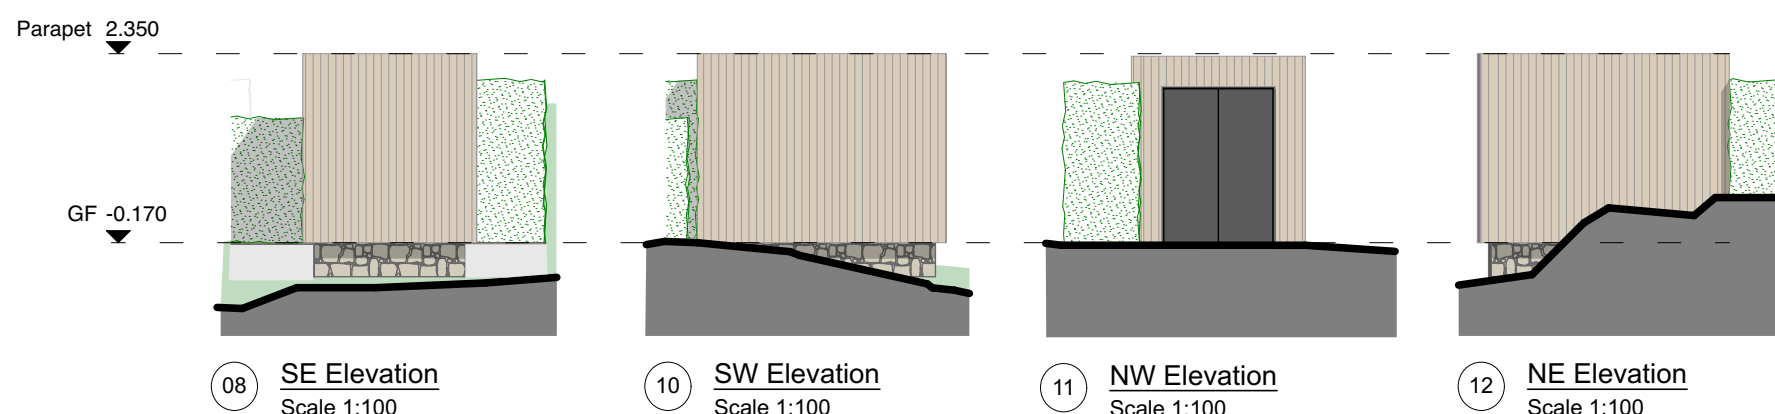


08 SE Elevation
Scale 1:100

10 SW Elevation
Scale 1:100

11 NW Elevation
Scale 1:100

12 NE Elevation
Scale 1:100

Elevation and Section Key:

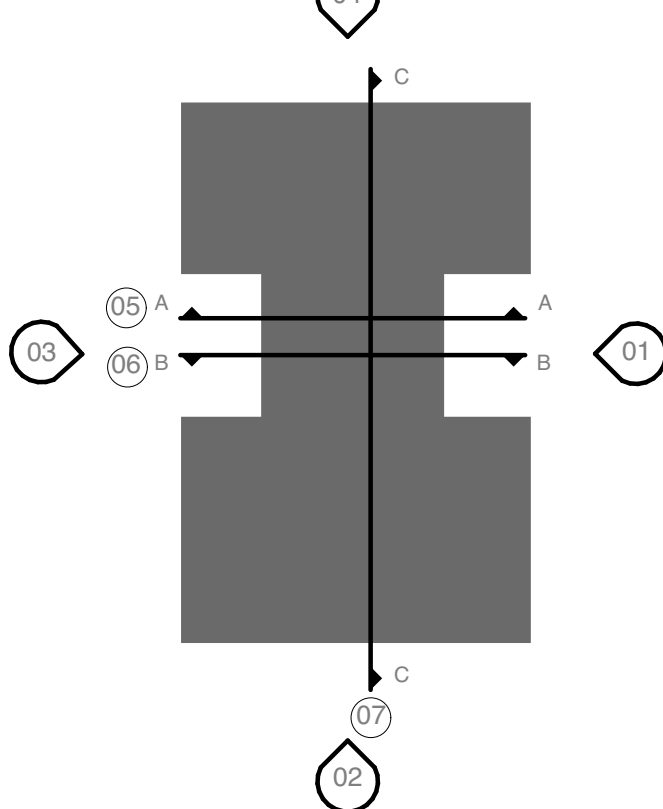

B	19/11/2025	Planning	ST/MW
A	- 16.04.2025	- Window size reduced	- VH
/	- 05.12.2024	- Planning Issue	-

Rev	Date	Description	DB/CB
-----	------	-------------	-------

0 1 2 3 4m

project

Land to The Rear of Yattendon,
Vicarage Road, Tisbury, Salisbury
Wiltshire

status

Planning

drawing title

Proposed Elevations and Section

drawn	checked	date	scale
LV	MW	11 2025	1:100 @ A1

Drawing Code

Project	Originator	Vol	Lev	Type	Role	Number	Rev
P001	PA	- XX	- XX	- DR	- A	- 103	- B