



© The content of this drawing is subject to the Copyright, Designs and Patents Act 1988. Reproduction of any part of this drawing is not permitted without written consent from People Architects Ltd.

OS Crown Copyright 2024. All rights reserved. License No. 10022432. People Architects OS Paper Map Copying License No. AC0000864590

Do not scale from this drawing for construction purposes.



All dimensions must be checked by the contractor before commencing work on site.

Unless otherwise noted, boundaries have not been surveyed. The recipient of this drawing should satisfy themselves of their precise location before commencing work on site.



Any discrepancies are to be brought to the attention of People Architects Ltd.

If in doubt, ask.

Notes

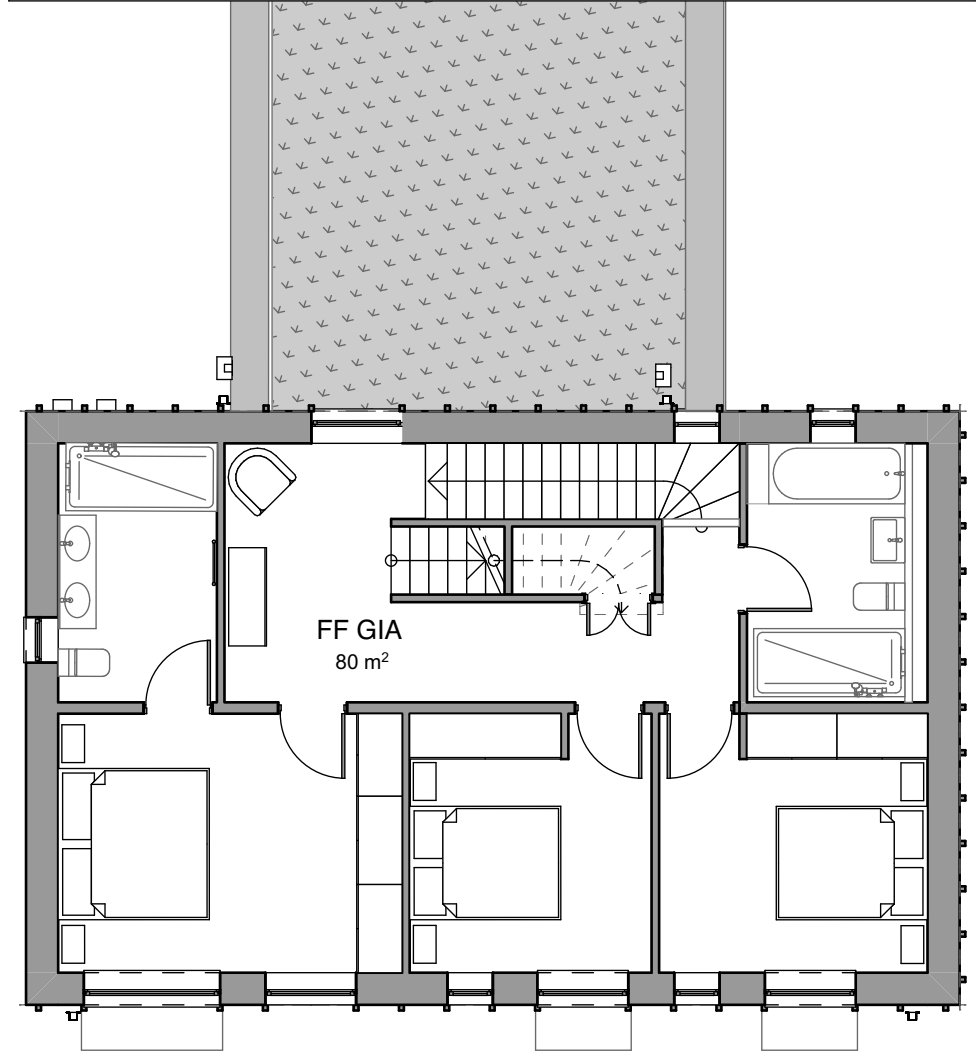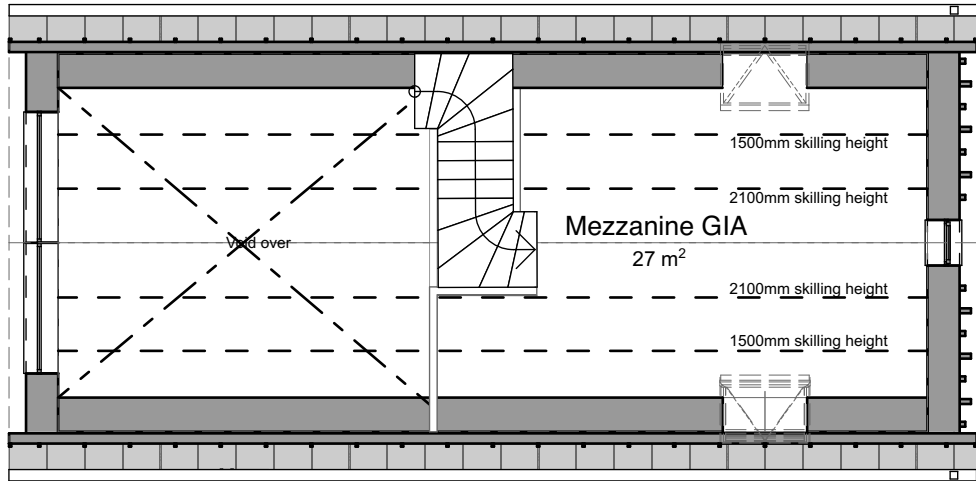

1 **FF Level**
Scale 1:100

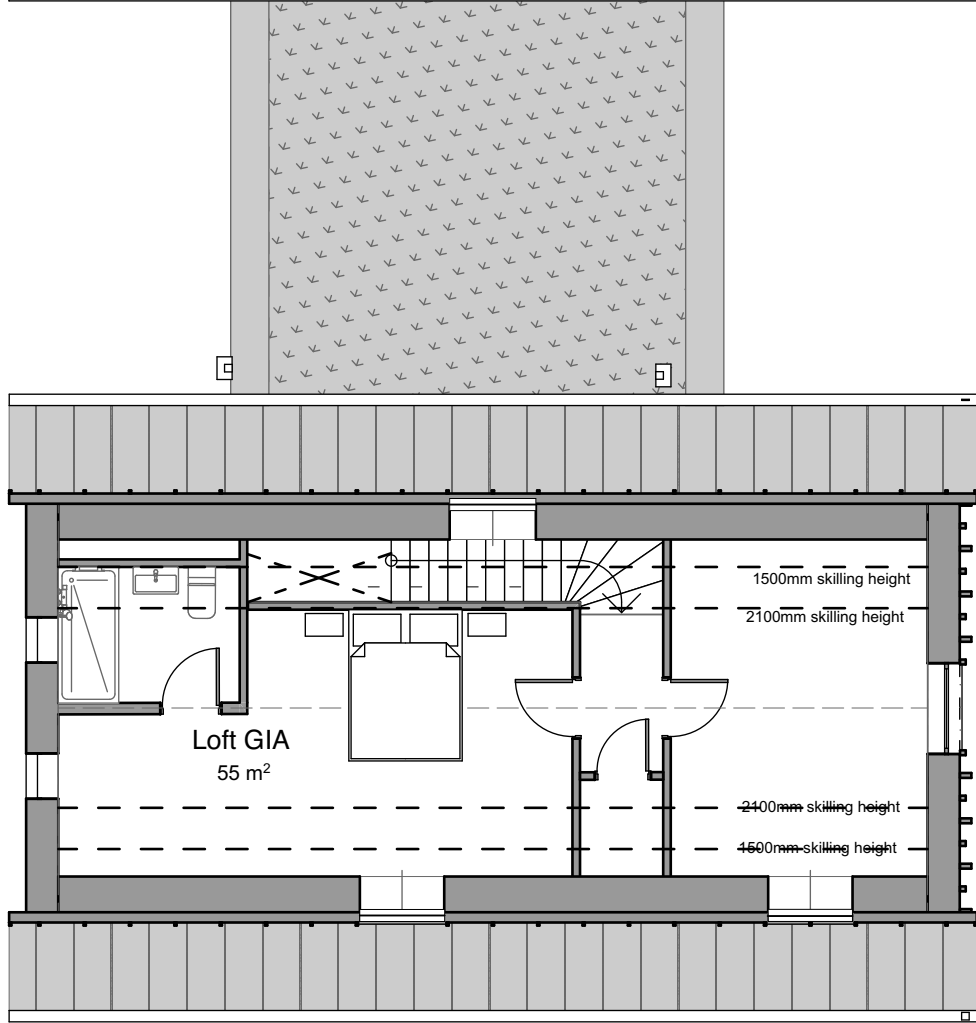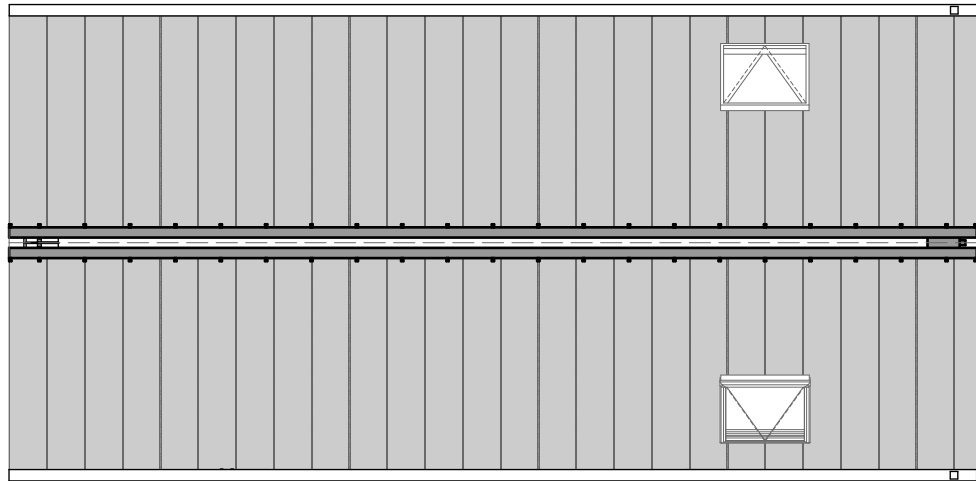

2 **Loft**
Scale 1:100

A 19/11/25 Planning ST/MW
/ 05.12.2024 Planning issue

Rev	Date	Description	DB/CB
-----	------	-------------	-------



project
Land to The Rear of Yattendon,
Vicarage Road, Tisbury, Salisbury
Wiltshire

status

Planning

drawing title

Proposed First Floor Plan & Loft

drawn	checked	date	scale
LV	MW	11 2025	1:100 @ A3

Drawing Code

Project	Originator	Vol	Lev	Type	Role	Number	Rev
P001	PA	-XX	-01	-DR	-A	102	-A