



© The content of this drawing is subject to the Copyright, Designs and Patents Act 1988. Reproduction of any part of this drawing is not permitted without written consent from People Architects Ltd.

OS Crown Copyright 2024. All rights reserved. License No. 10022432. People Architects OS Paper Map Copying License No. AC0000864590

Do not scale from this drawing for construction purposes.



All dimensions must be checked by the contractor before commencing work on site.

Unless otherwise noted, boundaries have not been surveyed. The recipient of this drawing should satisfy themselves of their precise location before commencing work on site.



Any discrepancies are to be brought to the attention of People Architects Ltd.

If in doubt, ask.

Notes

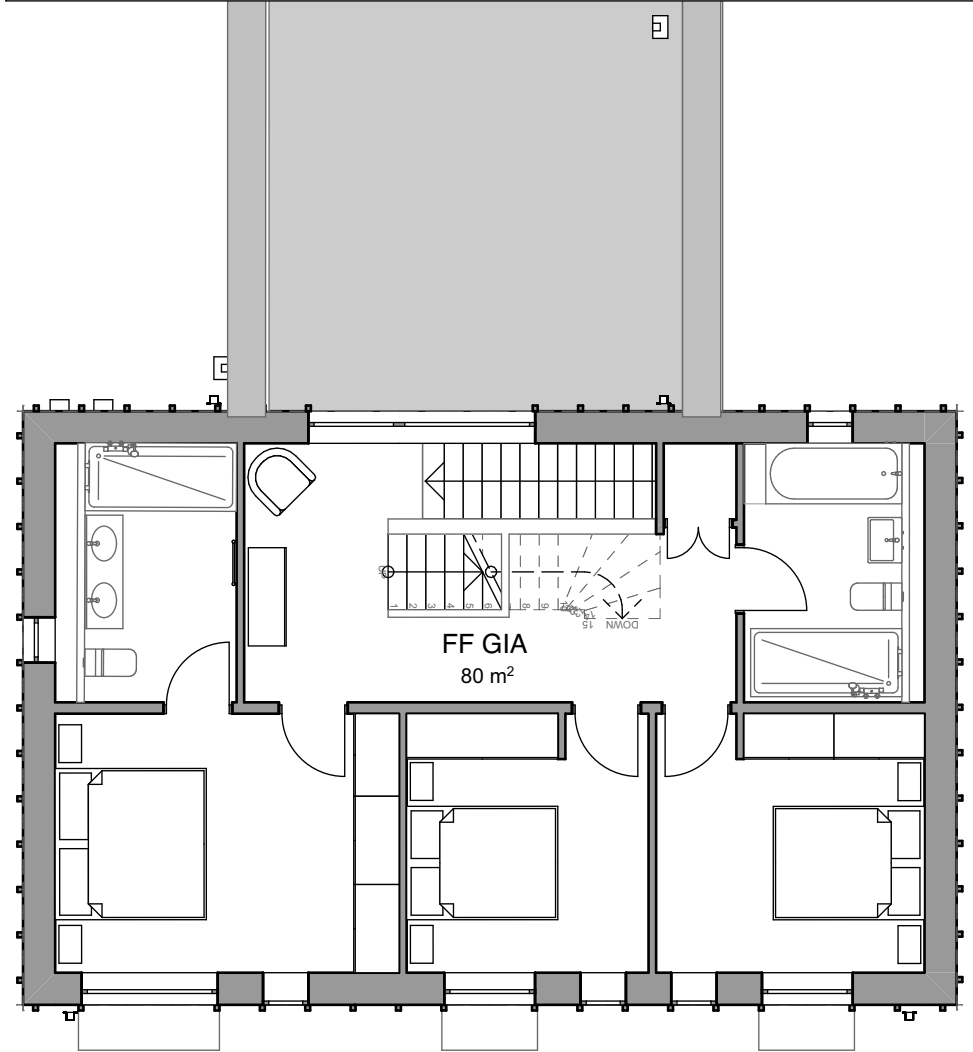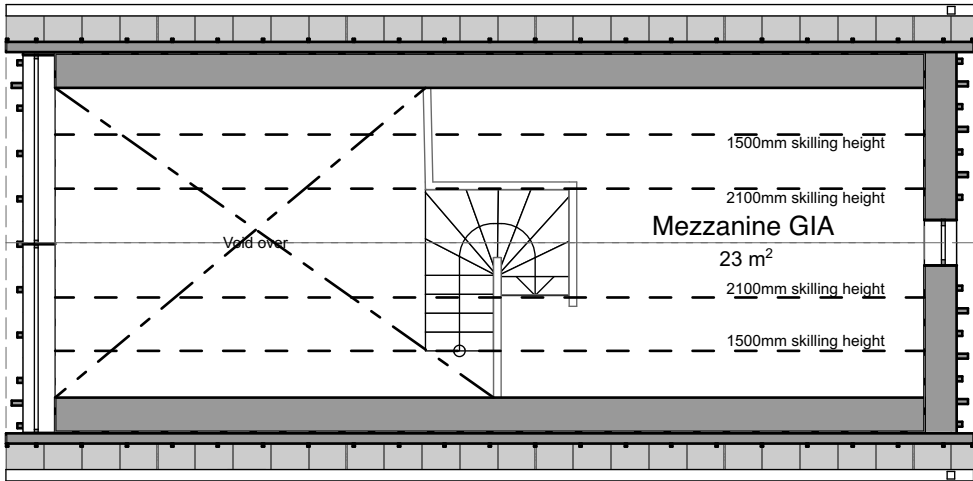

1 FF Level
Scale 1:100

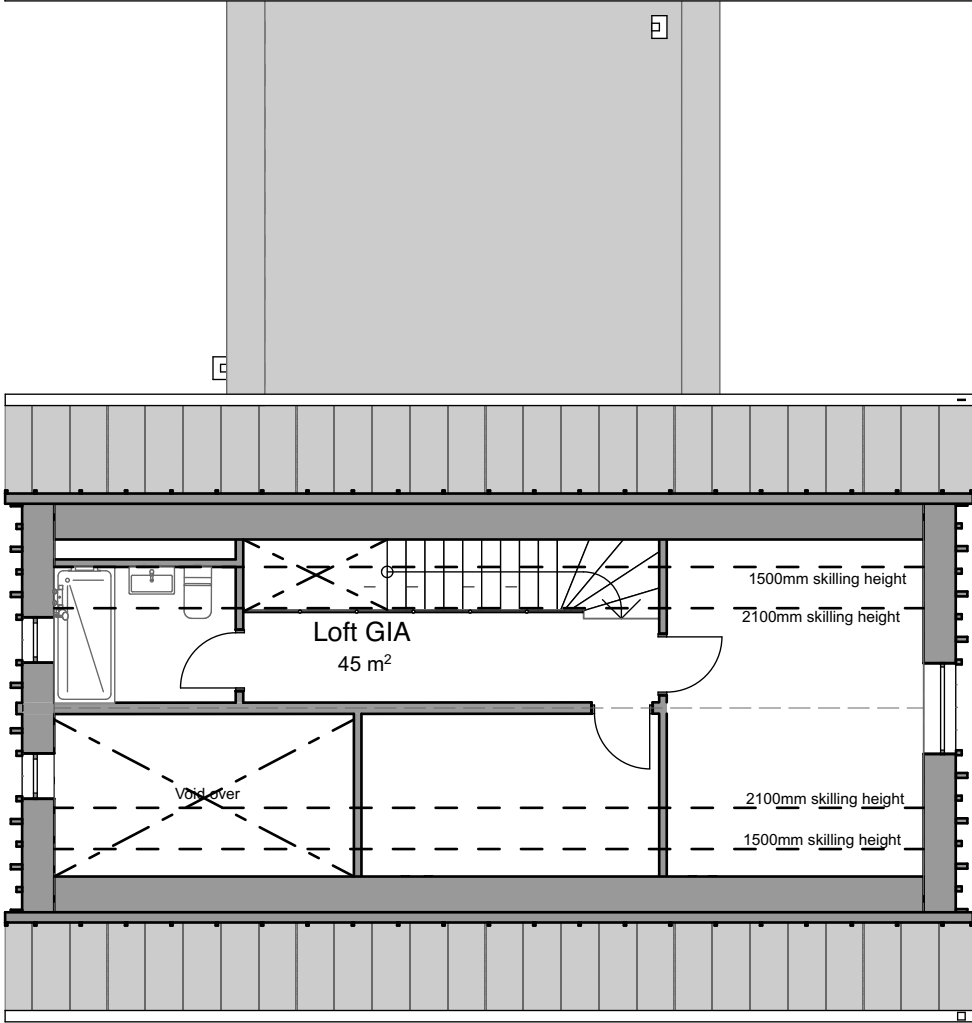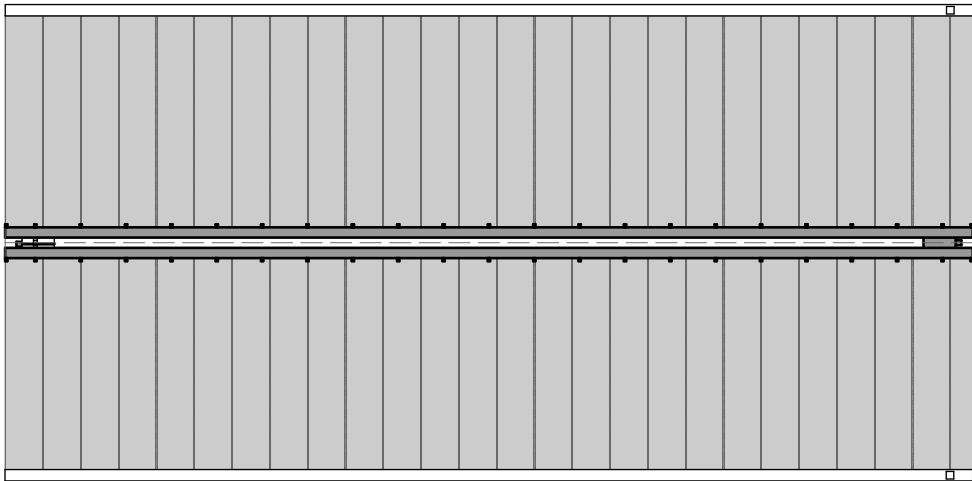

2 Loft
Scale 1:100

/ - 05.12.2024 - Planning issue

A horizontal bar chart with a total length of 4m. The bar is divided into eight equal segments of 0.5m each. The segments alternate between black and white, starting with a white segment at 0m. The segments are labeled 0, 1, 2, 3, and 4m at the bottom.

project
Land to The Rear of Yattendon,
Vicarage Road, Tisbury, Salisbury
Wiltshire

status

Planning

drawing title

Proposed First Floor Plan & Loft

drawn	checked	date	scale
LV	MW	12 2024	1:100 @ A3

Drawing Code

Project	Originator	Vol	Lev	Type	Role	Number	Rev
P001	PA	-XX	-01	-DR	-A	-102	- /