




N.E Elevation 1:100

Materials -
Walls - Facing brick to match existing
Roof - Plain tiles to match existing




N.W Elevation 1:100

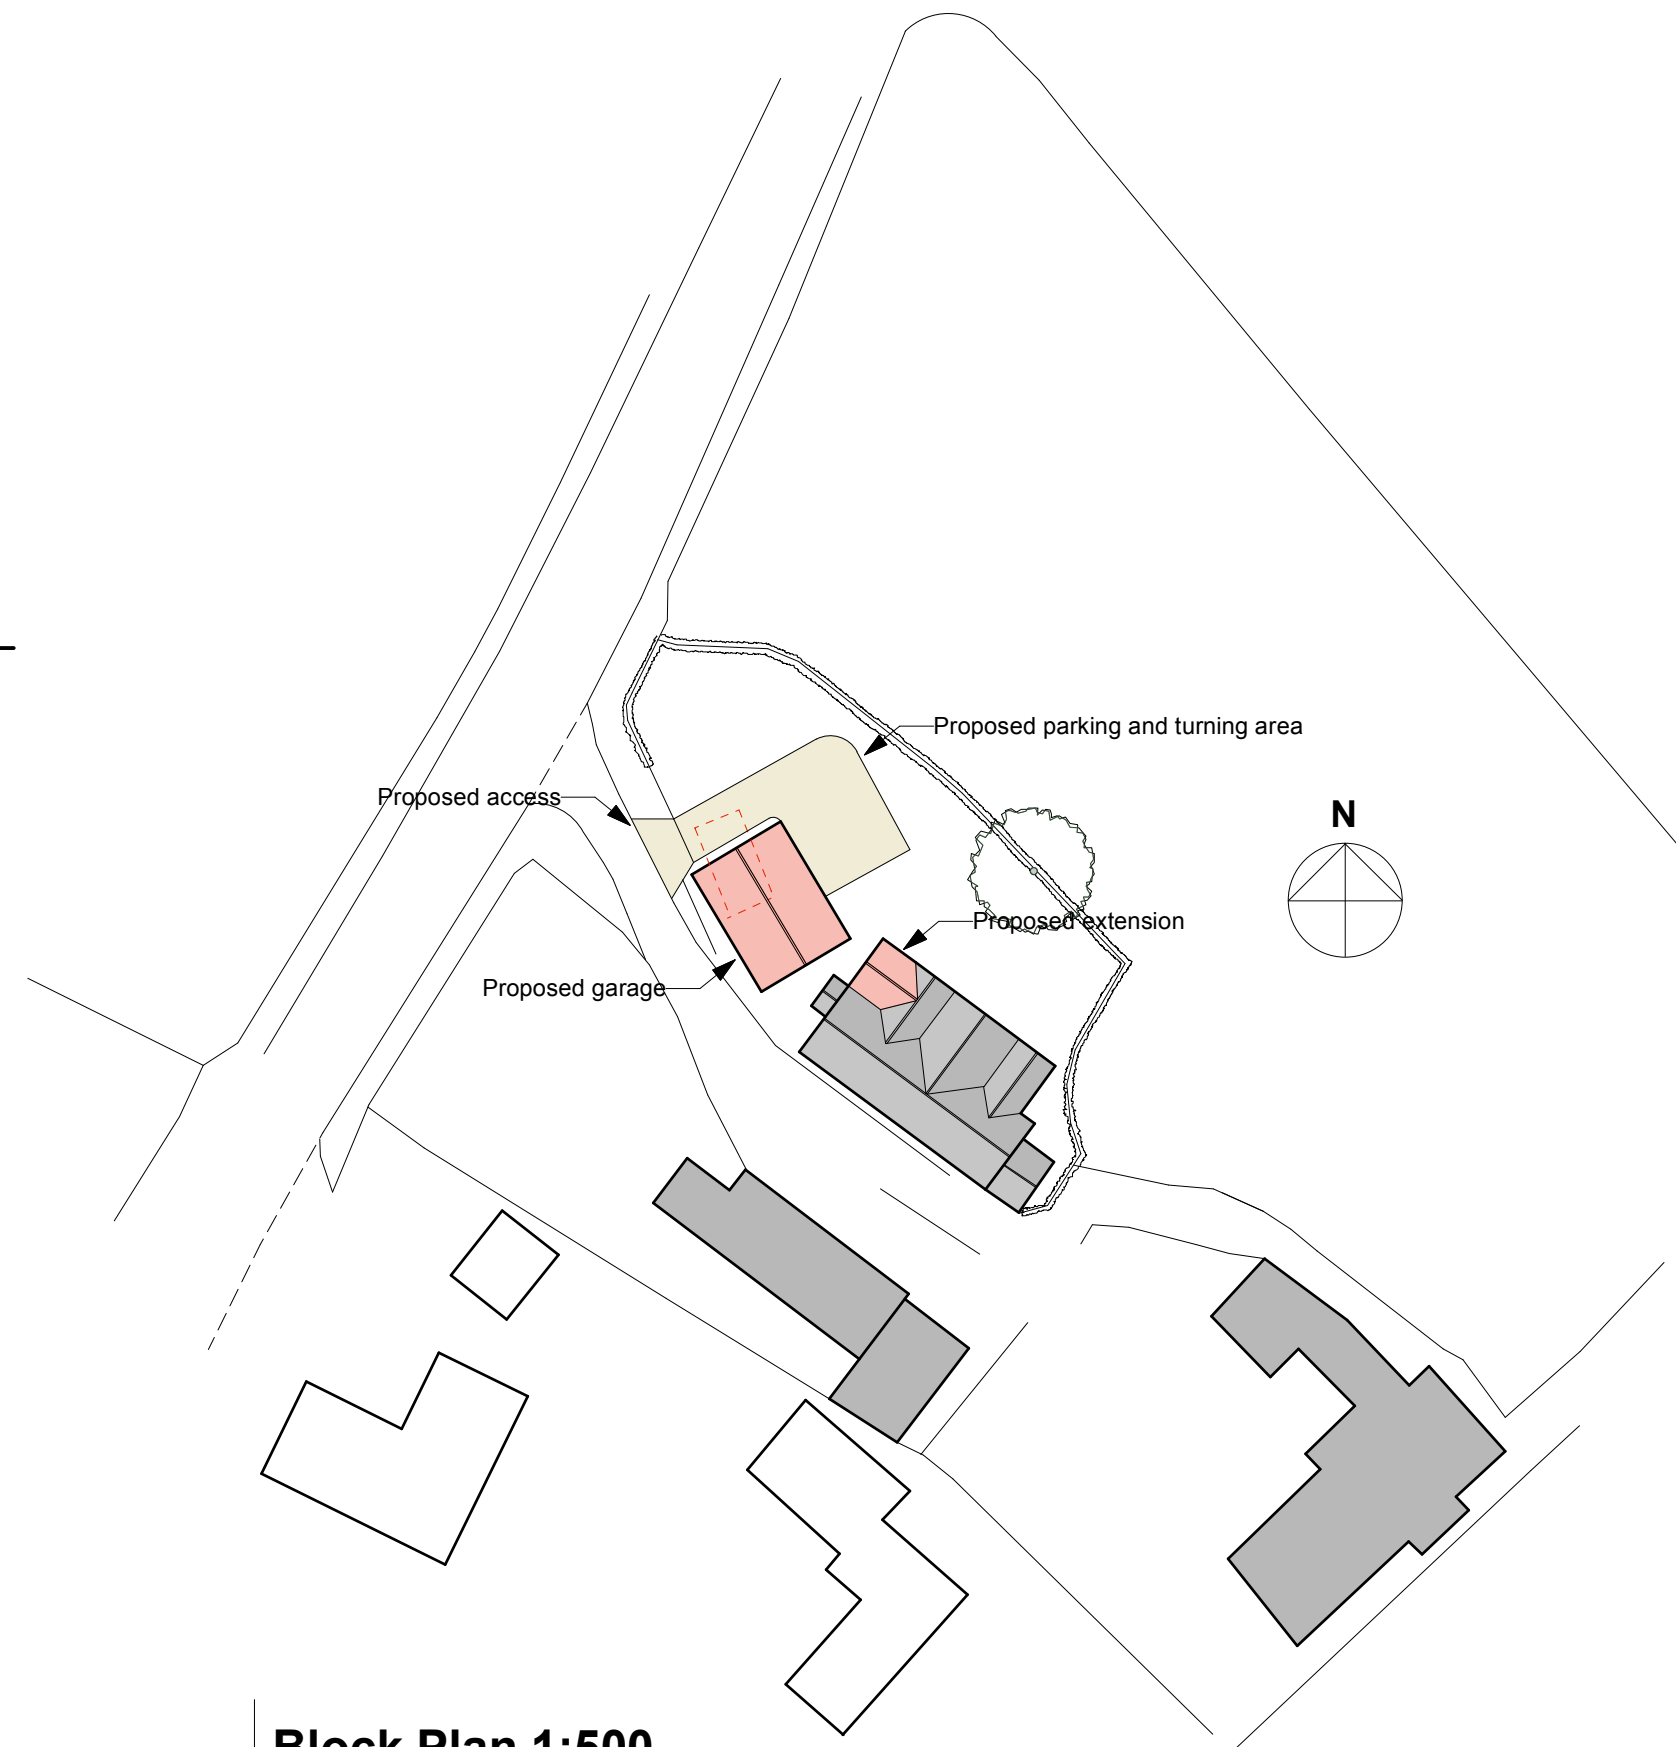

Block Plan 1:500

0 5 10 20 25
1:500

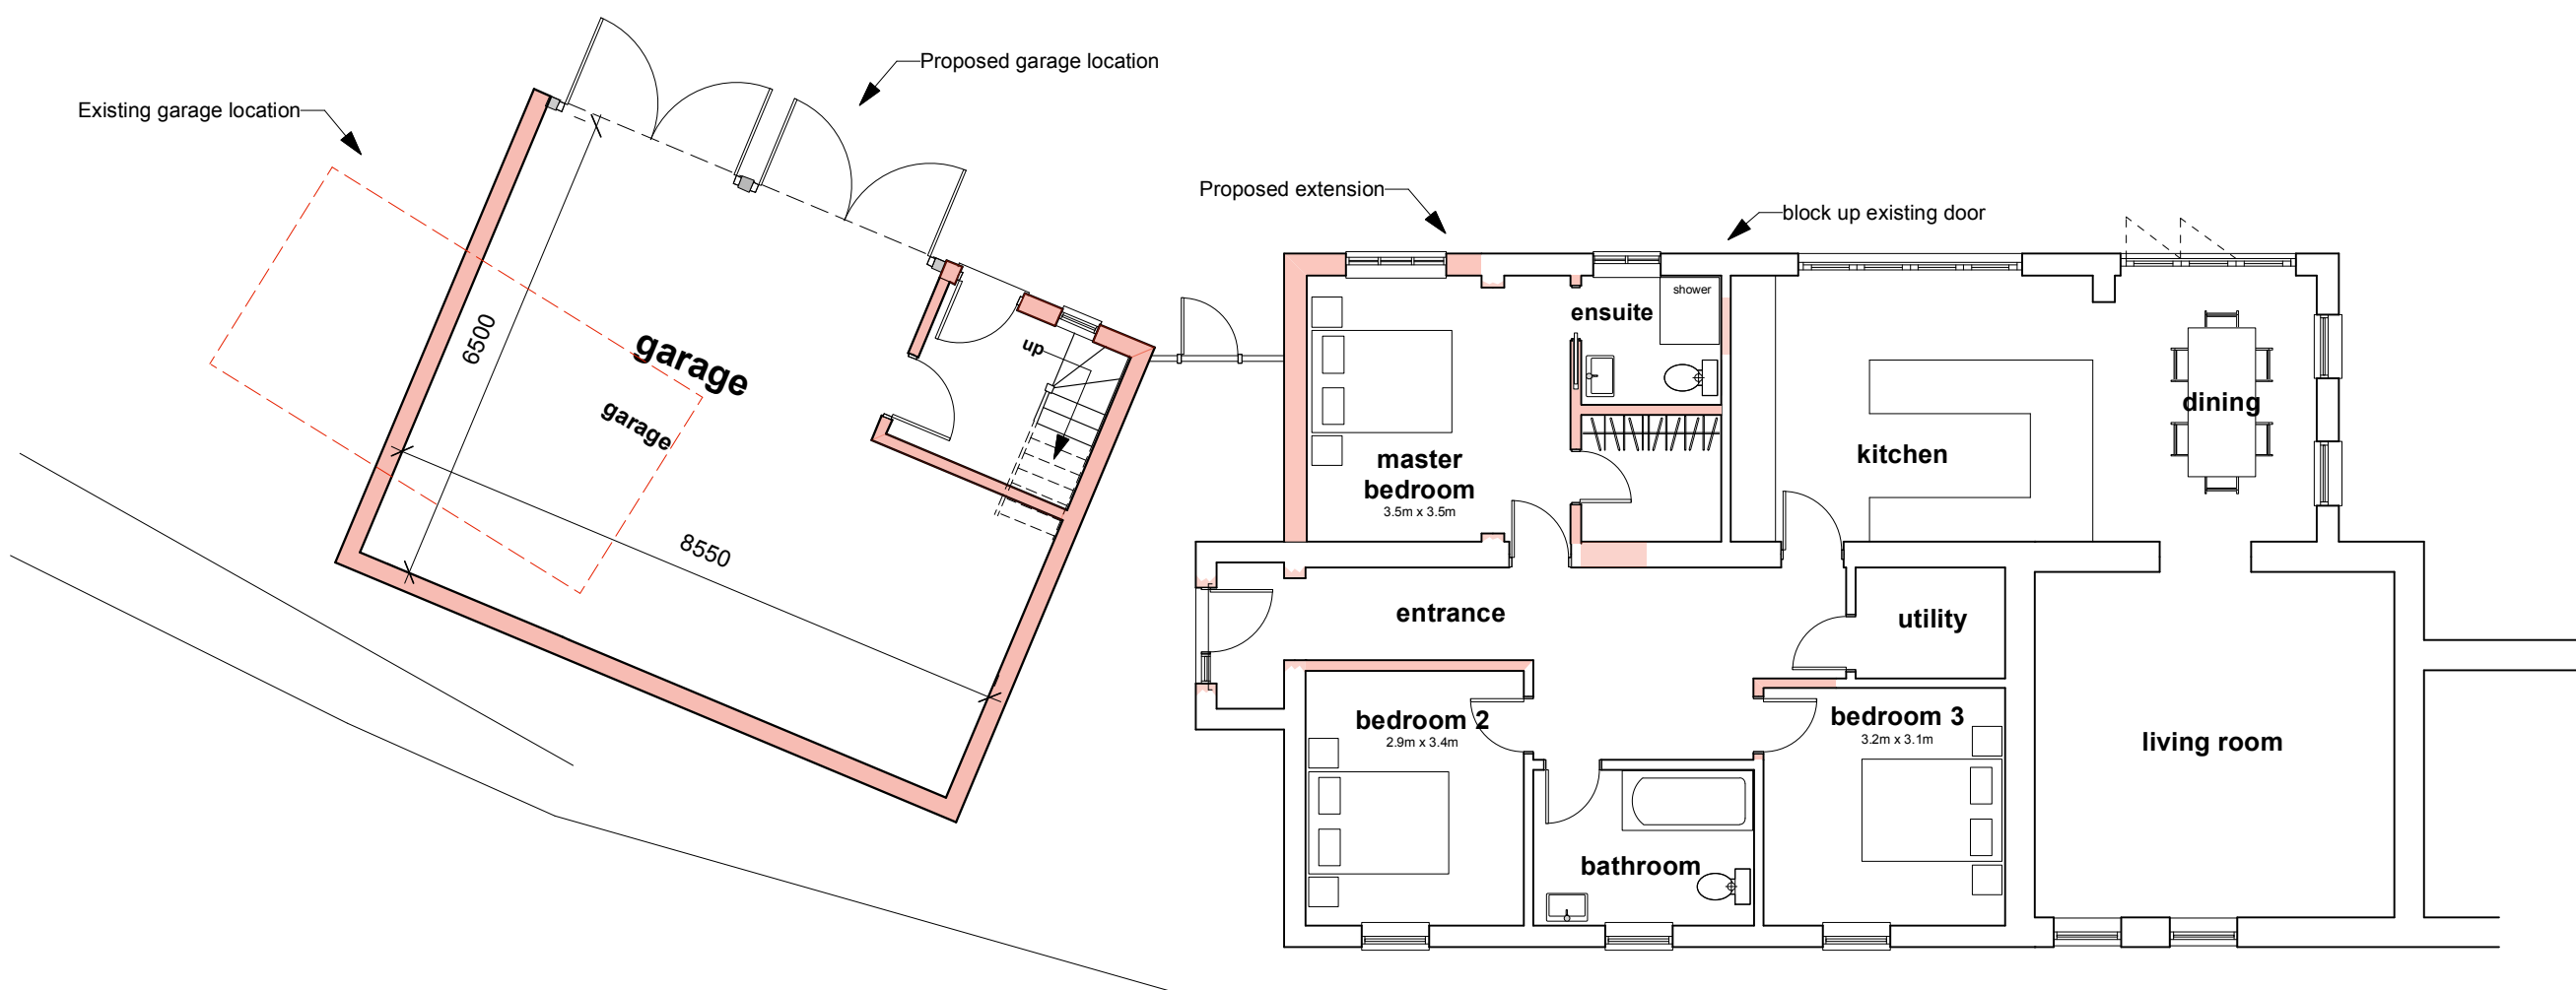

Proposed Ground Floor 1:100

0 .5 1.0 2.0 3.0 4.0 5.0
1:100

Rev. A 4-12-2025 Position of access moved further away from the B3095

Job Title
Proposed Extension and Garage
23 The Marsh
Longbridge Deverill

Drawing Title
Proposed Floor Plans
Elevations and
Block Plan

Peter Withey
Architectural Designer
123 Clay Street Crockerton
Warminster Wiltshire BA12 8AG
Tele 01985 841111 e-mail witheydesign@btconnect.com

Scale 1:100 1:500@A2 Date Nov. 2025

Drawing No 1215/2A