



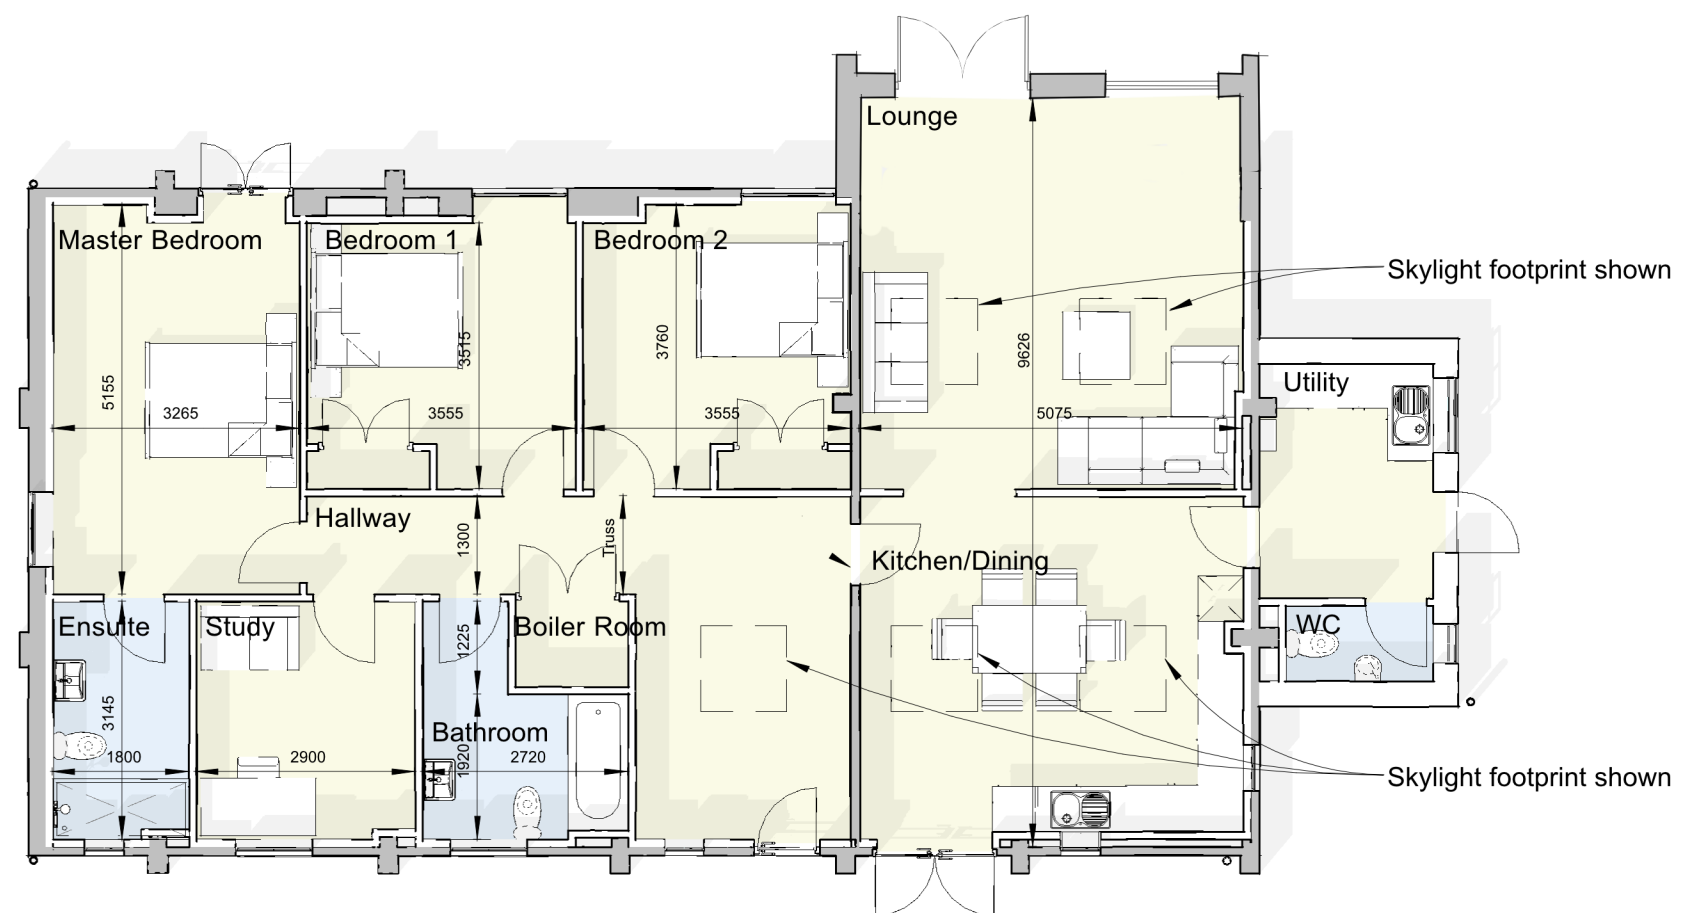


Ground Floor Proposed

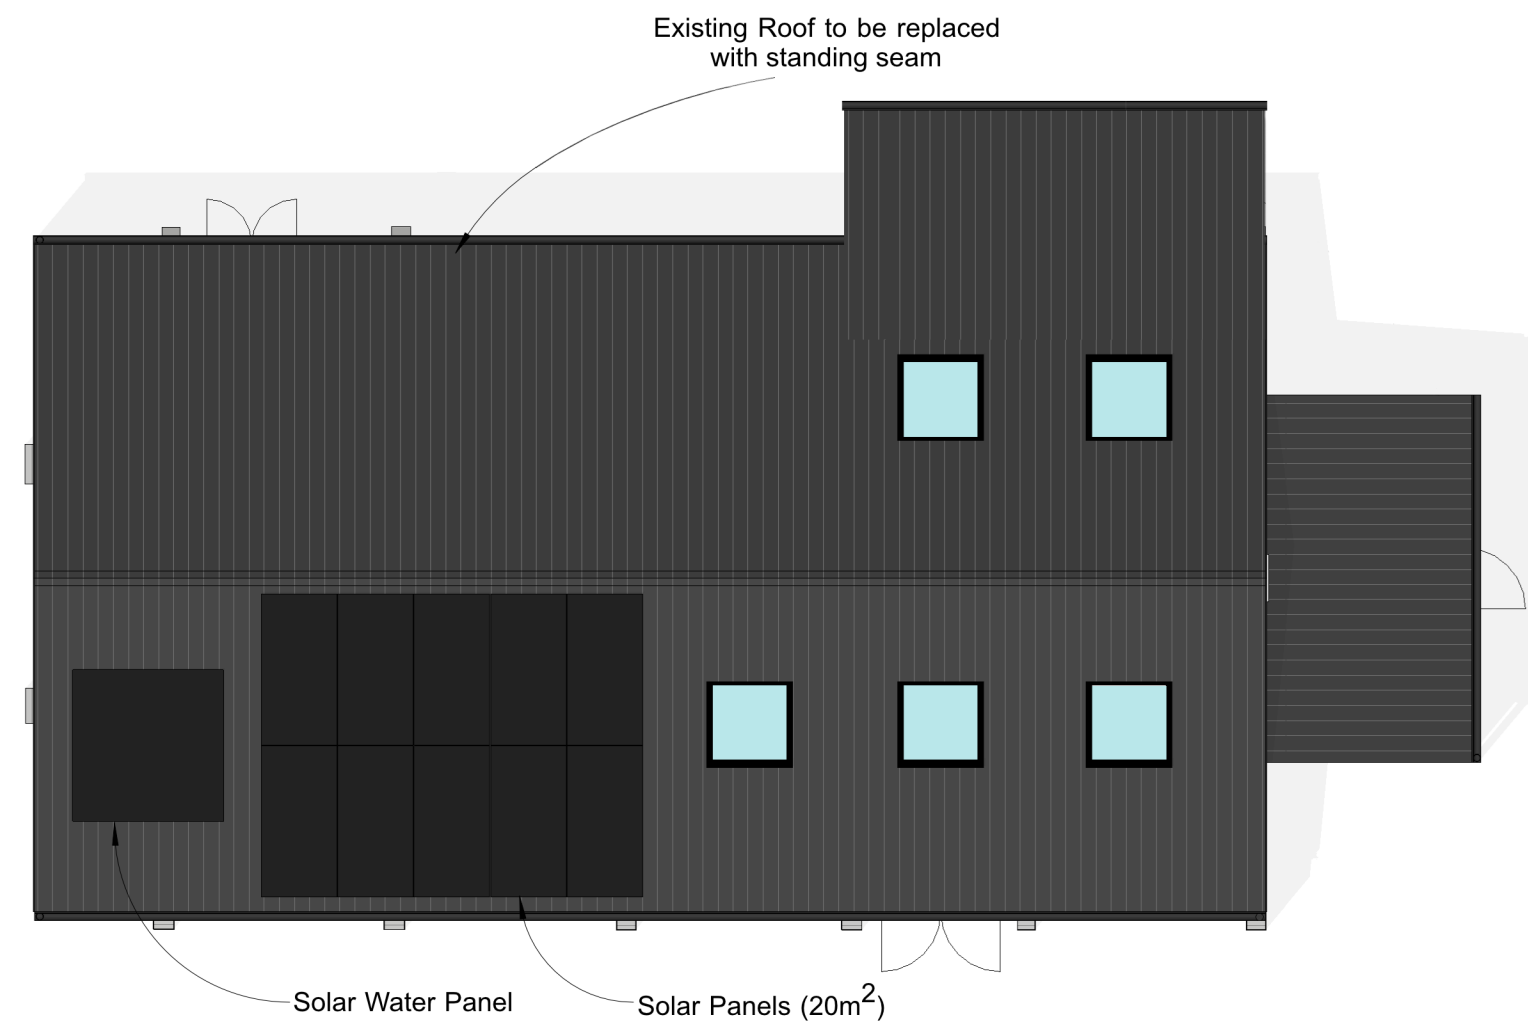

Roof Plan Proposed




South Elevation Proposed

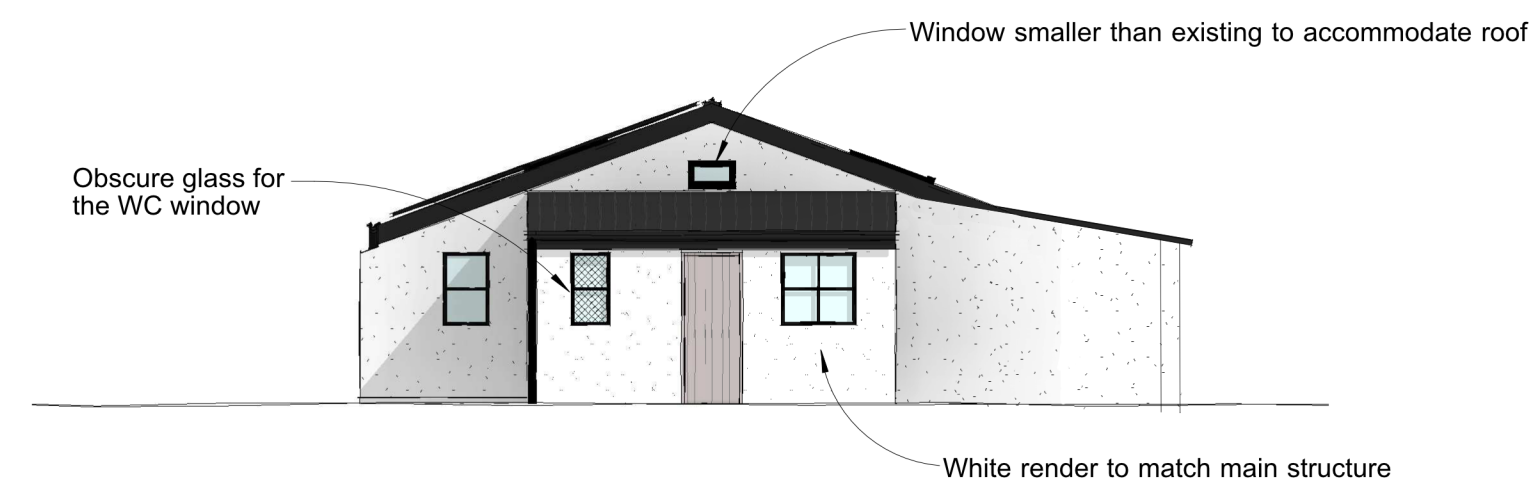

East Elevation Proposed



North Elevation Proposed

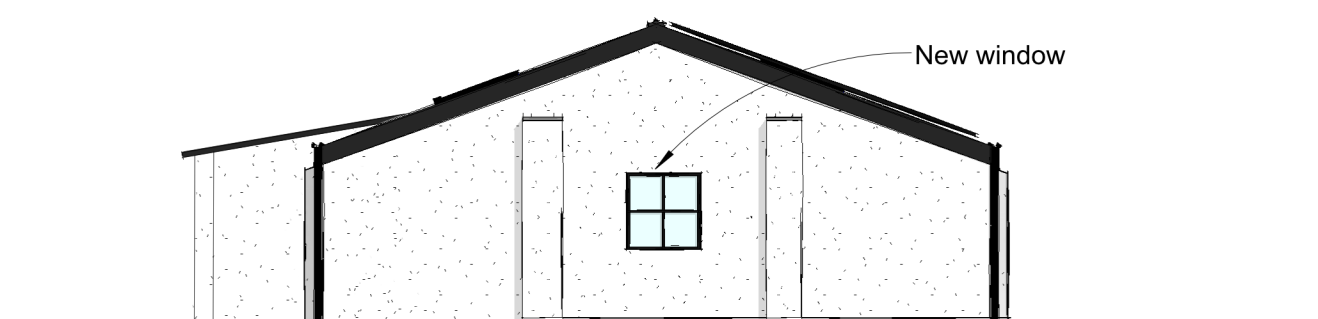

West Elevation Proposed

CLIENT
MR & MRS DELL

PROJECT
BLAKEHILL STABLES

DRAWING TITLE
PROPOSED PLANS AND ELEVATIONS

Scale: 1:100@A2
PLANNING