



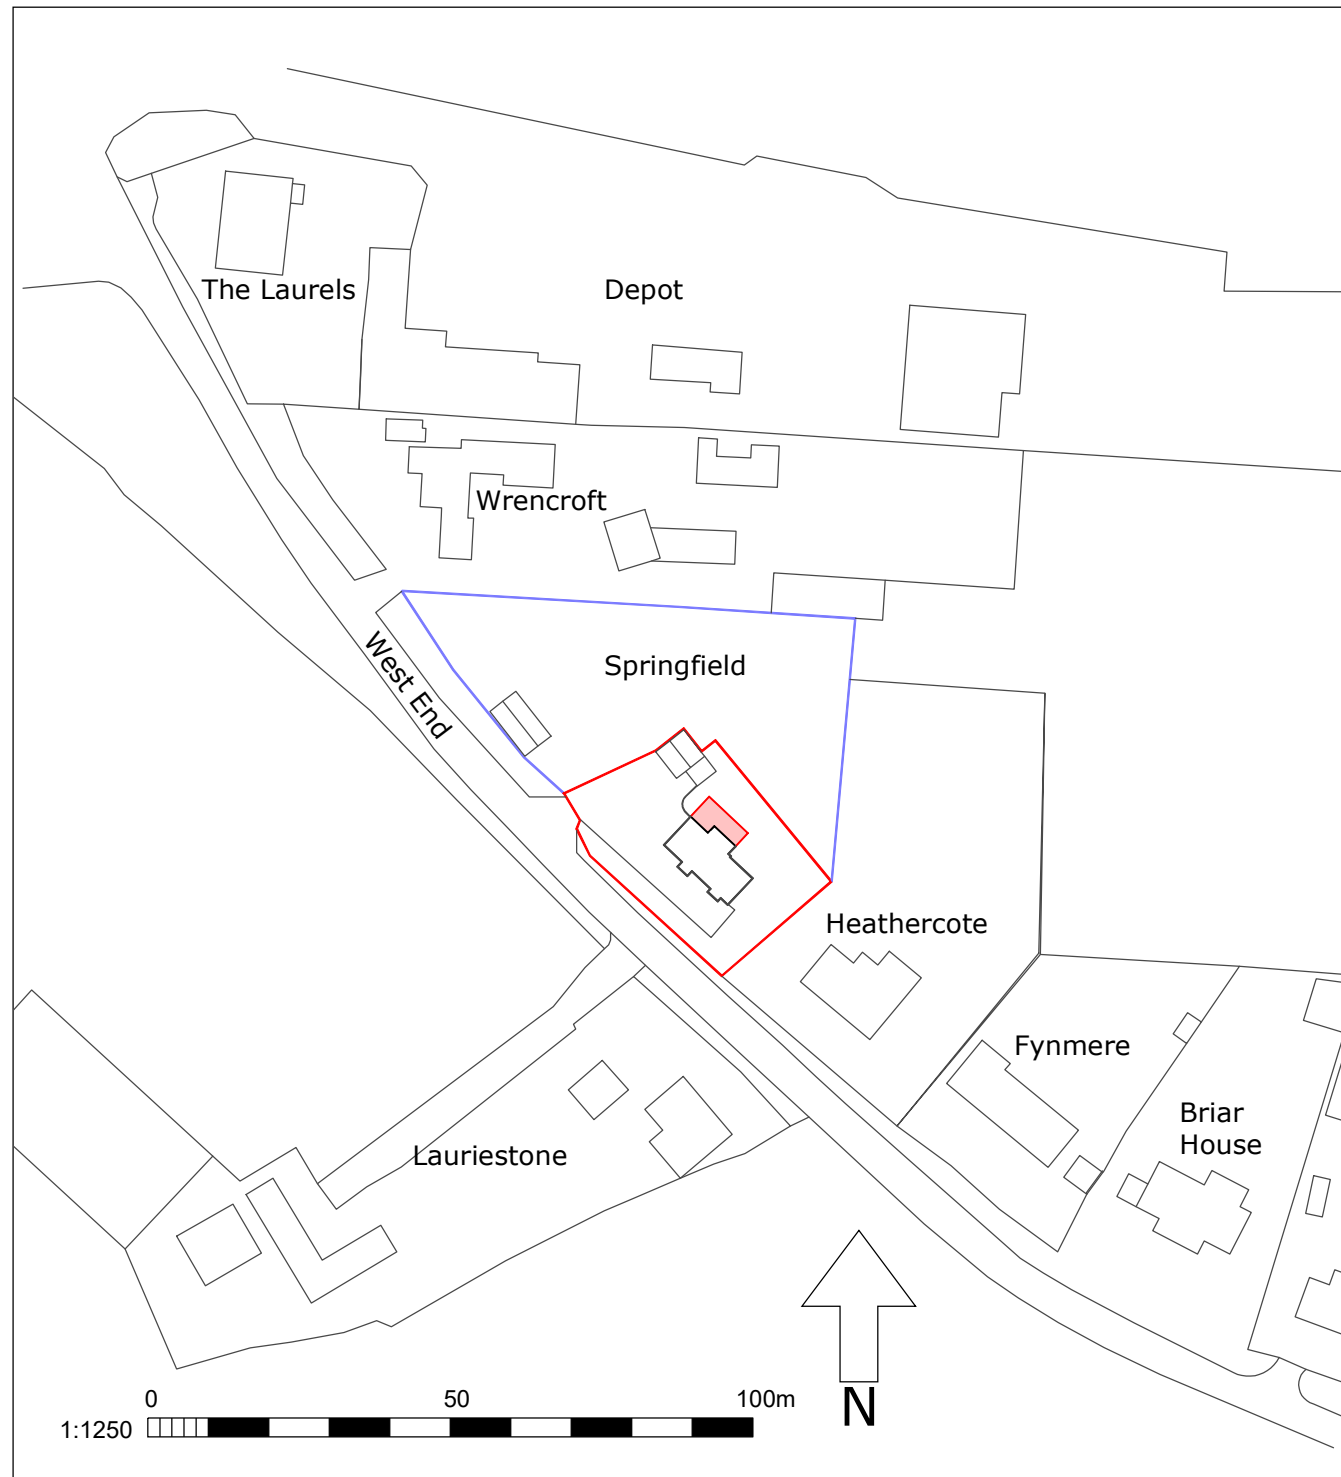

1 Location Plan
1:1250@A3

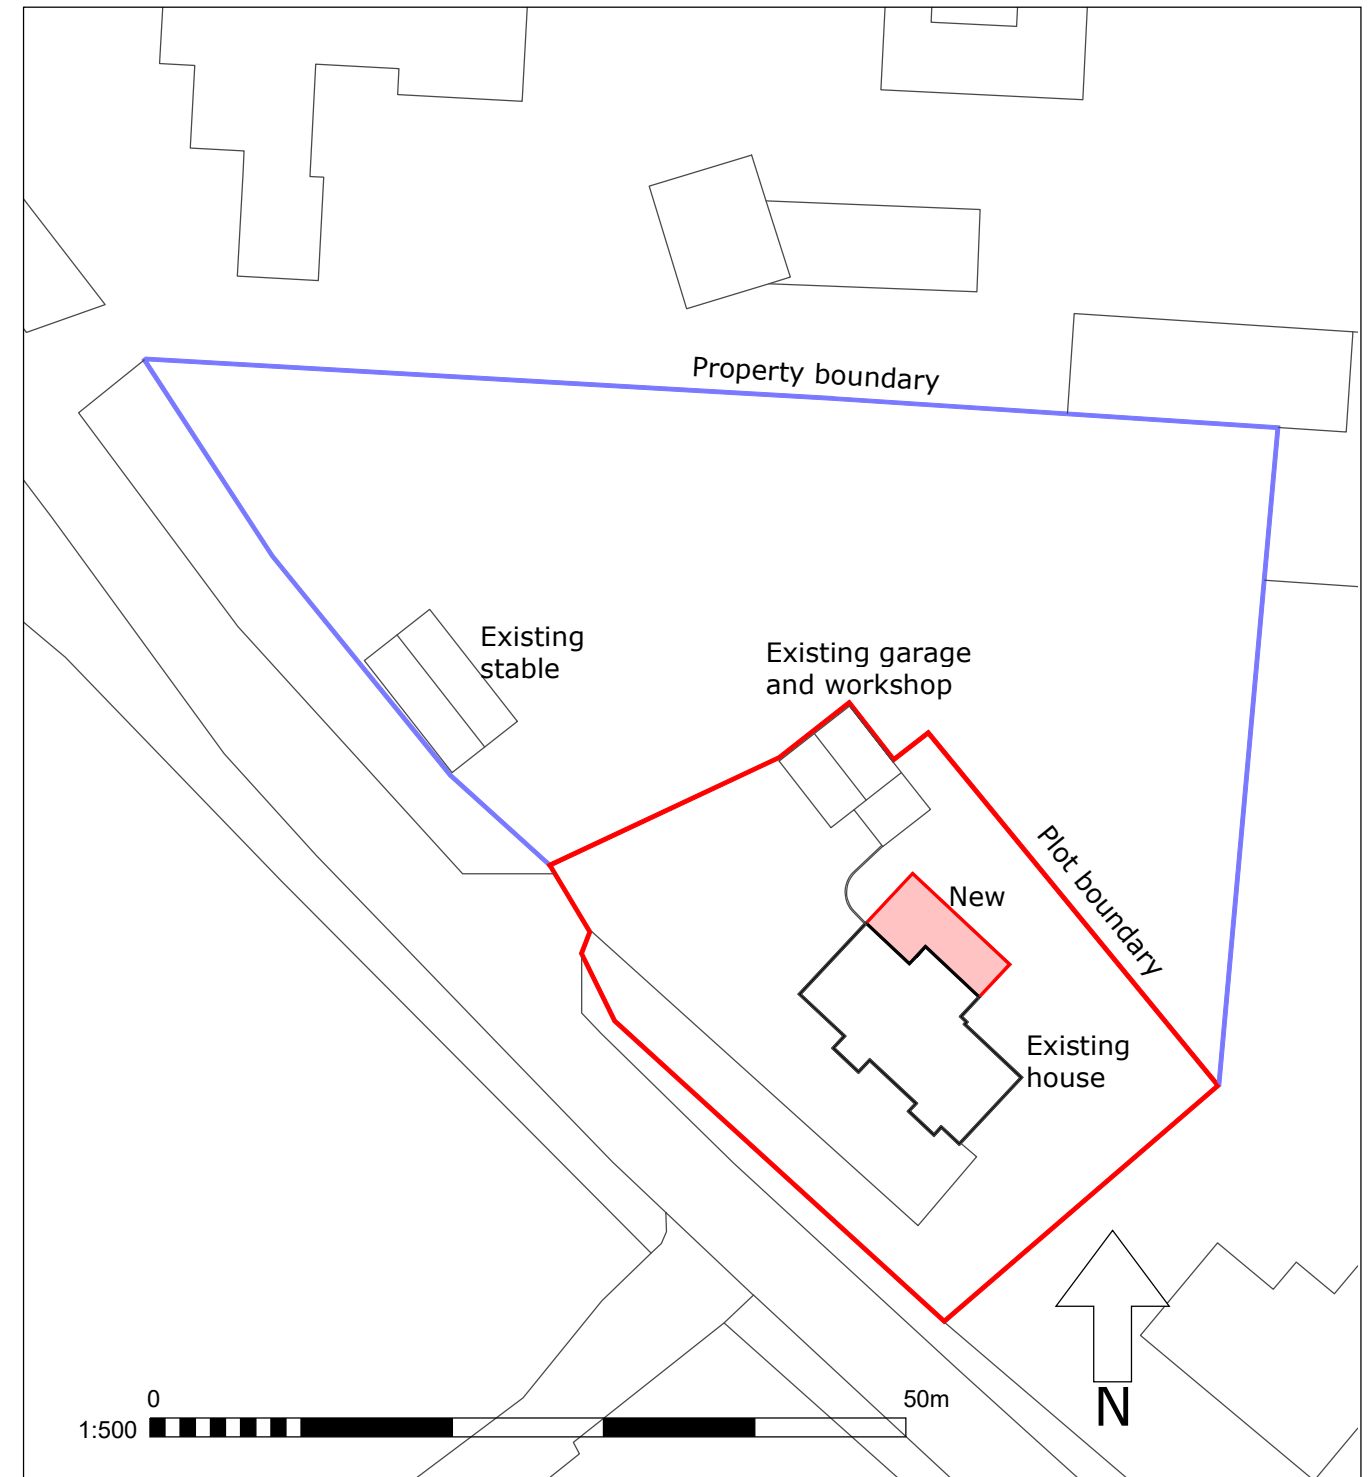

2 Site Plan
1:500@A3

PROJECT Springfield West End, Foxham Wilts. SN15 4NB	SHEET TITLE Site Location plans	DRAWN BY BB	ISSUE Planning
		SCALE 1:250	DATE Nov'25
REVISION		DRAWING NO. SP-01	REV. -