



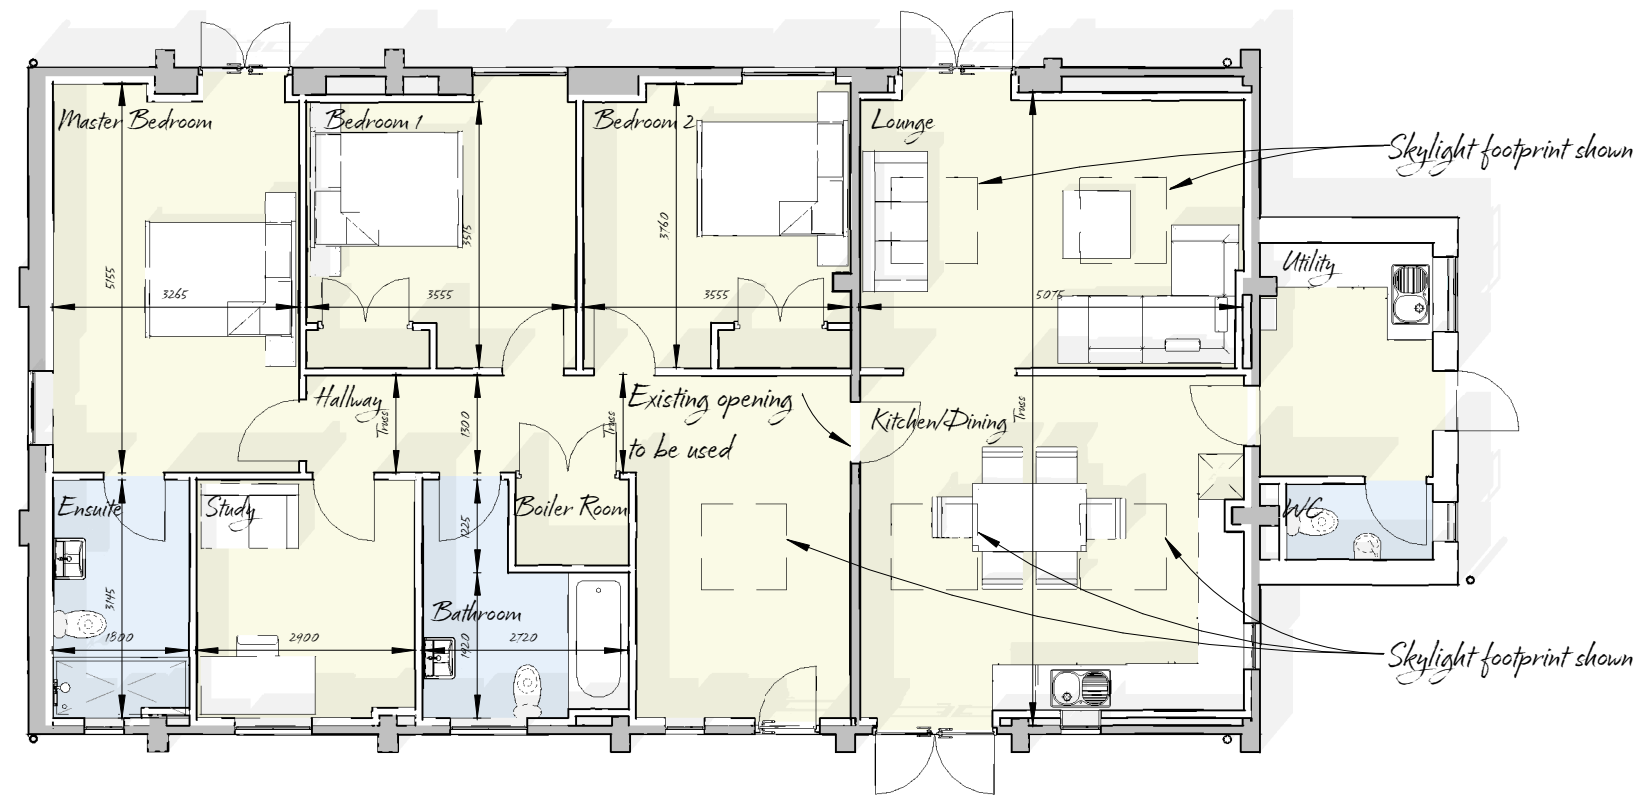


Ground Floor Proposed

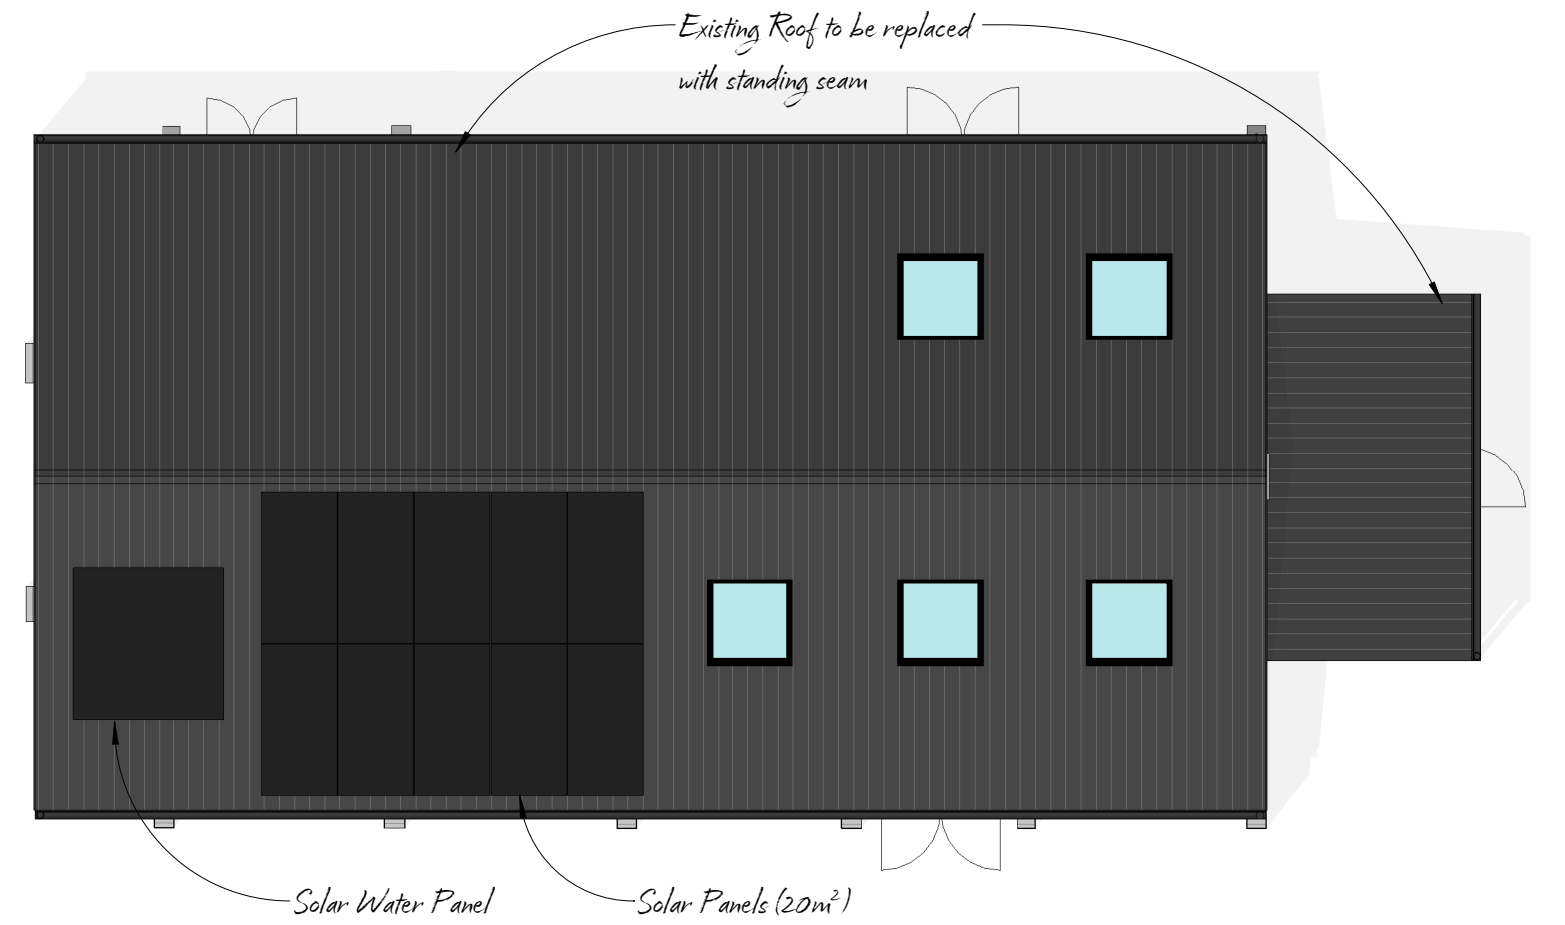

Roof Plan Proposed




South Elevation Proposed

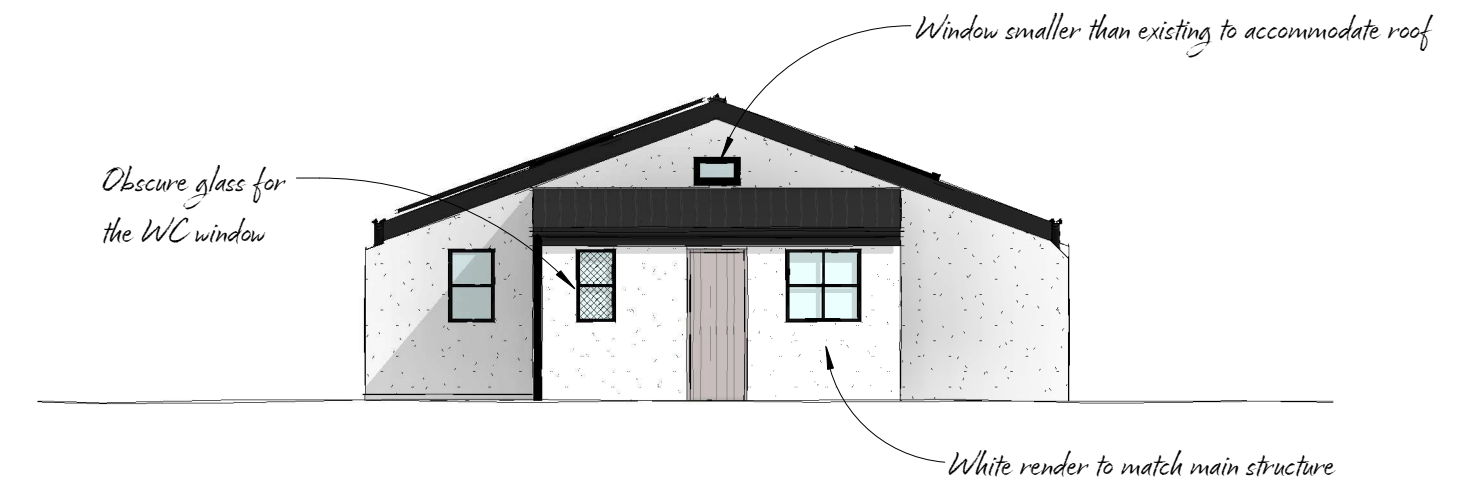

East Elevation Proposed



North Elevation Proposed

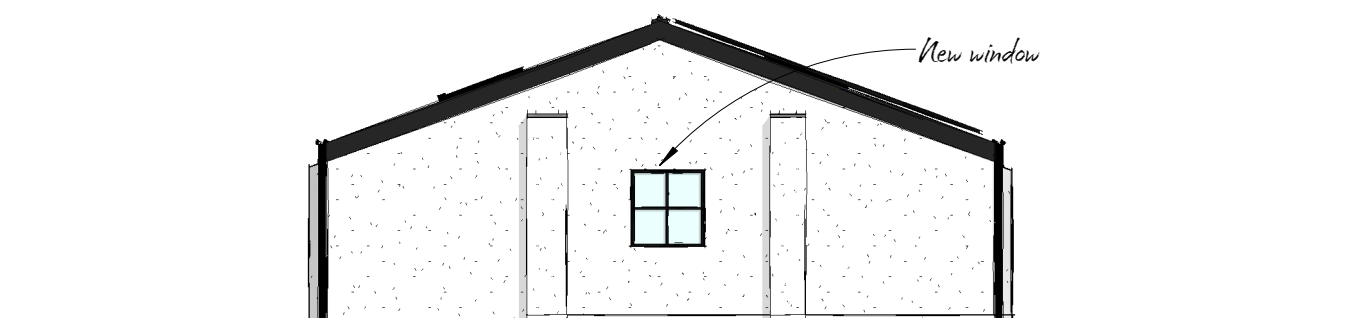

West Elevation Proposed

REVISIONS

A	09-05-2024	Layout amendments as per client's request
B	20-05-2024	Bedroom windows and kitchen to hallway opening amended
C	29-07-2024	General updates

CLIENT

MR & MRS DELL

PROJECT

BLAKEHILL STABLES

DRAWING TITLE

PROPOSED PLANS AND ELEVATIONS

DRAWING NUMBER

0082-103

MAY 2024

A2

REV

C

1:100

PLANNING



PIER ARCHITECTS LTD

www.pierarchitects.co.uk | hello@pierarchitects.co.uk