

CONTINUED ON PART PLAN BELOW

CONTINUED FROM PART PLAN ABOVE

CEILING NOTES:

EXISTING ENTRANCE LOBBYS, WCs ETC

Existing plasterboard ceiling to be made good, deep clean and decorate, colour: White RAL 9010.

NEW DINING HALL #1

Supply and install new suspended ceiling tiles to be installed to existing ceiling grid.
New ceiling to comprise Zentia BioBloc Acoustic Board Edge (ISO 5) 600x600mm with Gridline 24mm Butt Cut Grid system with BioBloc Acoustic 600x600x17mm tiles (Colour: Global White, Code: WH-1).
Deep clean existing grid and repair as necessary.

 
INDIVIDUAL WC CUBICLES

To be constructed from 44 x 97 C16 joists @ 400mm c/c to support new 12.5mm Gyproc (MR) moisture resistant plasterboard ceilings, to be taped and skimmed for decoration.

 
NOTE:

Walls going upto roof soffit (fixing/head restraint - refer structural engineer); Walls stopping at MF ceiling.

 
CEILING KEY

A 

SUSPENDE CEILING - Existing suspended ceiling areas

B 

SUSPENDE CEILING - Proposed suspended ceiling areas

C 

PLASTERBOARD CEILING - Existing plasterboard ceiling areas

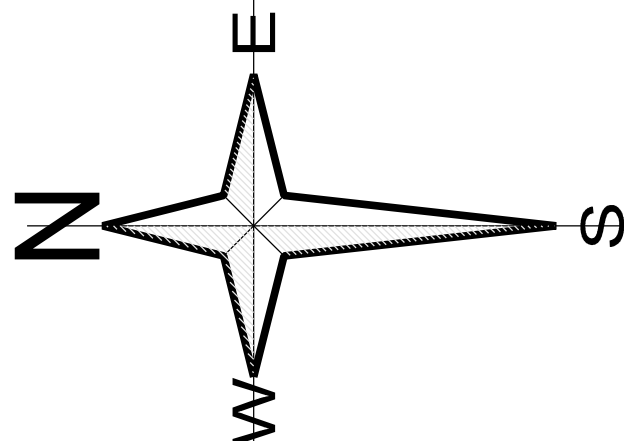
KITCHEN AREA

PANTRY

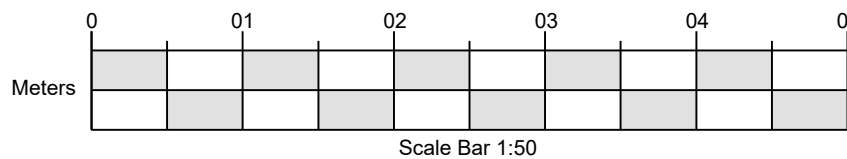
DINING AREA 1 (EX. SGTs MESS)

(2590)

ENTRANCE LOBBY (E1)
(2510)



Proposed Ground Floor Plan
Scale 1:50



NOTES:

All dimensions to be checked on site and any discrepancy notified to The Martin Ralph Group. Written dimensions are to be used in preference to the scaled dimensions.

This drawing is the property of The Martin Ralph Group and must not be reproduced, in part or whole, or deviated from, without their permission. It is essential that prior to commencement and during construction works, the contractor reviews the drawings and specification and discusses with the practice and inconsistencies, anomalies, non-industry standard features or other concerns.

For both pricing and construction purposes structural, mechanical and electrical engineers designs, calculations and sizes etc are to take preference over the layout drawings. Any discrepancies are to be brought to the immediate attention of The Martin Ralph Group.

VIVO

REV DATE COMMENTS DRN CHK

PURPOSE
PRELIMINARY (RIBA 3)

CLIENT
VIVO DEFENCE SERVICES LTD.,
SHARED SERVICES CENTRE Q3 OFFICE, QUORUM BUSINESS PARK,
BENTON LANE, NEWCASTLE UPON TYNE, NE12 8EX.

PROJECT
JUNIOR RANKS DINING FACILITY - ARP REFURBISHMENT
AVON CLUB, UPAVON STATION, TRENCHARD LINES,
UPAVON, PEWSEY, WILTSHIRE, SN9 6BE.

DRAWING TITLE
AS PROPOSED
GROUND FLOOR PLAN
RCP LAYOUT

DATE 07/10/2025 SCALE 1:50 PAPER SIZE A1

DRAWING No.
25087-MRG-ZZ-XXGF-DR-A-310140-S2

DRAWN BY KJB REVIEWED BY GE REVISION P01

MARG Martin Ralph Group
RICS CHARTERED SURVEYORS ARCHITECTS & ENGINEERS

11 Dragon House,
Hussar Court,
Brambles Business Park,
Portsmouth,
Hampshire,
PO7 7SF.
www.martinralph.co.uk
rfq@martinralph.co.uk
T: 023 9225 7711