




Proposed Part Front Elevation
Scale 1:20



Existing Part Front Elevation
Scale 1:20

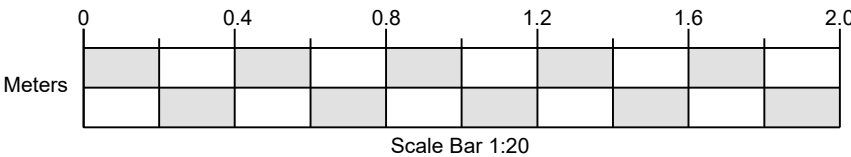

NOTES:

All dimensions to be checked on site and any discrepancy notified to The Martin Ralph Group. Written dimensions are to be used in preference to the scaled dimensions.

This drawing is the property of The Martin Ralph Group and must not be reproduced, in part or whole, or deviated from, without their permission. It is essential that prior to commencement and during construction works, the contractor reviews the drawings and specification and discusses with the practice and inconsistencies, anomalies, non-industry standard features or other concerns.

For both pricing and construction purposes structural, mechanical and electrical engineers designs, calculations and sizes etc are to take preference over the layout drawings. Any discrepancies are to be brought to the immediate attention of The Martin Ralph Group.

REV	DATE	COMMENTS	DRN	CHK
PURPOSE PRELIMINARY				
CLIENT VIVO DEFENCE SERVICES LTD., SHARED SERVICES CENTRE Q3 OFFICE, QUORUM BUSINESS PARK, BENTON LANE, NEWCASTLE UPON TYNE, NE12 8EX.				
PROJECT JUNIOR RANKS MESS - ARP REFURBISHMENT 'THE AVON' CLUB, UPAVON STATION, TRENCHARD LINES, UPAVON, PEWSEY, WILTSHIRE SN9 6BE.				
DRAWING TITLE AS EXISTING AND PROPOSED ELEVATIONS, PART OF FIRE EXIT DOUBLE DOORS & WC WINDOWS				
DATE 01/12/25		SCALE 1:20	PAPER SIZE A1	
DRAWING No. 25087-MRG-ZZ-XXXX-DR-A-350001-S2				
DRAWN BY KJB		REVIEWED BY GE	REVISION P01	

11 Dragoon House,
Hussar Court,
Brambles Business Park,
Portsmouth,
Hampshire,
PO7 7SF.

www.martinralph.co.uk
rfq@martinralph.co.uk
T: 023 9225 7711