


All dimensions to be checked on site and any discrepancy notified to The Martin Ralph Group. Written dimensions are to be used in preference to the scaled dimensions.


This drawing is the property of The Martin Ralph Group and must not be reproduced, in part or whole, or deviated from, without their permission.

It is essential that prior to commencement and during construction works, the contractor reviews the drawings and specification and discusses with the practice any inconsistencies, anomalies, non-industry standard features or other concerns.

For both pricing and construction purposes structural, mechanical and electrical engineers designs, calculations and sizes etc are to take preference over the layout drawings. Any discrepancies are to be brought to the immediate attention of The Martin Ralph Group.

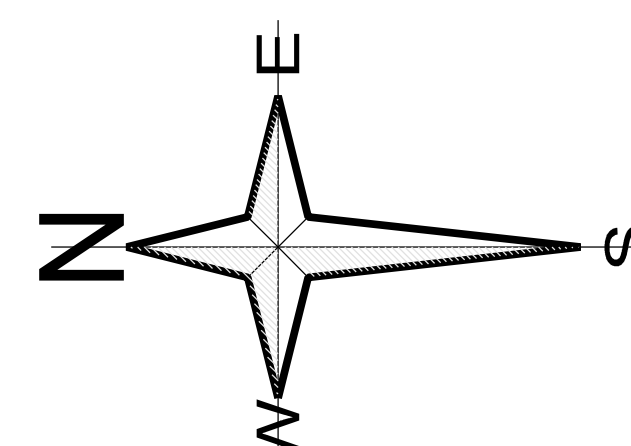

Existing Ground Floor Plan  
Scale 1:50

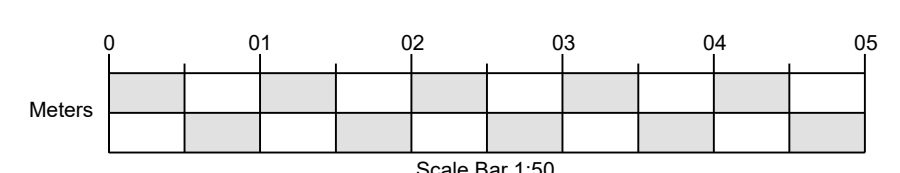

|      |             |             |      |
|------|-------------|-------------|------|
|      |             |             |      |
|      |             |             |      |
|      |             |             |      |
|      |             |             |      |
| -    | -           | -           | -    |
| Rev. | Suitability | Description | Date |

**CLIENT**

**VIVO DEFENCE SERVICES LTD.,  
SHARED SERVICES CENTRE Q3 OFFICE,  
QUORUM BUSINESS PARK,  
BENTON LANE,  
NEWCASTLE UPON TYNE, NE12 8EX.**

**PROJECT**  
JUNIOR RANKS DINING FACILITY,  
ARP REFURBISHMENT AT  
AVON CLUB, UPAVON STATION,  
TRENCHARD LINES, UPAVON,  
PEWSEY, WILTSHIRE, SN9 6BE.

TITLE

AS EXISTING  
GROUND FLOOR PLAN.

|                    |            |                      |                |            |      |                    |             |          |
|--------------------|------------|----------------------|----------------|------------|------|--------------------|-------------|----------|
| PURPOSE            |            | PRELIMINARY (RIBA 3) |                |            |      |                    |             |          |
| DATE               | SCALE      | PAPER SIZE           | DRAWN BY       | CHECKED BY |      |                    |             |          |
| 07/10/2025         | 1:50       | A0                   | KJB            | GE         |      |                    |             |          |
| BIM DRAWING NUMBER |            |                      | DRAWING NUMBER |            |      |                    |             |          |
| Project Number     | Originator | Volume               | Level          | Type       | Role | Unique Ref. Number | Suitability | Revision |
| 25087              | MRG        | ZZ                   | XXGL           | DR         | A    | 319001             | S2          | P01      |

**VIVO**

---

**MRG**   
**Martin Ralph Group**

 **RICS®**

**CHARTERED SURVEYORS  
ARCHITECTS & ENGINEERS**

11 Dragon House,  
Hussar Court,  
Brambles Business Park,  
Portsmouth,  
Hampshire,  
PO7 7 SF.

[www.martinralph.co.uk](http://www.martinralph.co.uk)  
[info@martinralph.co.uk](mailto:info@martinralph.co.uk)

**T 023 9225 7711**  
**F 023 9225 7712**