


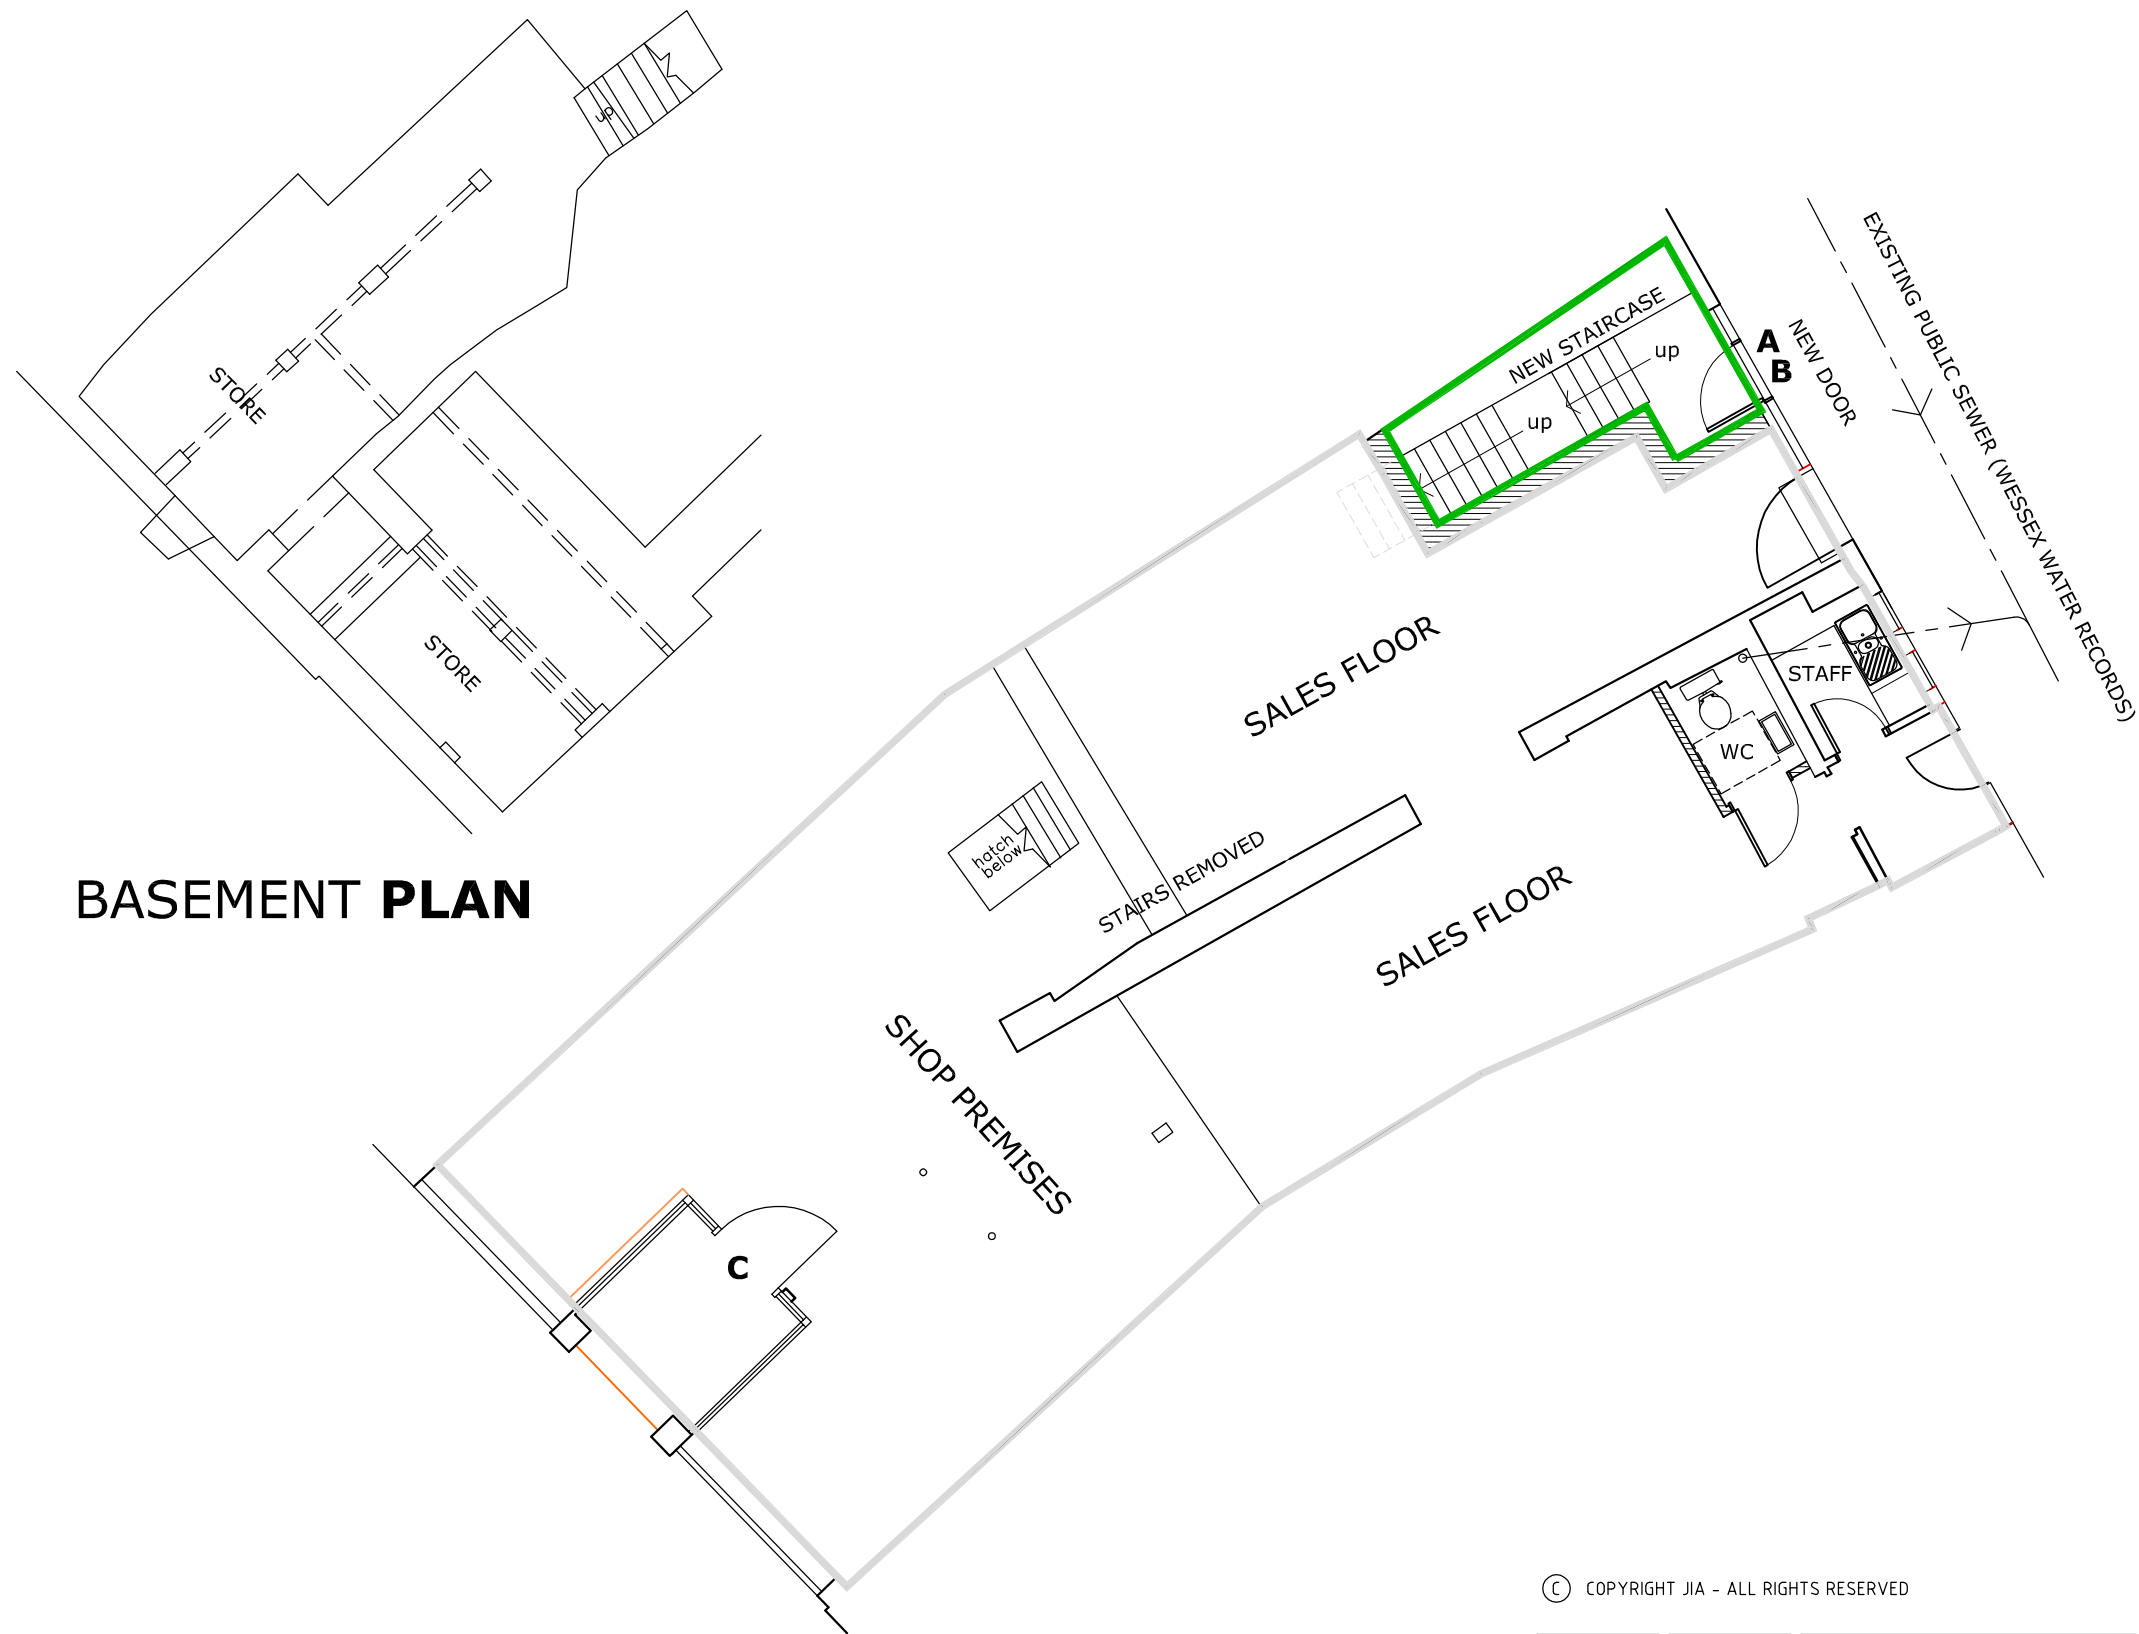

IMPORTANT:
THIS DRAWING MUST ONLY BE USED FOR THE PURPOSE AS STATED
IN THE STATUS BOX BELOW.

ACCOMMODATION KEY


2 BED FLAT A (GIA 76m²)

2 BED MAISONETTE B (GIA 97m²)

COMMON AREAS (GIA 20m²)


RETAIL UNIT C (GIA 147 m²)

REV	DATE	DESCRIPTION
A	04.12.25	SCALE BARS ADDED.

 

JIA Architects

Architects & Space Planners
www.jiaarch.co.uk
0117 462 7050
PO Box 720, Weston-super-Mare, BS23 9UA

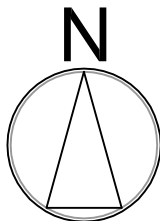

© COPYRIGHT JIA - ALL RIGHTS RESERVED

Drawn by CB	Checked by -	Date August 2025
Project Title MIXED USE DEVELOPMENT 12 Maryport Street, Devizes, Wiltshire SN10 1AH For Maryport Ltd		

Scale 1:100 @ A3	Status Planning/LB Application	
Drawing Title Proposed Basement & Ground Floor Plans		
Job No. 2505	Drg. No. 11	Rev. A