

Note:
All designs and information conveyed are the intellectual property of APEX PLANNING DESIGN. The unauthorised copying, usage or distribution of this drawing or the contents of; in part or in whole is forbidden without express permission. All dimensions to be checked on site and any discrepancy immediately reported to APEX PLANNING DESIGN.
©Copyright all rights reserved. APEX PLANNING DESIGN 2025.
The drawings produced are Apex Planning Design interpretation of an approved third party design. These drawings are for the purposes of planning only. Any changes to the approved planning drawings are entirely the clients own design, undertaken at their instruction and are implemented at their own risk.

Client

Gainsborough Group
Construction Ltd

Job

Devizes Community Hospital Site
New Park Road
Devizes
Wiltshire
SN10 1EF

Title

New Build
Proposed Apartments(Block A)
Elevations and Floor
Layouts(sheet 1 of 3)

Scale

1:100@A1

Date

September 2025

Drawn


Stewart Maxwell BSc. (Hons)

Drg Number

APD-05-25-15-1

Revisions


Scales

 

**APEX
PLANNING
DESIGN**

Email: stewart@apexpd.co.uk

PLANNING SUBMISSION-ELEVATIONS -BLOCK A

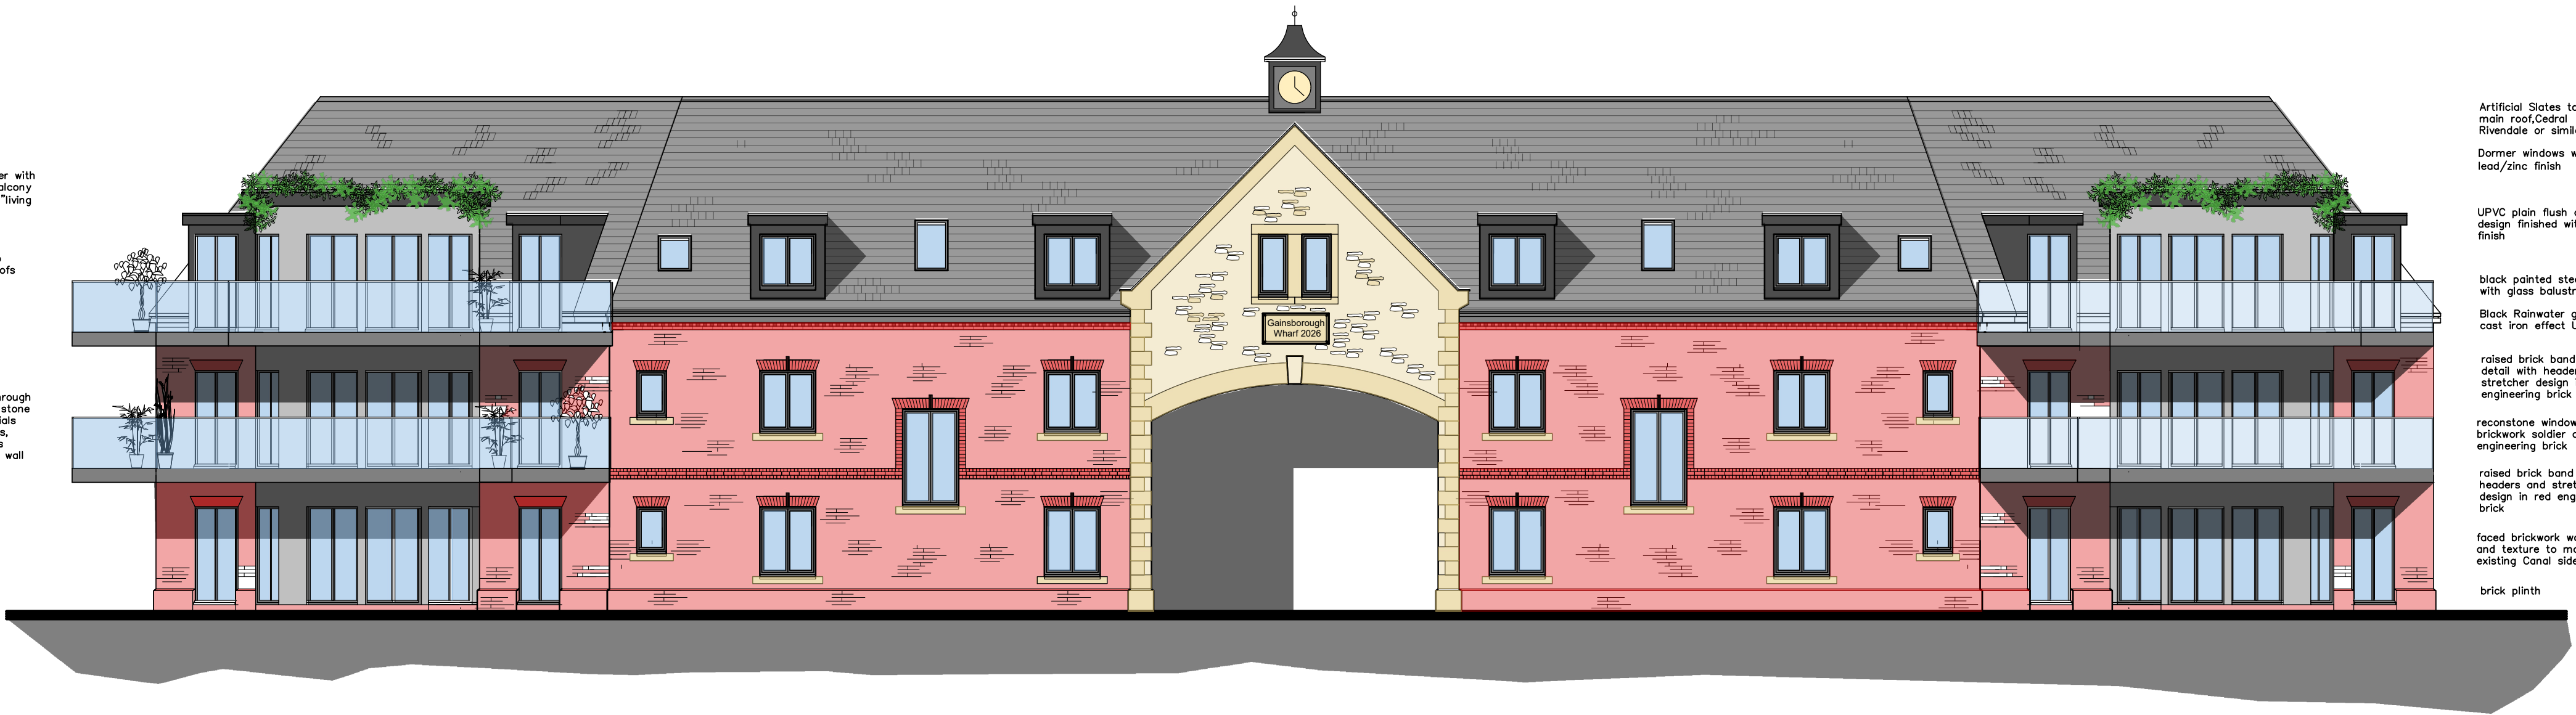

West Elevation (Couch Lane)



East Elevation



South Elevation (Commercial Road)



North Elevation(canal view)

Rendered circular tower with feature windows and balcony to feature plots with "living green roofs"

Velux type windows to sloping sections of roofs

Double height drive through to consist of natural stone to match local materials with reconstone quoins, heads, jambs and cills together with parapet wall detail

Artificial Slates to main roof/Cedra Riverside or similar
Dormer windows with lead/zinc finish

UPVC plain flush casement design finished with black finish

black painted steel balcony with glass balustrading
Black Rainwater goods in cast iron effect UPVC

raised brick band eaves detail with headers and stretcher design in red engineering brick

reconstone window cills with splayed brickwork soldier course in red engineering brick

raised brick band detail with headers and stretcher design in red engineering brick

facad brickwork walls colour and texture to match existing Canal side buildings

brick plinth