




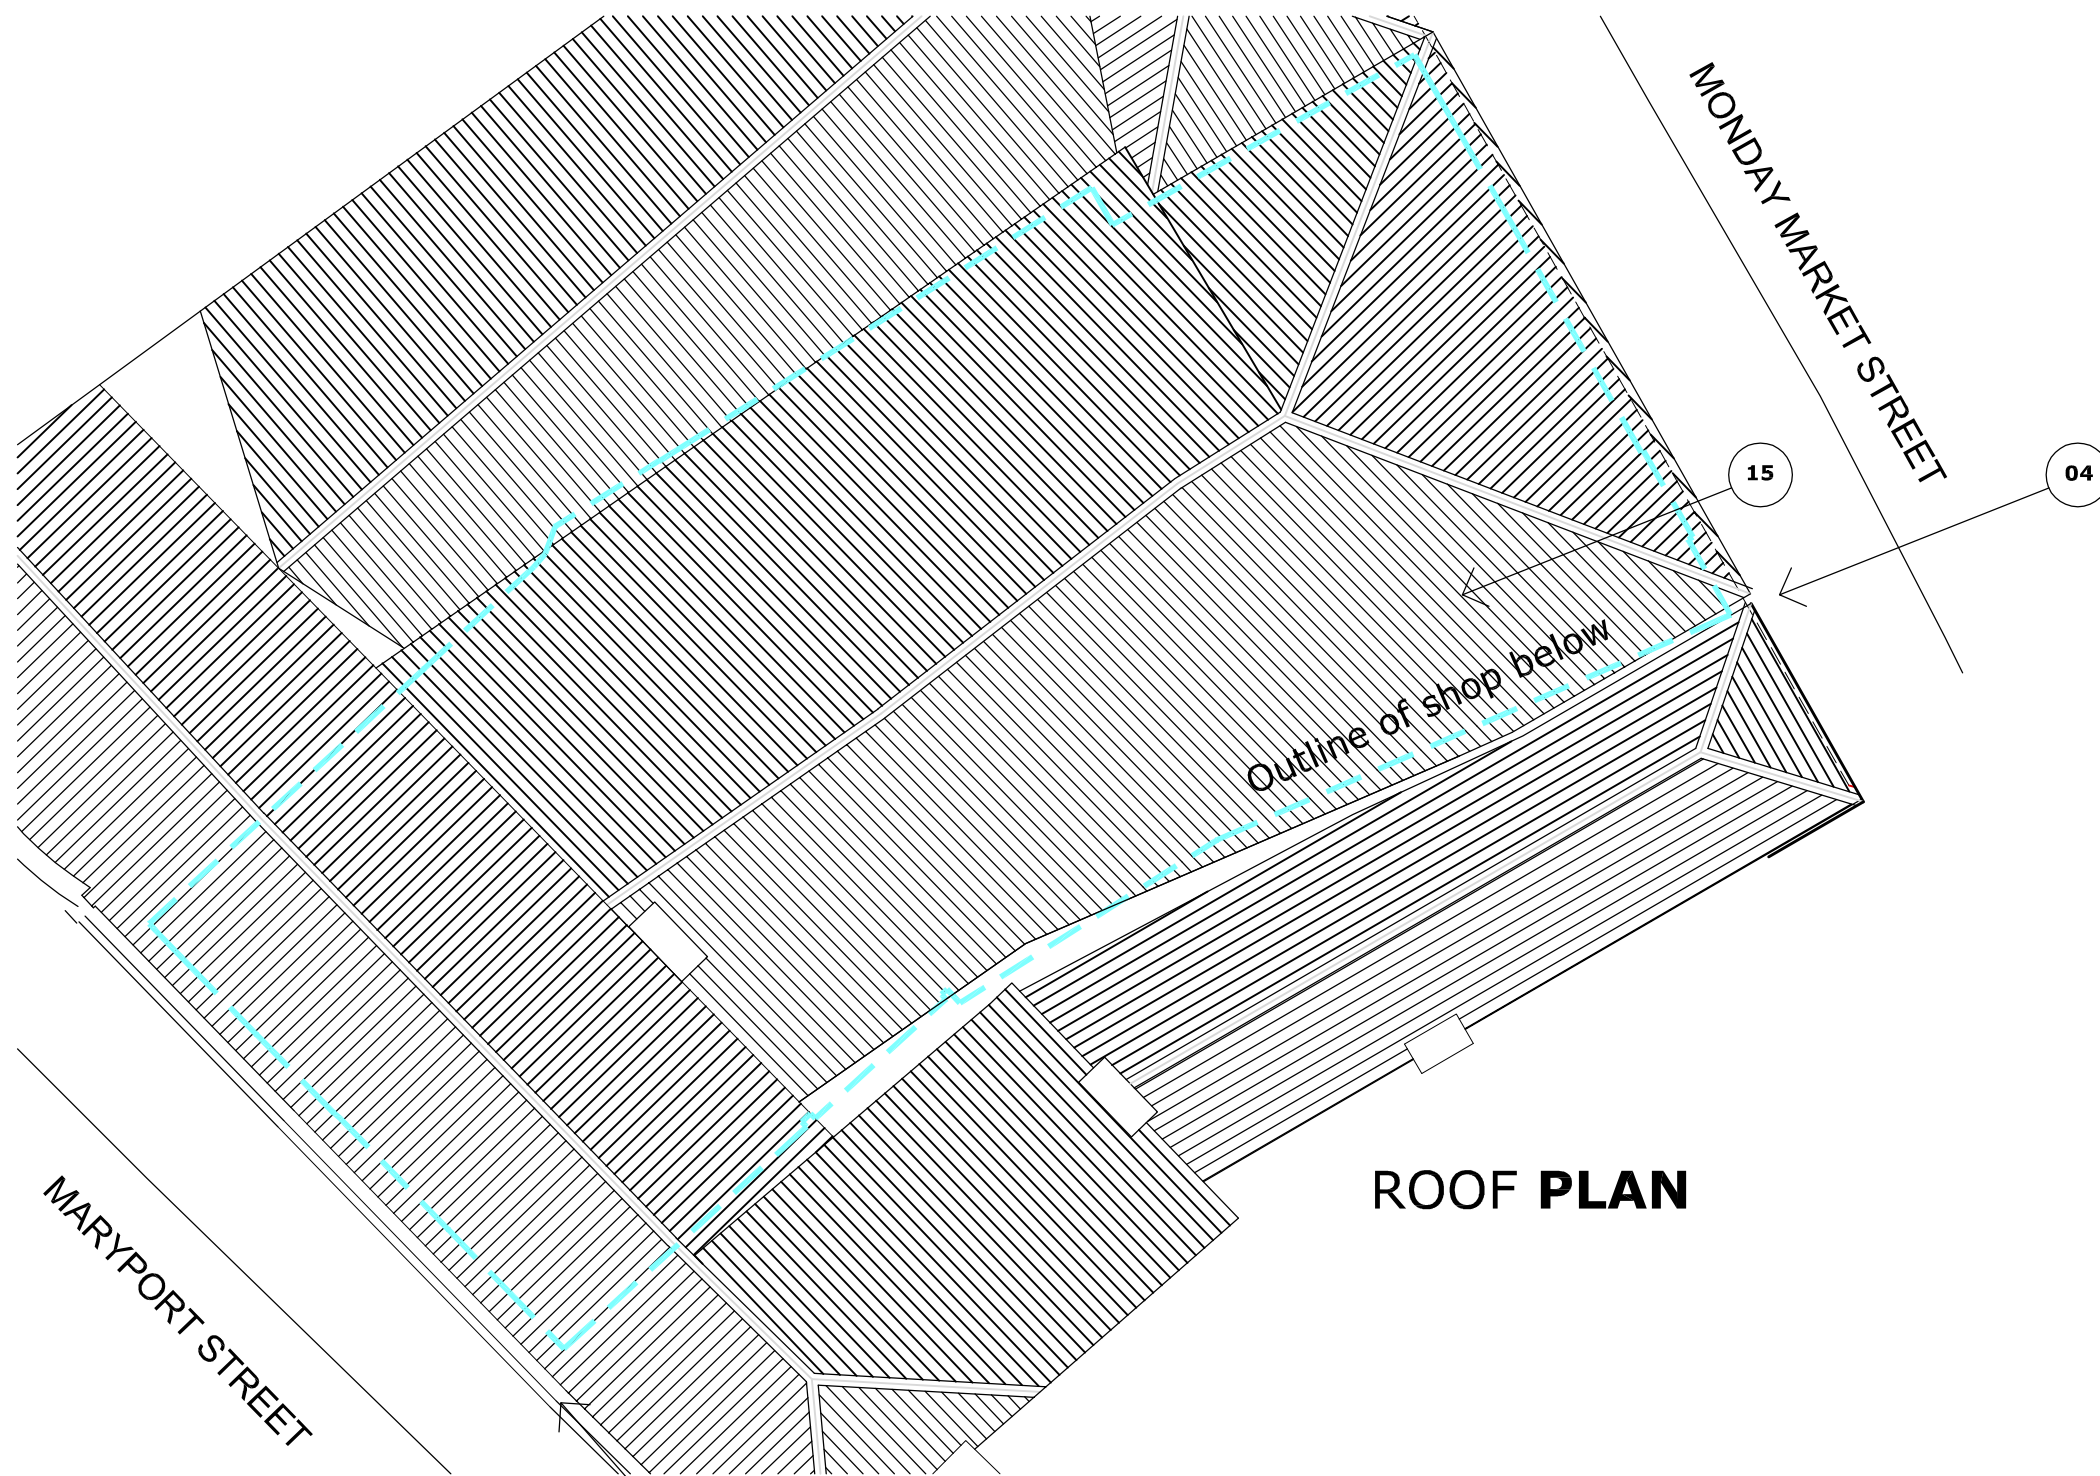


ROOF PLAN

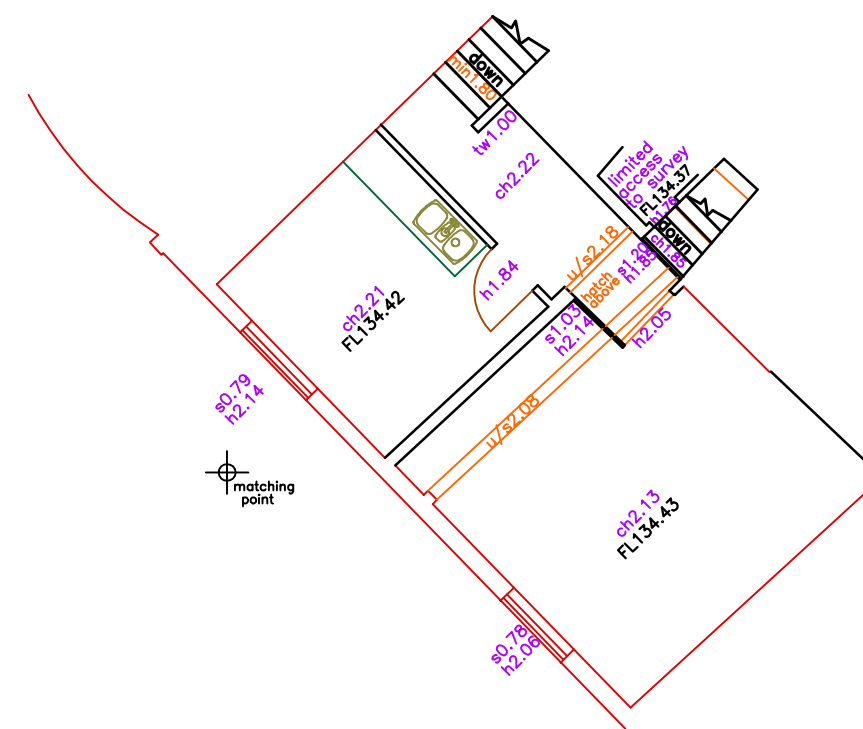

SECOND FLOOR PLAN

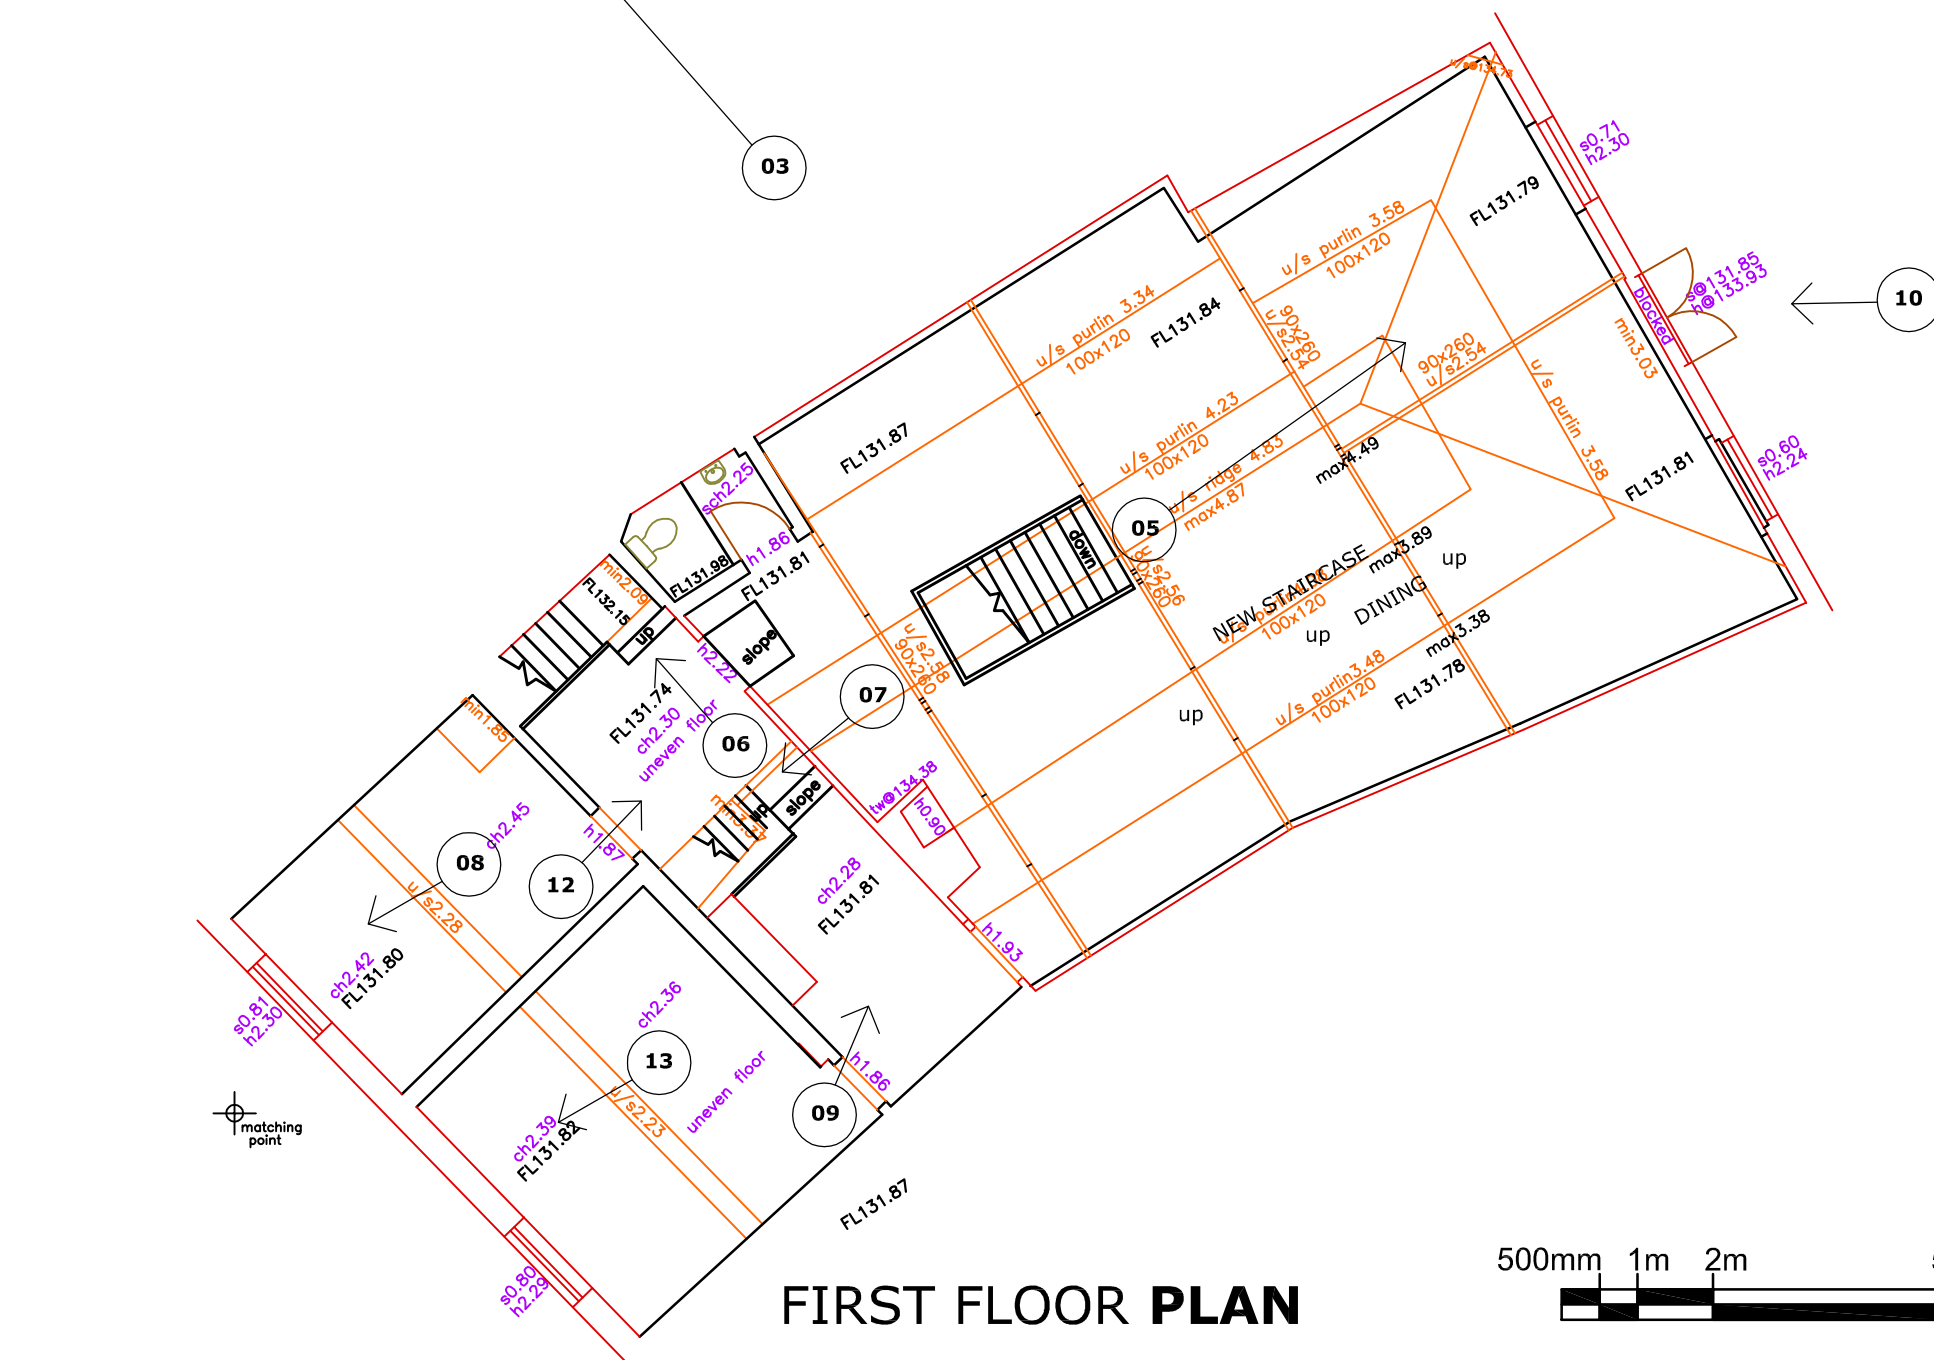

FIRST FLOOR PLAN

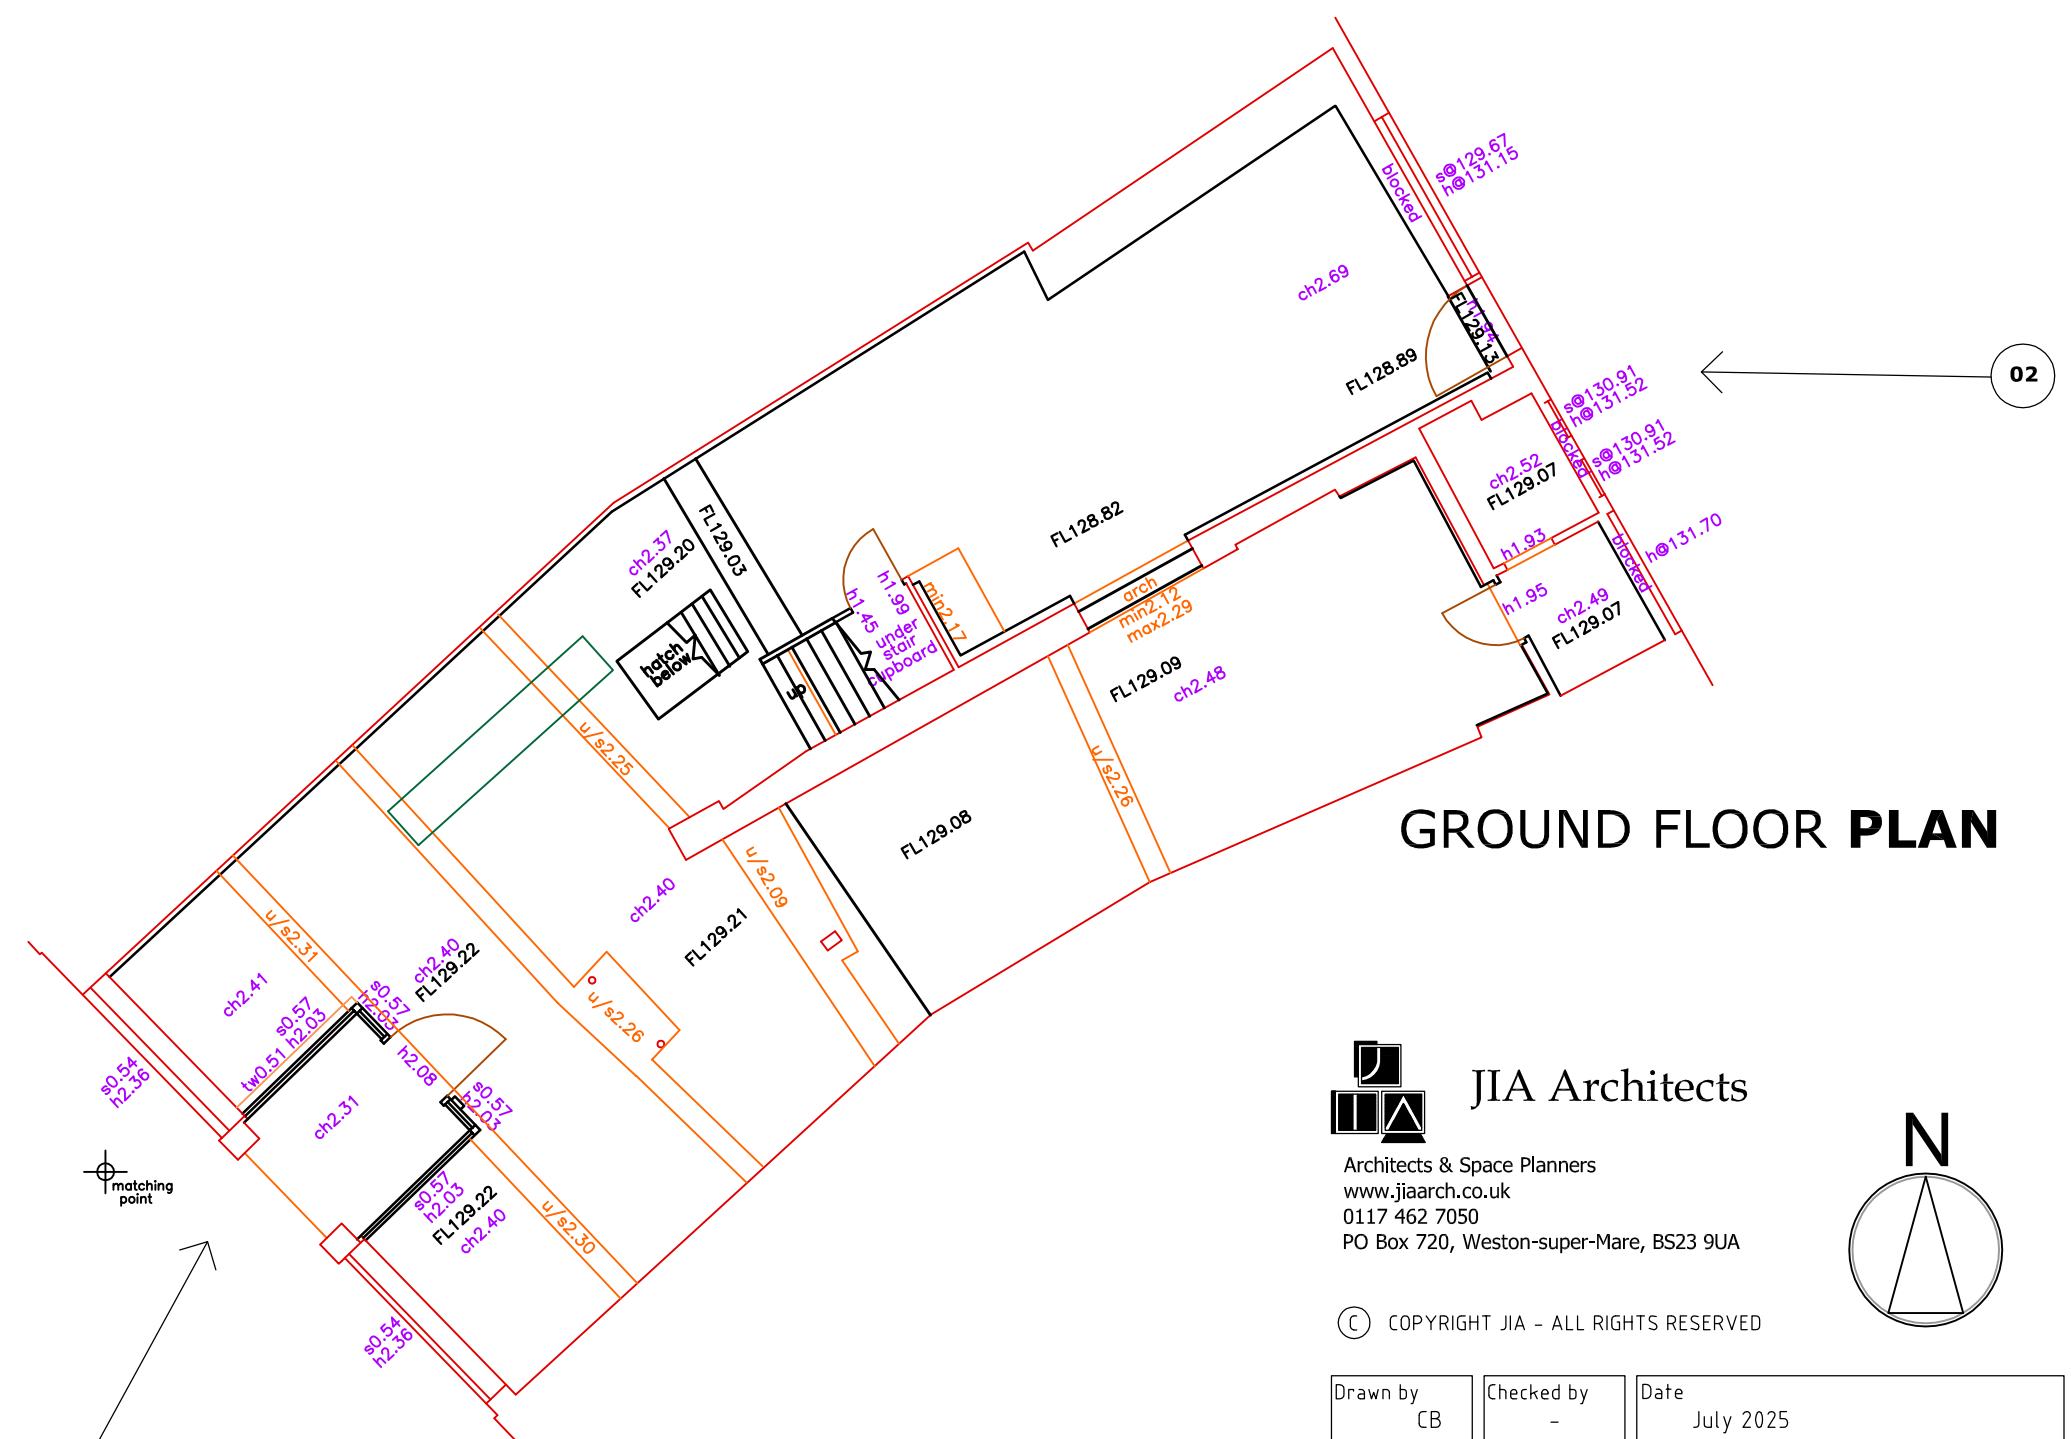

GROUND FLOOR PLAN



REV	DATE	DESCRIPTION
A	04.12.25	SCALE BARS ADDED.



JIA Architects

Architects & Space Planners
www.jiaarch.co.uk
0117 462 7050
PO Box 720, Weston-super-Mare, BS23 9UA



© COPYRIGHT JIA - ALL RIGHTS RESERVED

Drawn by CB	Checked by -	Date July 2025
----------------	-----------------	-------------------

Project Title MIXED USE DEVELOPMENT 12 Maryport Street, Devizes, Wiltshire SN10 1AH For Maryport Ltd
--

Scale 1:100 @ A1	Status Planning Application
---------------------	--------------------------------

Drawing Title Photo Location Key

Job No. 2505	Drg. No. 15	Rev. A
-----------------	----------------	-----------