


IMPORTANT:
THIS DRAWING MUST ONLY BE USED FOR THE PURPOSE AS STATED
IN THE STATUS BOX BELOW.

MATERIAL NOTES


- 01. Existing clay double Roman roof tiles.
- 02. Existing concrete interlocking roof tiles.
- 03. Existing slate roof.
- 04. New door in existing painted timber shopfront.
- 05. Cast iron guttering and downpipes.
- 06. Painted timber sash window.
- 07. Velux roof light.
- 09. Painted render.
- 10. Painted brickwork.
- 11. Victorian shopfront.
- 12. Painted timber casement window.
- 13. Painted timber door.
- 14. Existing ventilator re-used.
- 15. Stepped lead lined valley gutter.



FRONT ELEVATION
TO MARYPORT STREET
(SOUTH WEST)

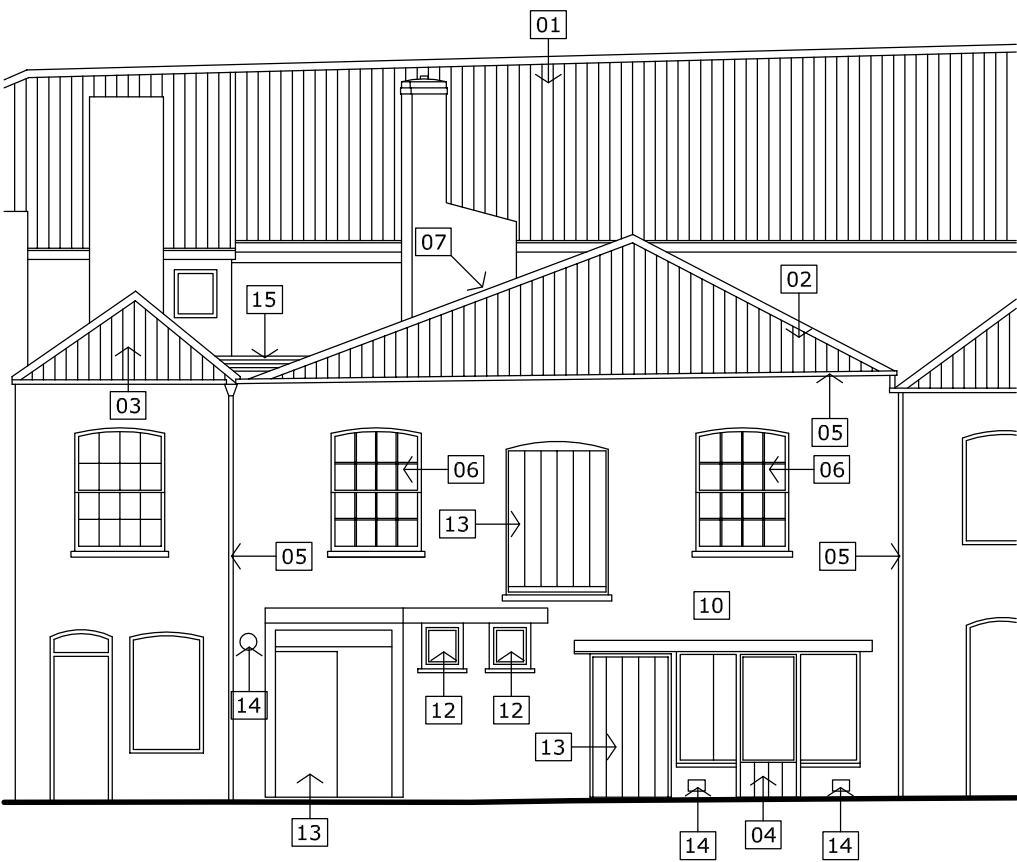

REAR ELEVATION
TO MONDAY MARKET STREET
(NORTH EAST)

 

JIA Architects

Architects & Space Planners
www.jiaarch.co.uk
0117 462 7050
PO Box 720, Weston-super-Mare, BS23 9UA

REV	DATE	DESCRIPTION
A	04.12.25	SCALE BARS ADDED.

© COPYRIGHT JIA - ALL RIGHTS RESERVED

Drawn by CB	Checked by -	Date August 2025
Project Title MIXED USE DEVELOPMENT 12 Maryport Street, Devizes, Wiltshire SN10 1AH For Maryport Ltd		

Scale 1:100 @ A3	Status Planning/LB Application	
Drawing Title Proposed Front & Rear Elevations		
Job No. 2505	Drg. No. 14	Rev. A