


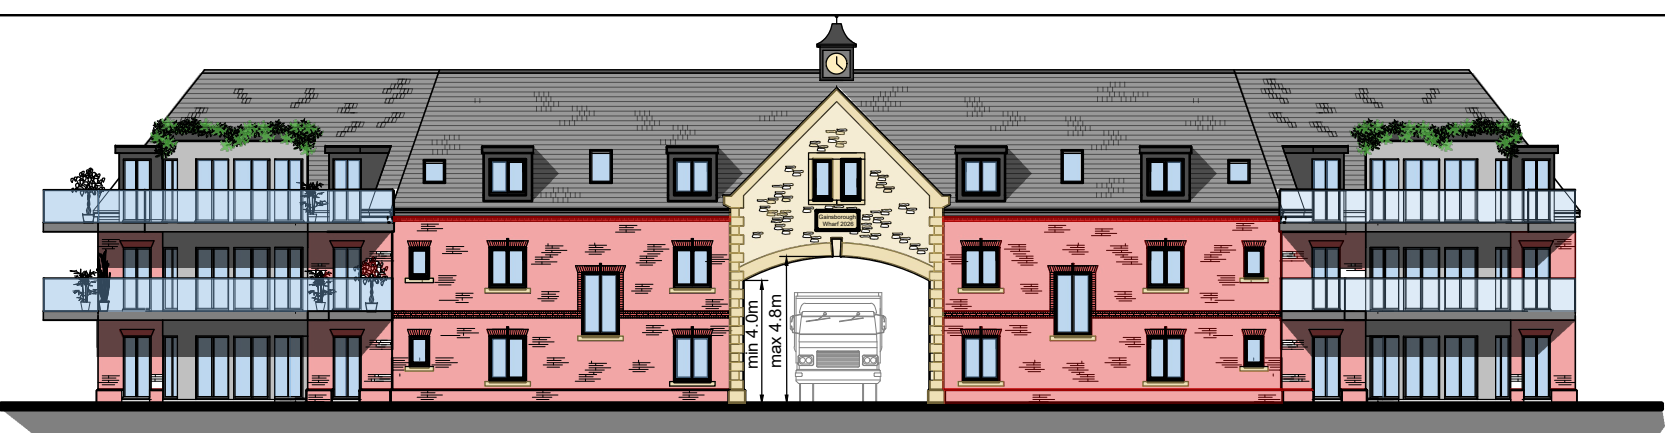

West Elevation (Couch Lane) Drive through height



PLANNING SUBMISSION-SWEPT PATH ANALYSIS LAYOUT


Note:
All designs and information conveyed are the intellectual property of APEX PLANNING DESIGN. The unauthorised copying, usage or distribution of this drawing or the contents of; in part or in whole is forbidden without express permission. All dimensions to be checked on site and any discrepancy immediately reported to APEX PLANNING DESIGN.
©Copyright all rights reserved. APEX PLANNING DESIGN 2025.
The drawings produced are Apex Planning Design interpretation of an approved third party design. These drawings are for the purposes of planning only. Any changes to the approved planning drawings are entirely the clients own design, undertaken at their instruction and are implemented at their own risk.

Client
Gainsborough Group
Construction Ltd

Job
Devizes Community Hospital Site
New Park Road
Devizes
Wiltshire
SN10 1EF

Title
New Build
Proposed Site Layout
Swept path analysis and road layout
Scale
1:250@A1
Date
November 2025
Drawn
Stewart Maxwell BSc. (Hons)

Drg Number
APD-05-25-16
Revisions

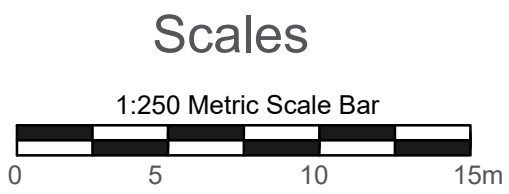

Email: stewart@apexpd.co.uk