

Artificial Slates to main roof, Cedra Rivendale or similar

Black Rainwater goods in cast iron effect UPVC

raised brick band eaves detail with headers and stretcher design in red engineering brick

reconstone window cills with splayed brickwork soldier course in red engineering brick

through colour white render finish to walls

brick plinth



North Elevation

UPVC flush plain casement design with black finish


Bin store constructed of 100x100mm posts with hit and miss fence panels to form sides, with matching gates, finished with black stain, with green roof system over.




West Elevation




South Elevation

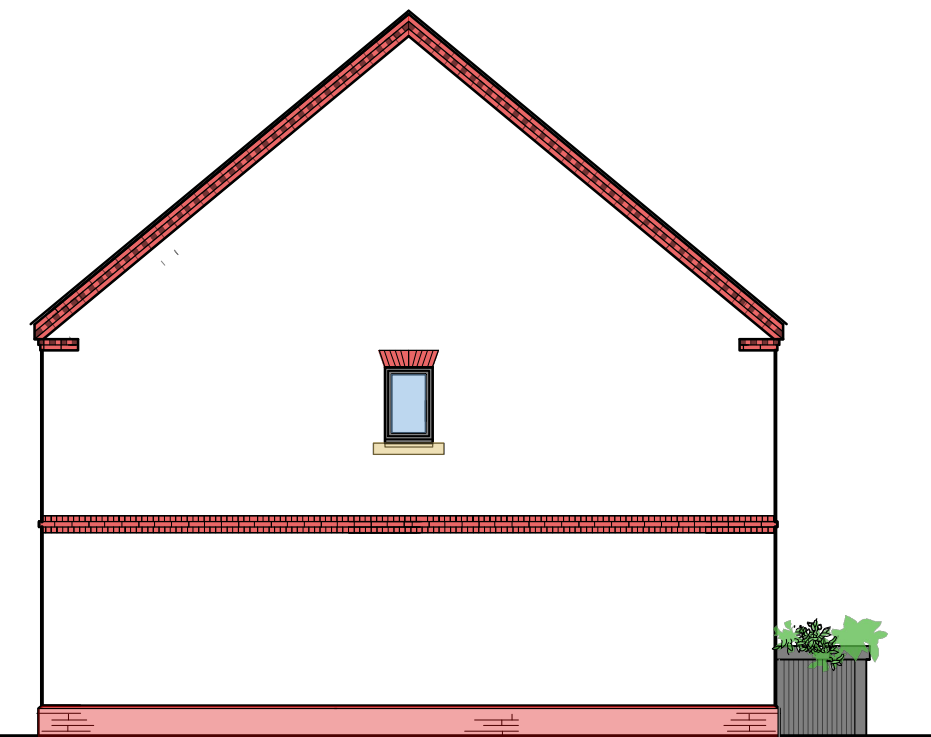


East Elevation

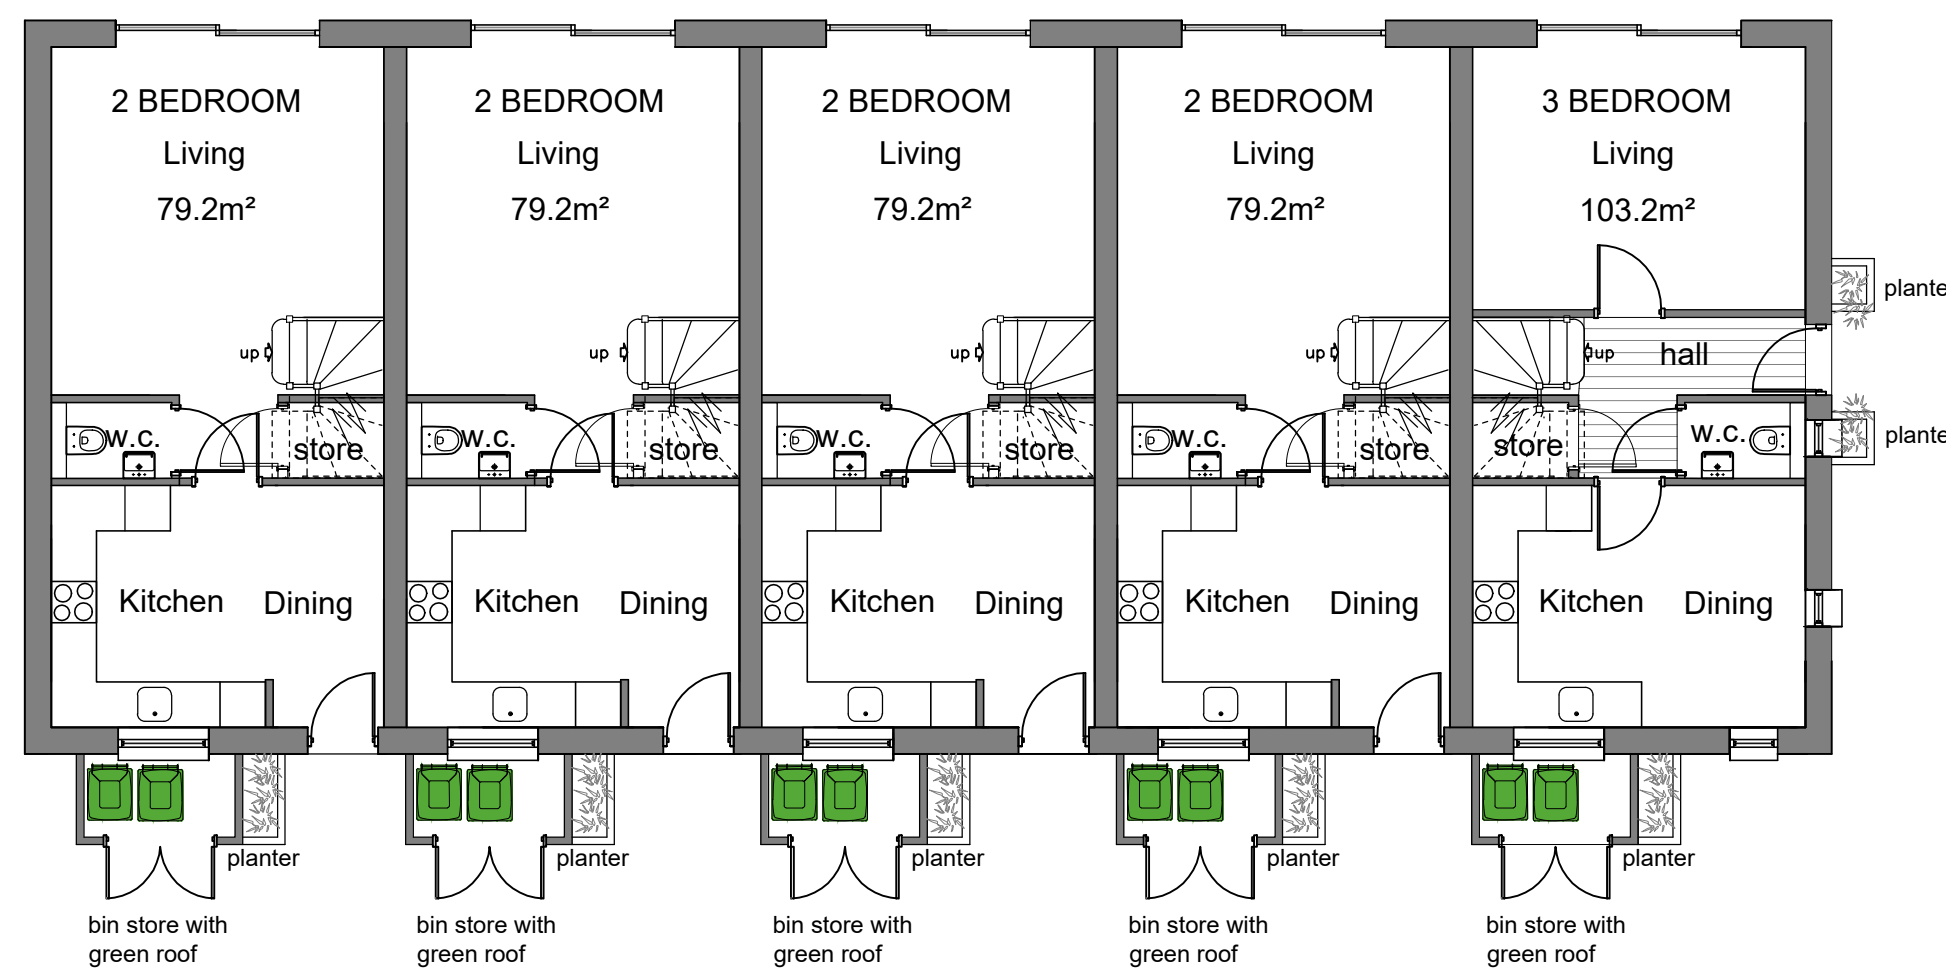

Ground Floor Layout

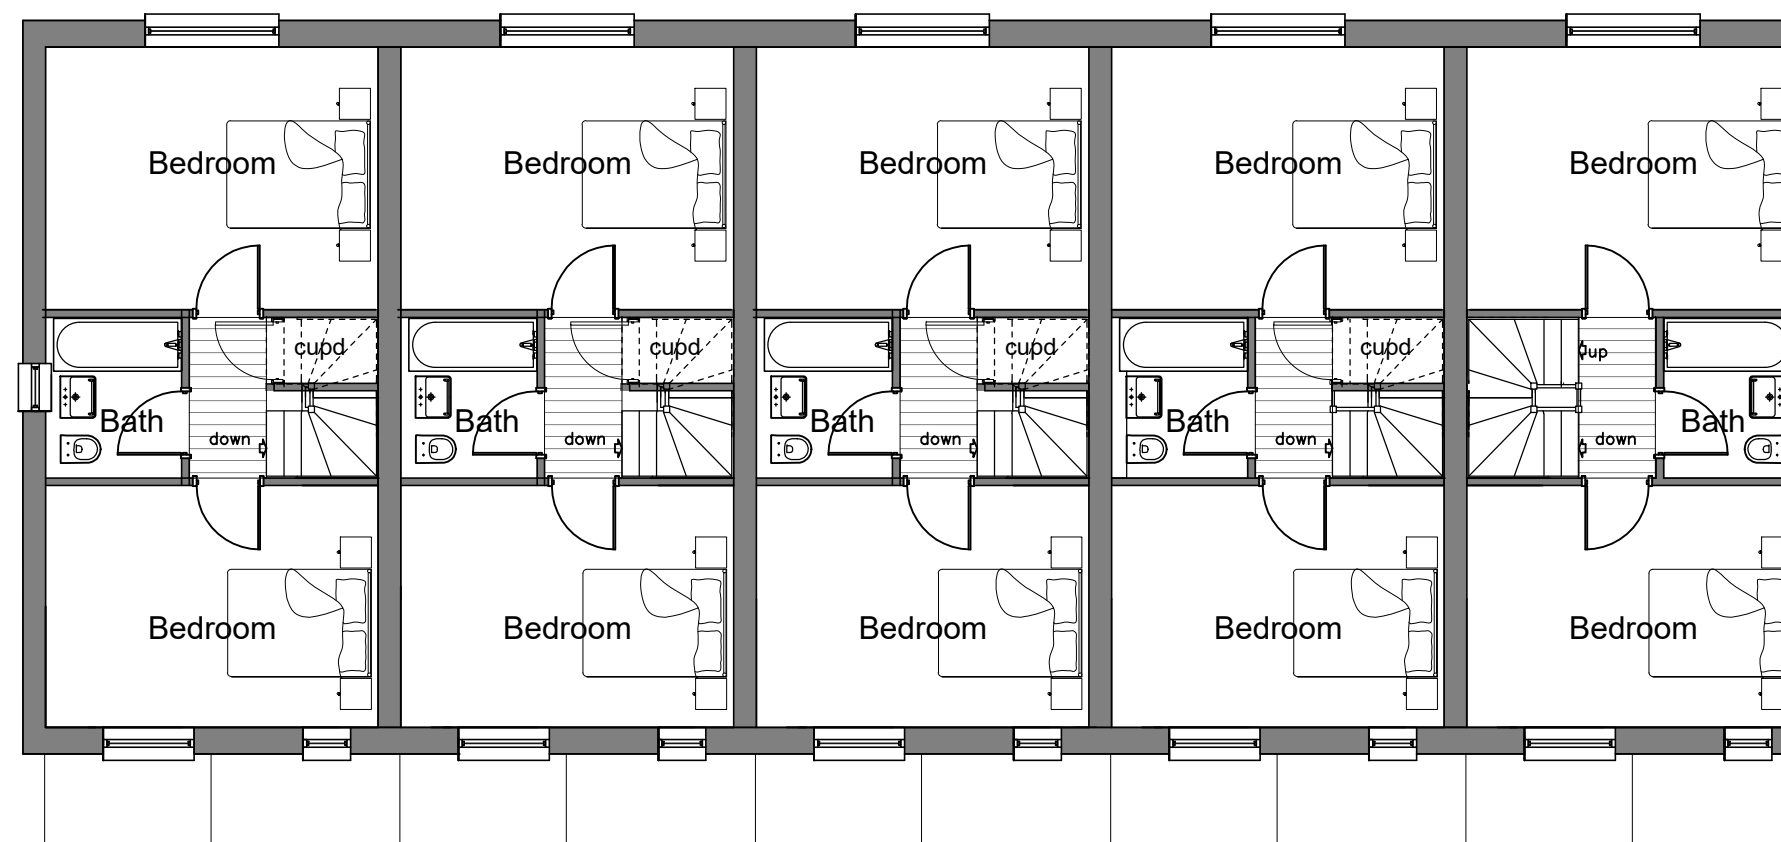

First Floor Layout

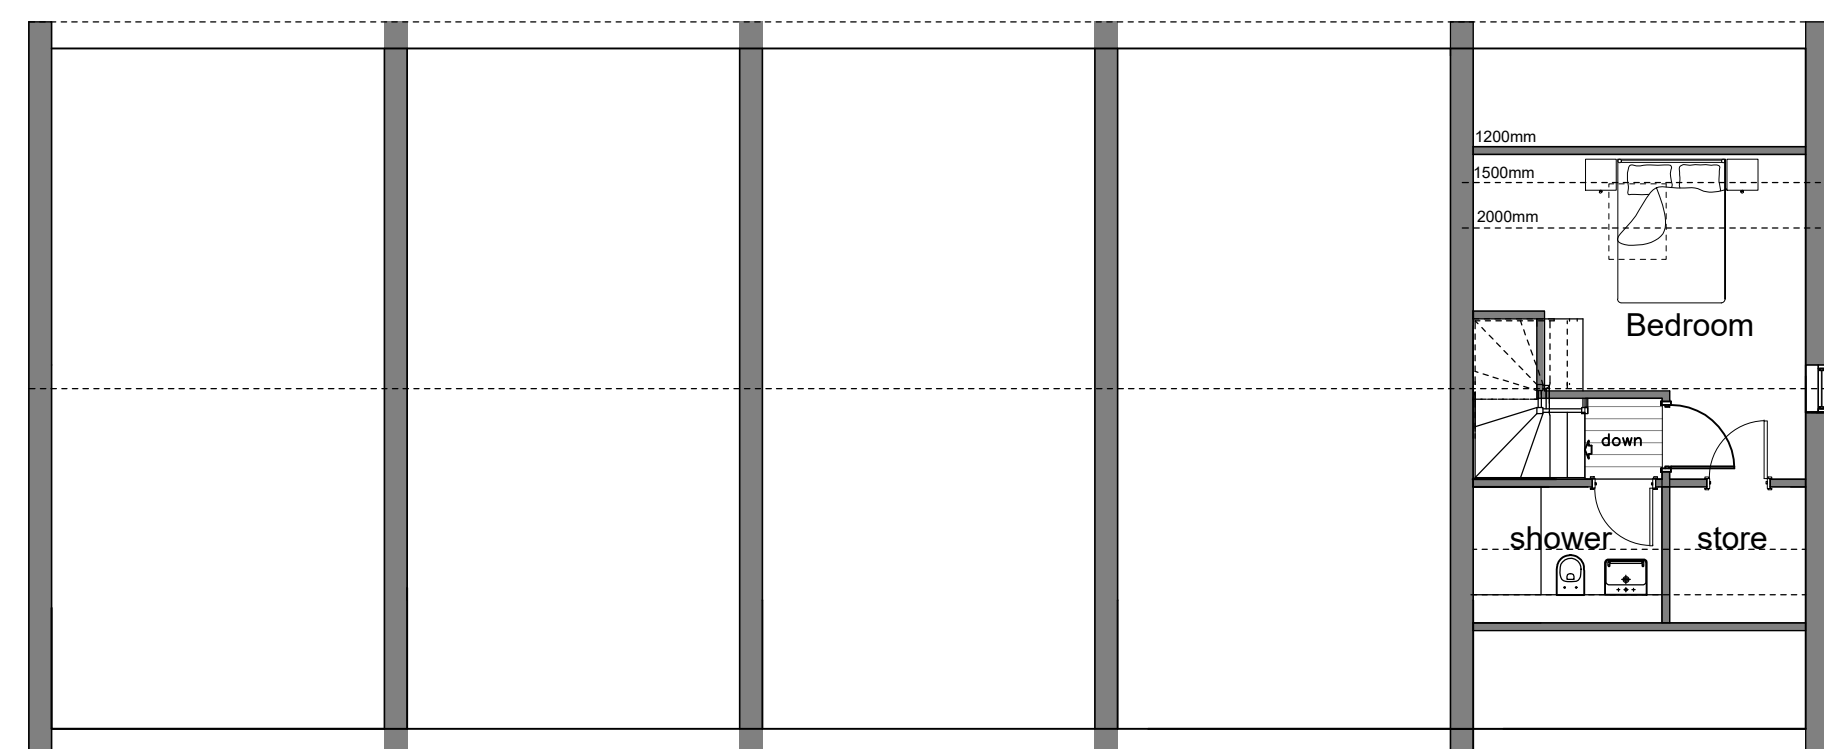

Roof Layout

Note:
All designs and information conveyed are the intellectual property of APEX PLANNING DESIGN. The unauthorised copying, usage or distribution of this drawing or the contents of; in part or in whole is forbidden without express permission. All dimensions to be checked on site and any discrepancy immediately reported to APEX PLANNING DESIGN.
©Copyright all rights reserved. APEX PLANNING DESIGN 2025.
The drawings produced are Apex Planning Design interpretation of an approved third party design. These drawings are for the purposes of planning only. Any changes to the approved planning drawings are entirely the clients own design, undertaken at their instruction and are implemented at their own risk.

Client

Gainsborough Group
Construction Ltd

Job

Devizes Community Hospital Site
New Park Road
Devizes
Wiltshire
SN10 1EF

Title

New Build
Proposed Houses(Block B)
Elevations and Floor Layouts

Scale

1:100@A1

Date

September 2025

Drawn


Stewart Maxwell BSc. (Hons)

Drg Number

APD-05-25-13

Revisions

Scales

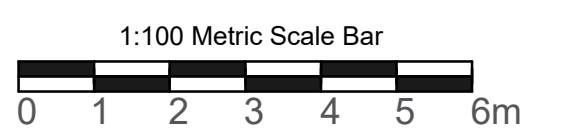

**APEX
PLANNING
DESIGN**

Email: stewart@apexpd.co.uk