




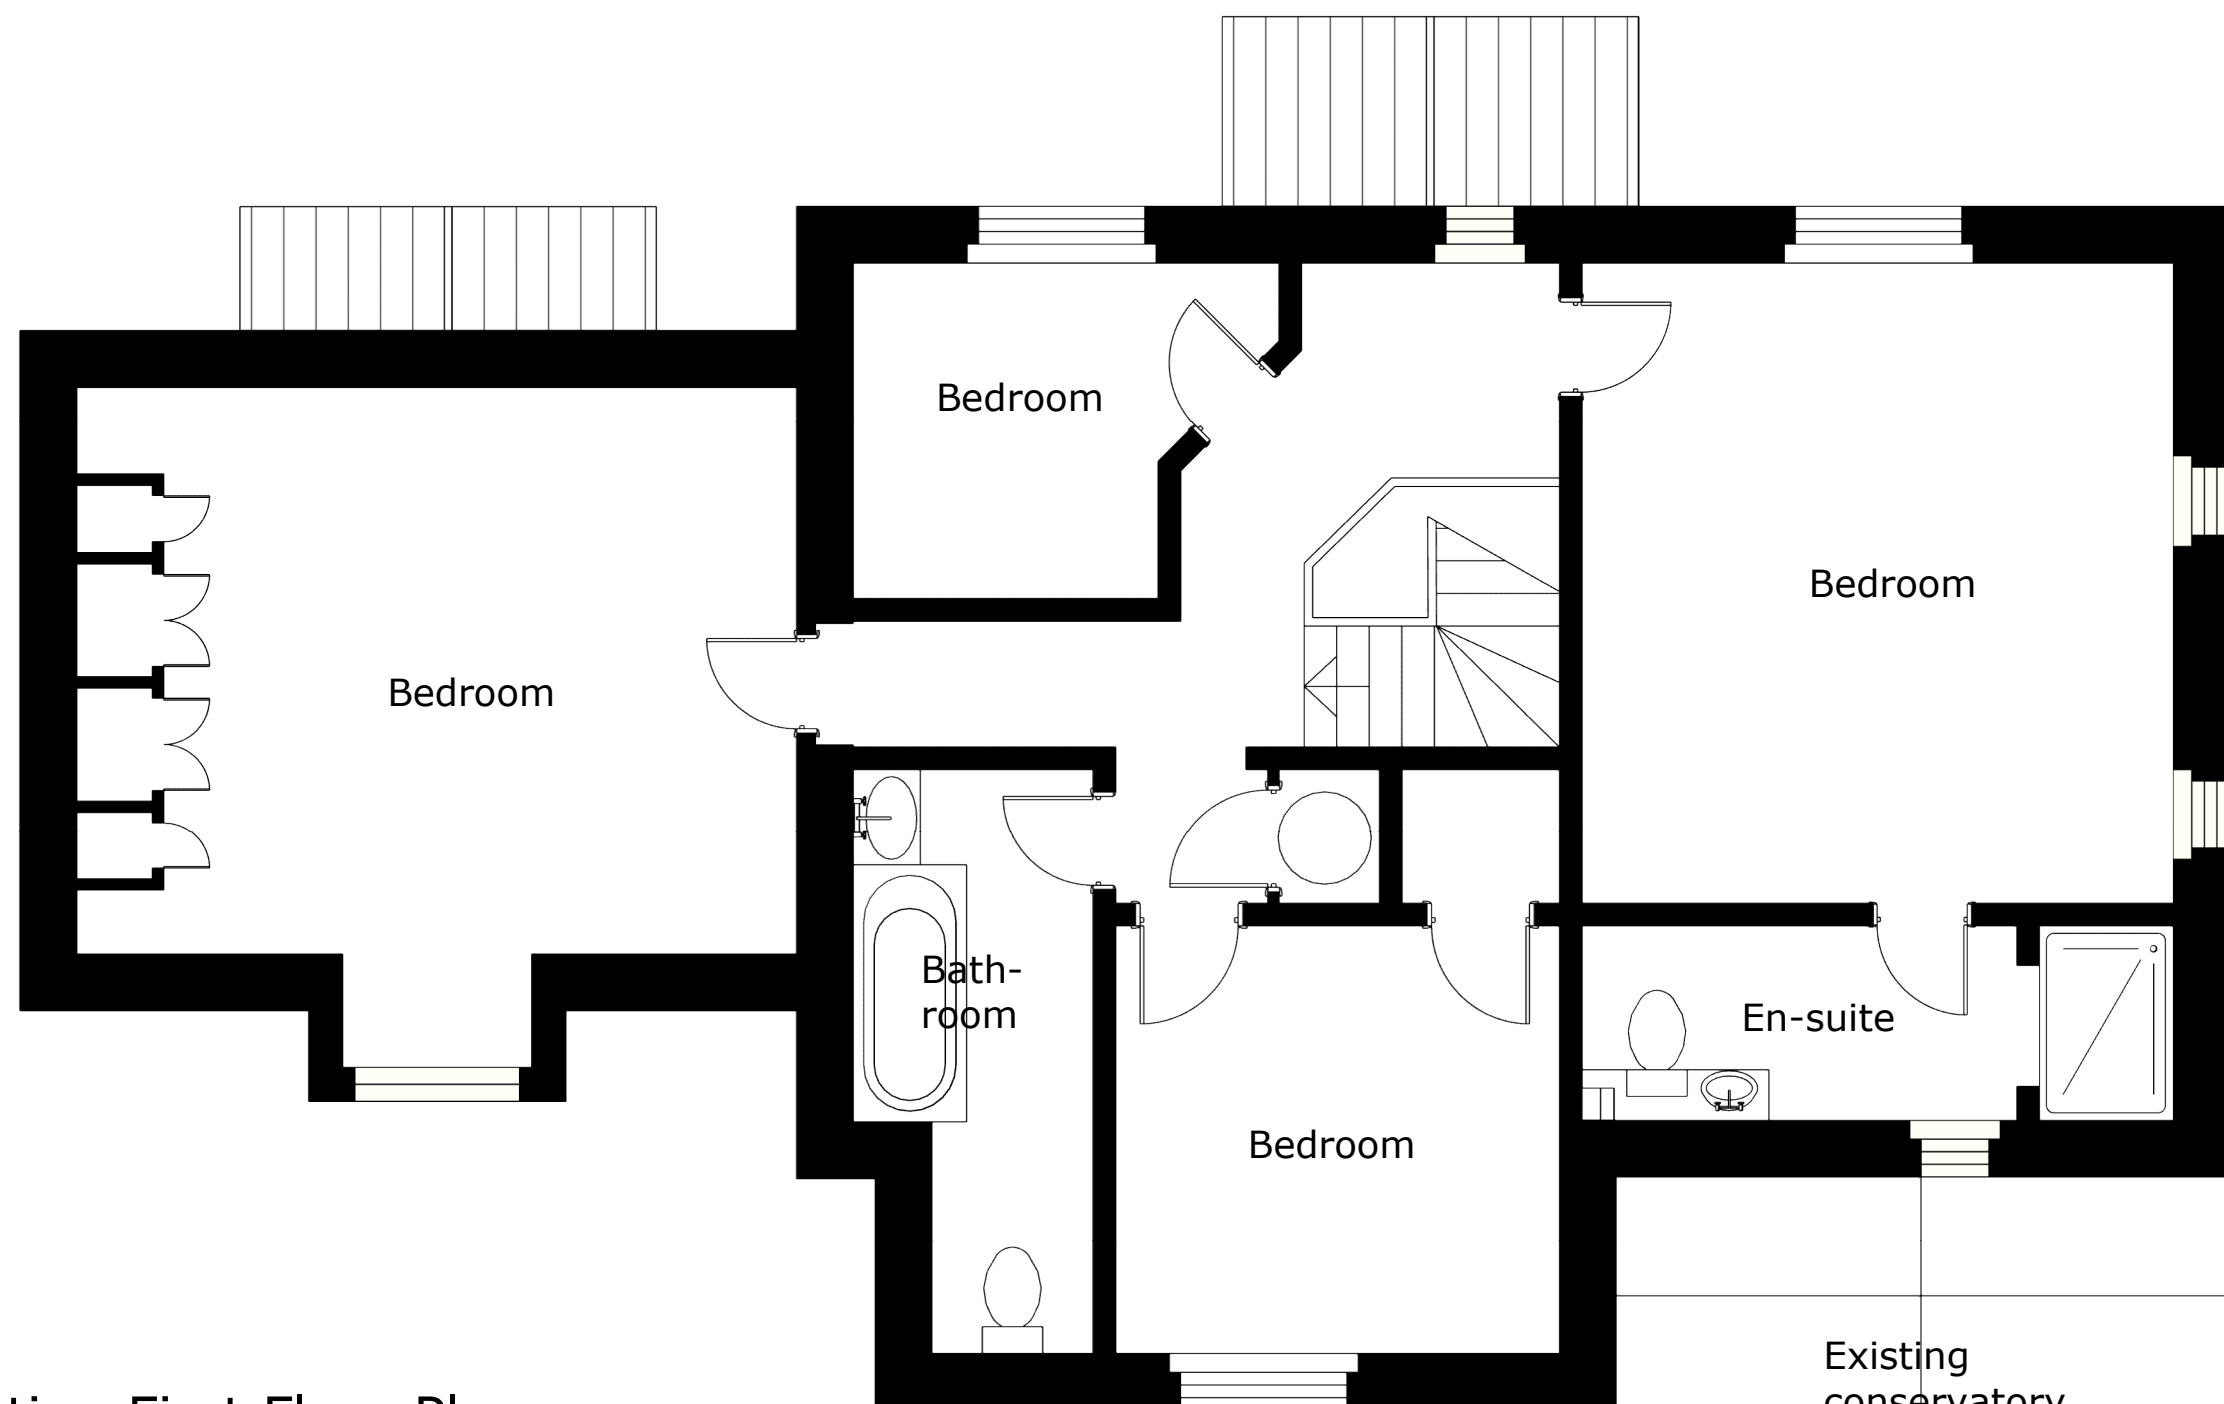

1 Existing First Floor Plan
1:50@A3

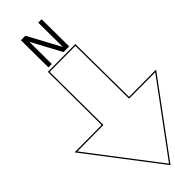

Conservatory
to be removed

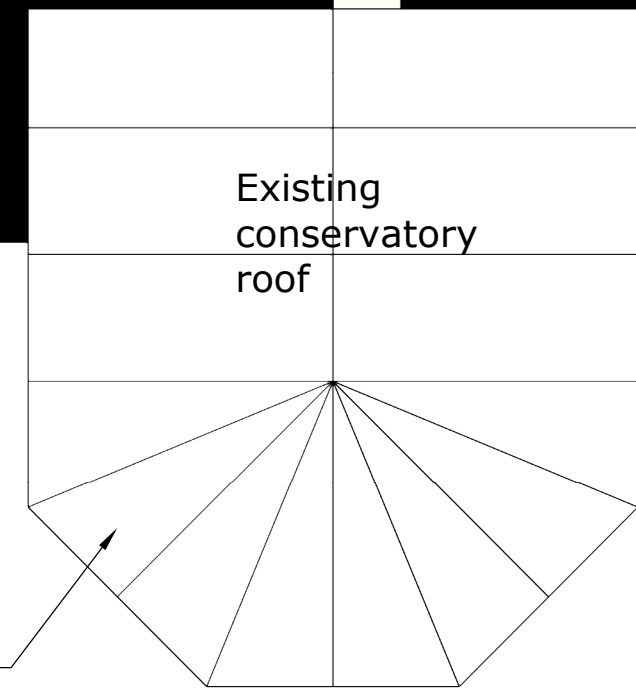

PROJECT Springfield West End, Foxham Wilts. SN15 4NB	SHEET TITLE Plan Existing First Floor	DRAWN BY BB	ISSUE Planning
		SCALE 1:50@A3	DATE Nov'25
REVISION		DRAWING NO. EX-01	REV. -