


EXISTING – PROPOSED ELEVATIONS . SCALE 1:100 . DEC 2025 . DRAWING No. 02



Original Paper Size A2




Existing North West Elevation

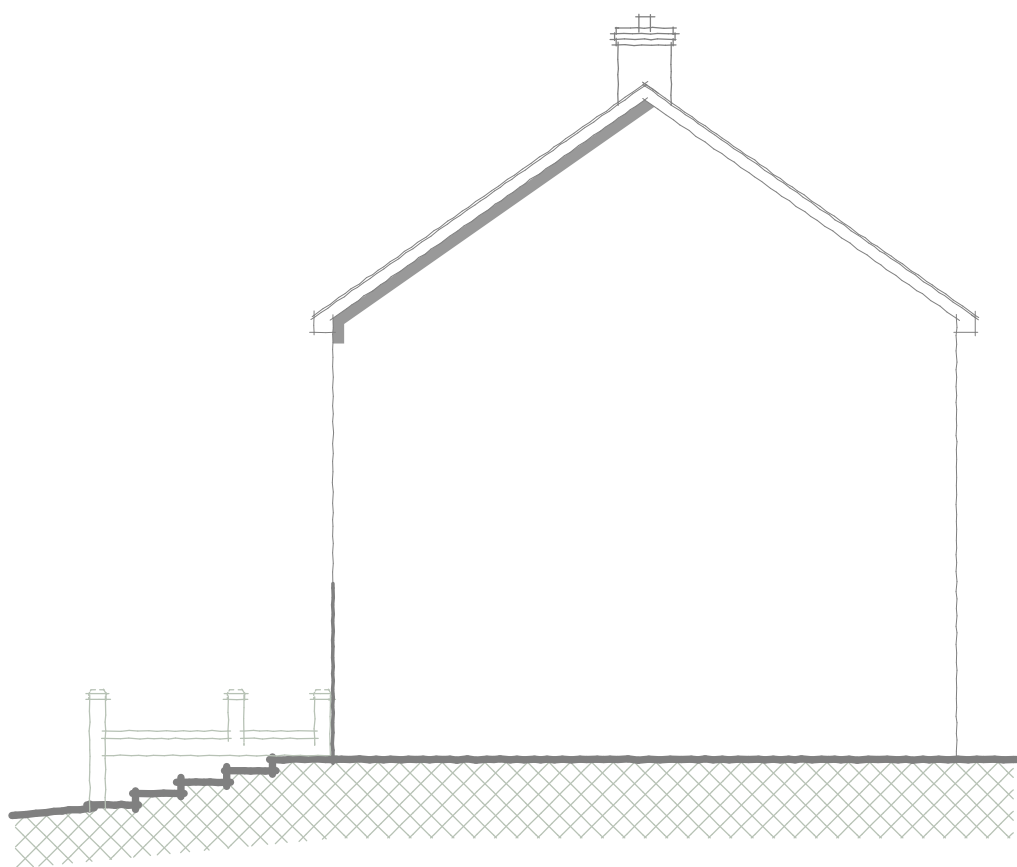

Existing South West Elevation



Proposed North West Elevation

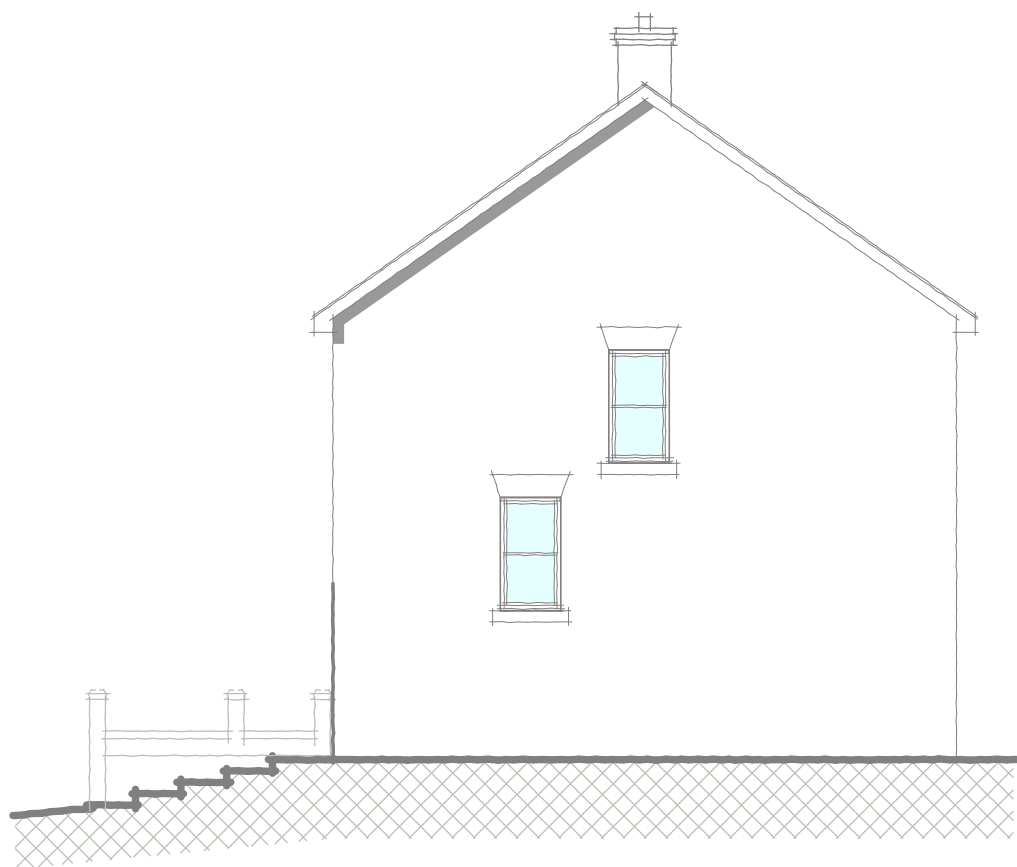

Proposed South West Elevation