



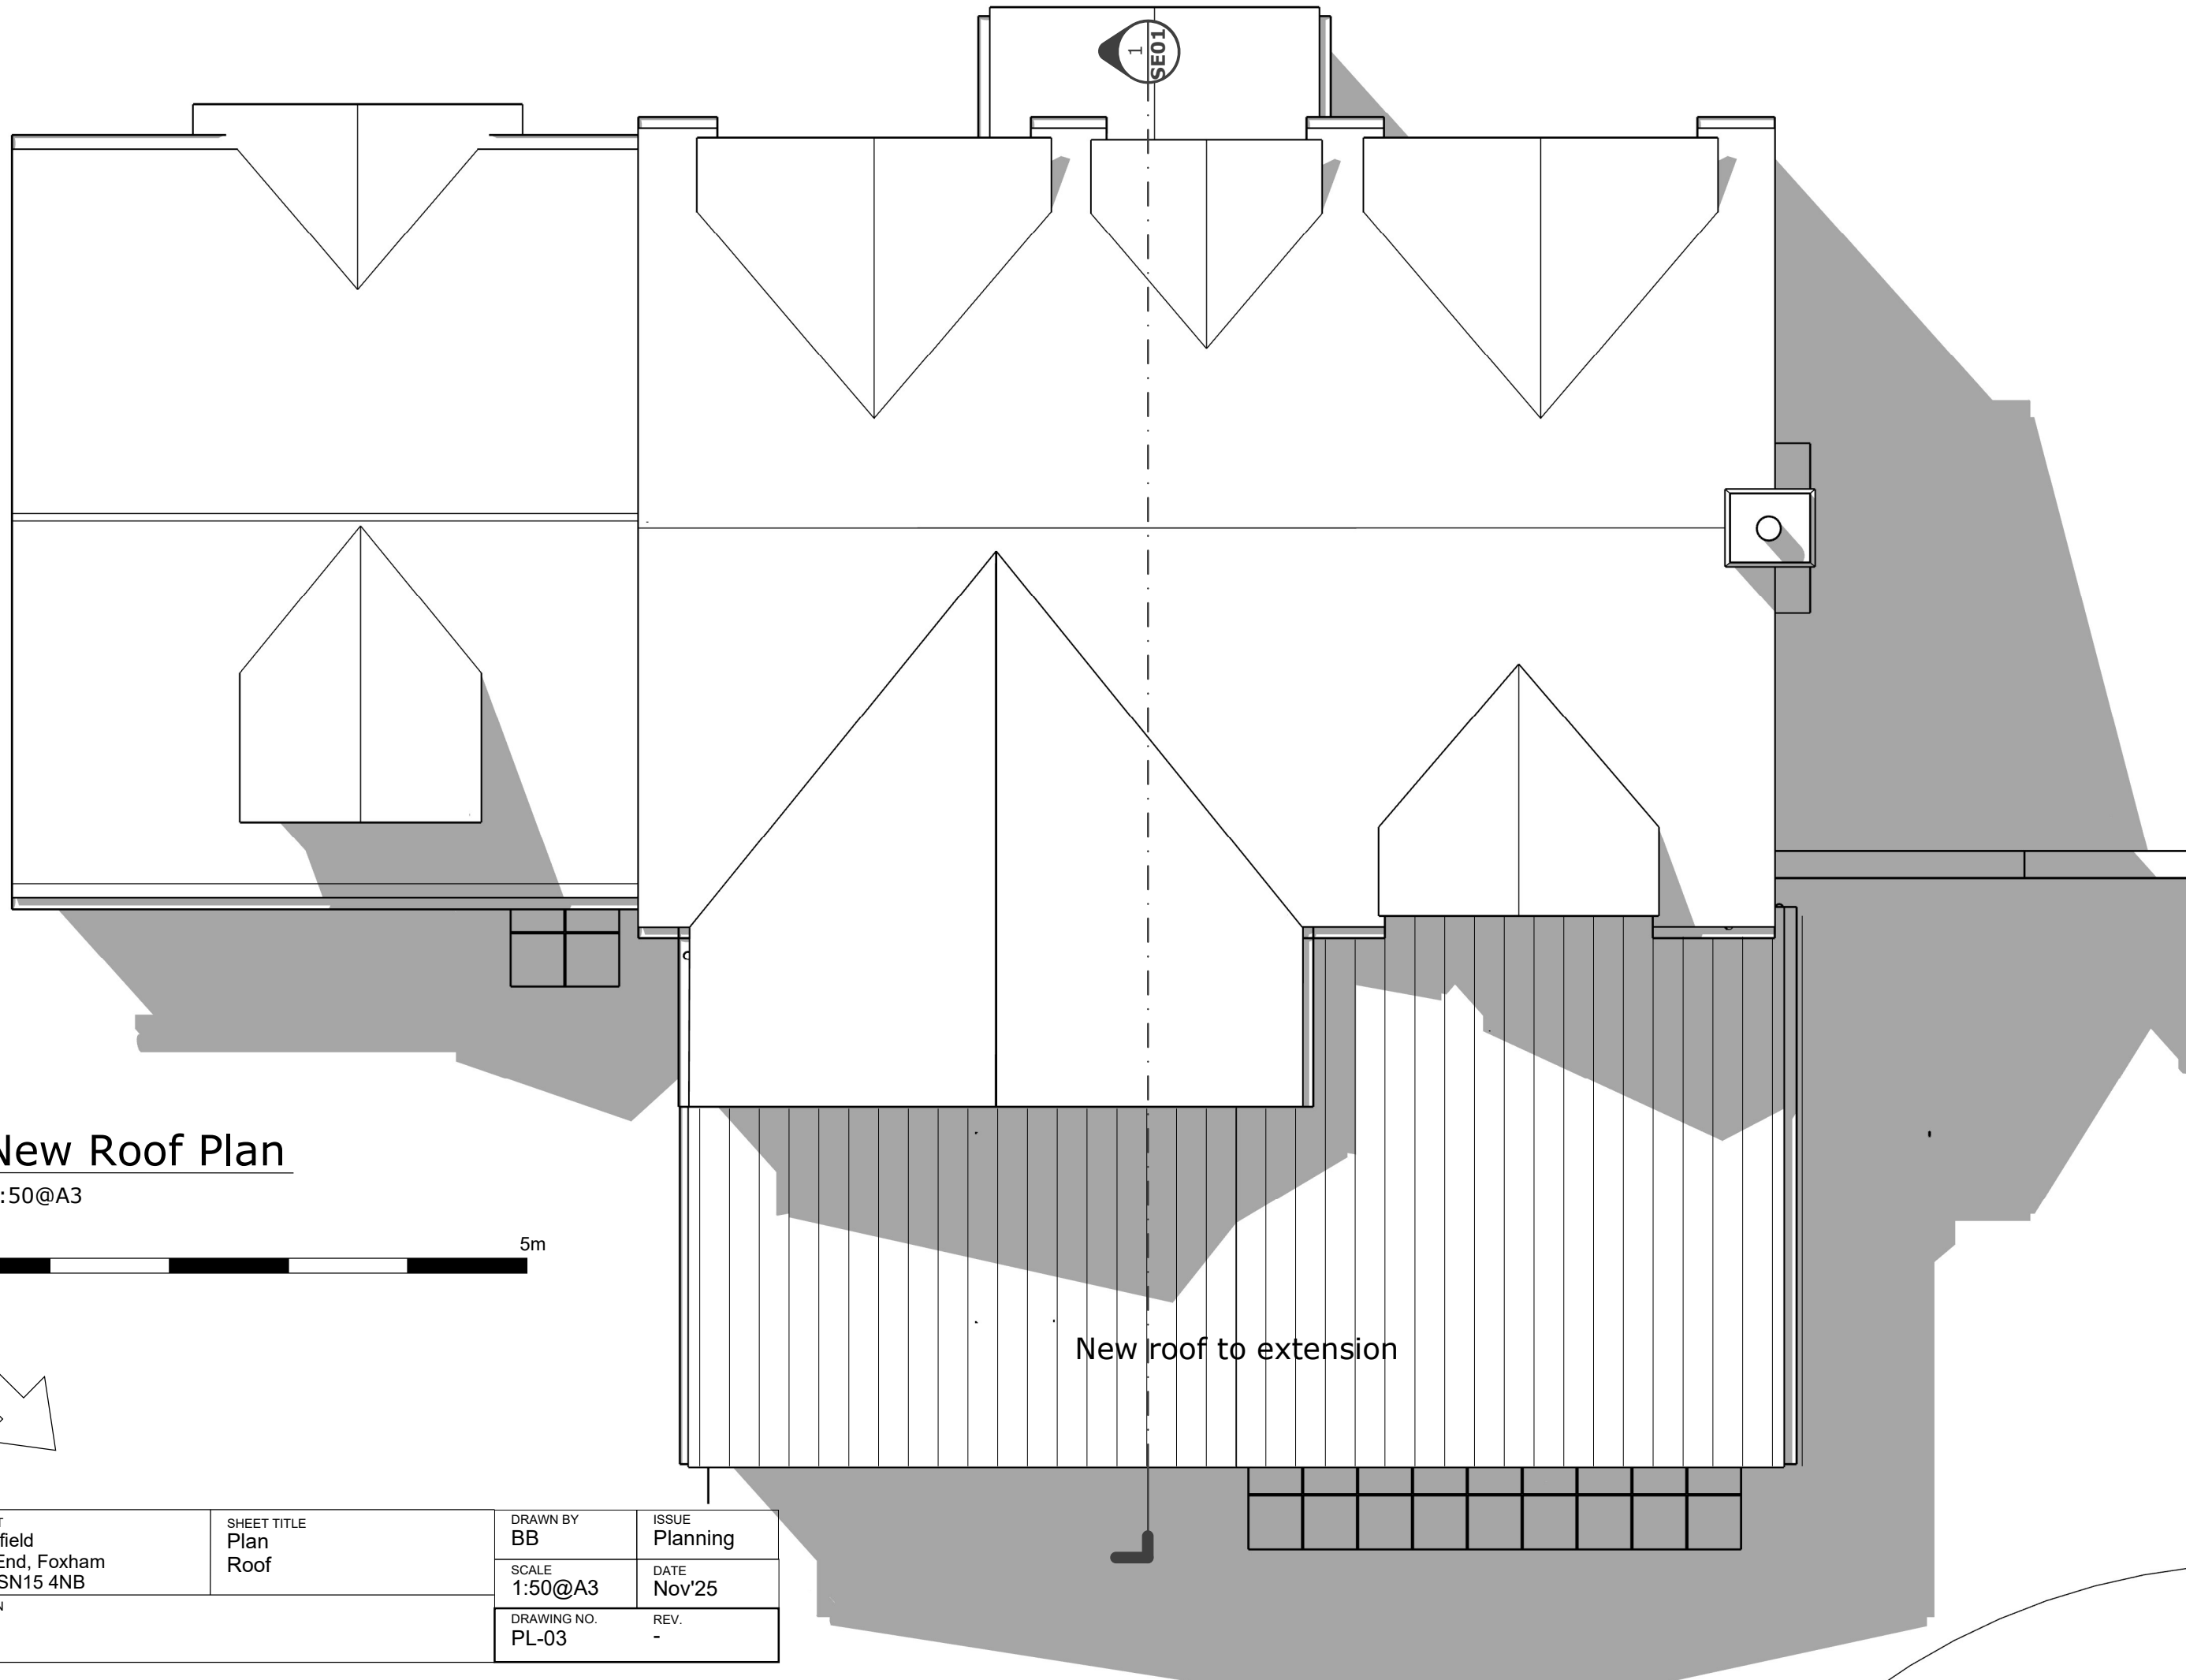

1 New Roof Plan
1:50@A3

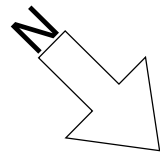

PROJECT Springfield West End, Foxham Wilts. SN15 4NB	SHEET TITLE Plan Roof	DRAWN BY BB	ISSUE Planning
		SCALE 1:50@A3	DATE Nov'25
REVISION		DRAWING NO. PL-03	REV. -