



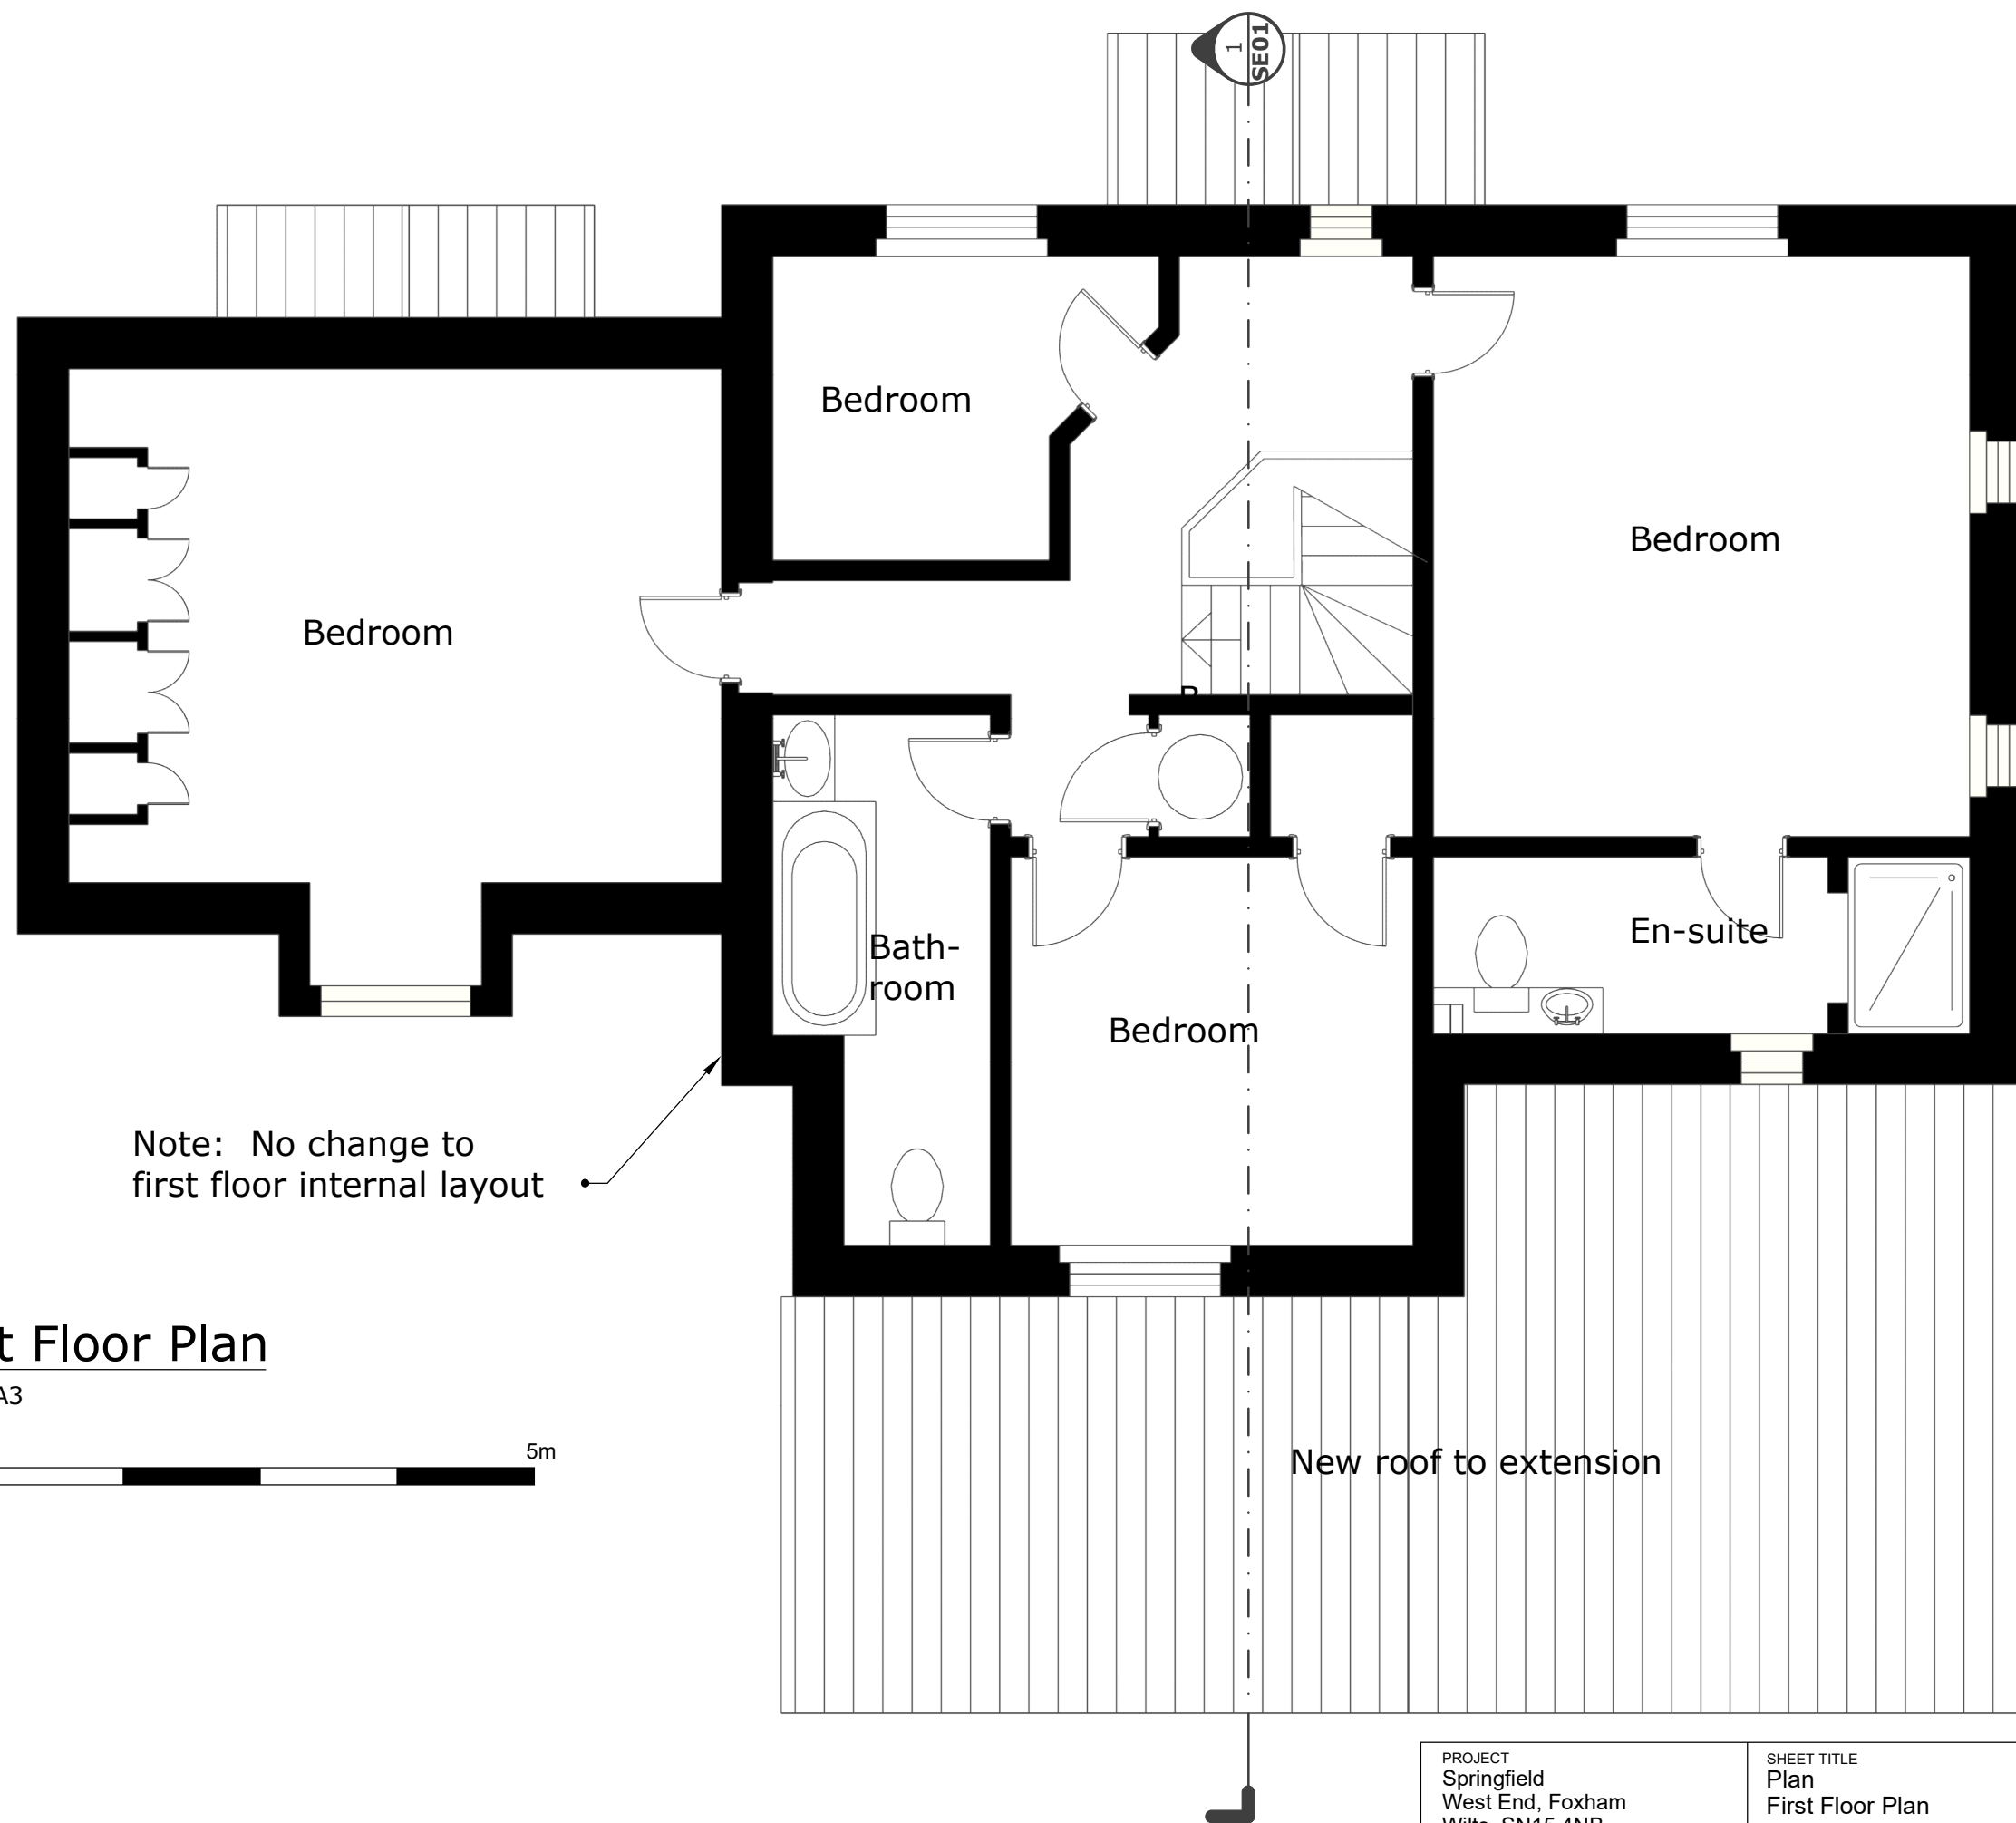

Note: No change to
first floor internal layout

1 First Floor Plan

1:50@A3

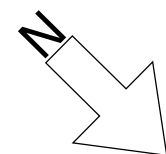

New roof to extension

PROJECT Springfield West End, Foxham Wilts. SN15 4NB	SHEET TITLE Plan First Floor Plan	DRAWN BY BB	ISSUE Planning
		SCALE 1:50@A3	DATE Nov'25
REVISION		DRAWING NO. PL-02	REV. -