



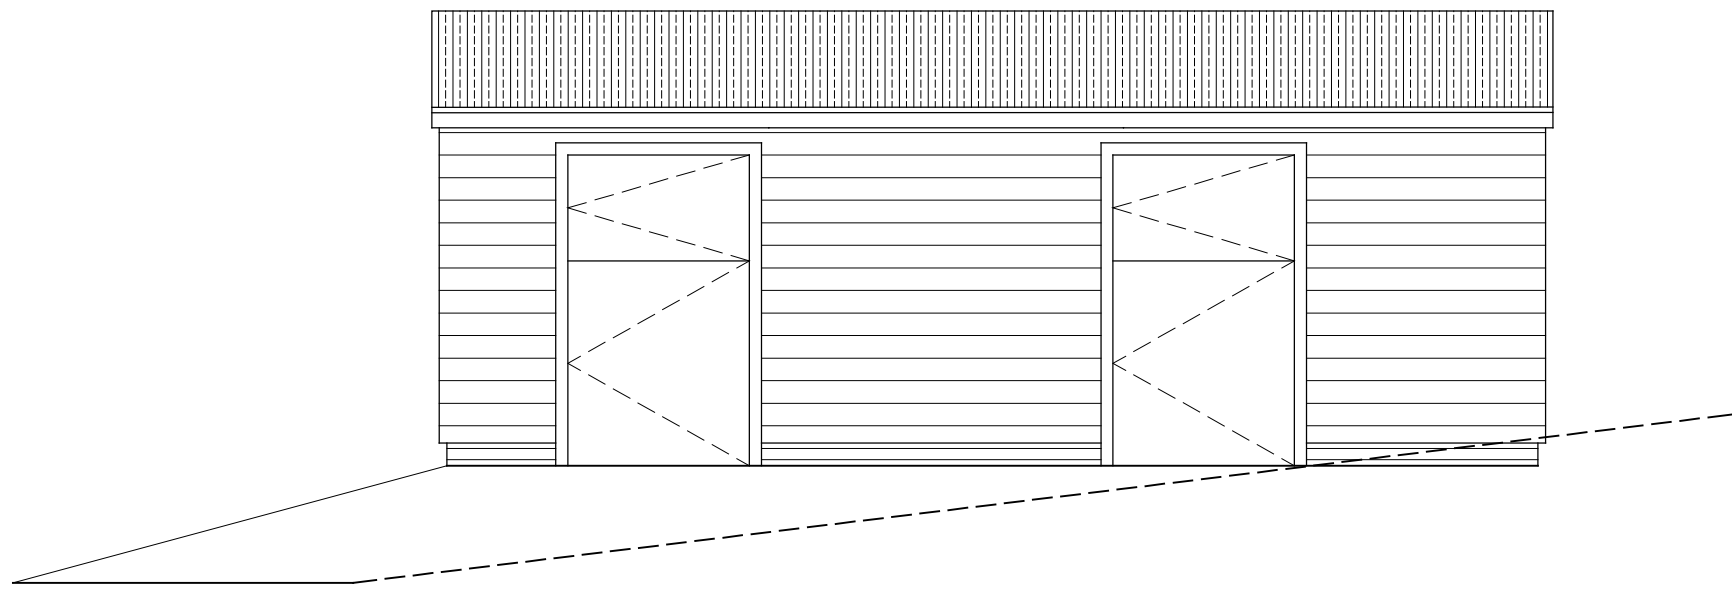


Proposed Front Elevation

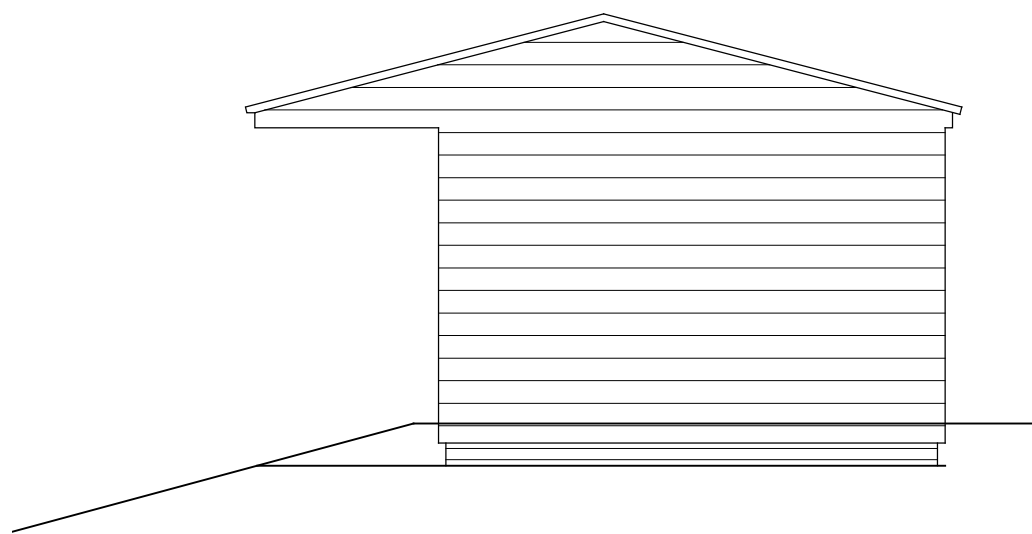


Proposed RH Side Elevation


CAR PORT MATERIALS
Walls: Timber Cladding
Roof : Corrugated metal profile roof

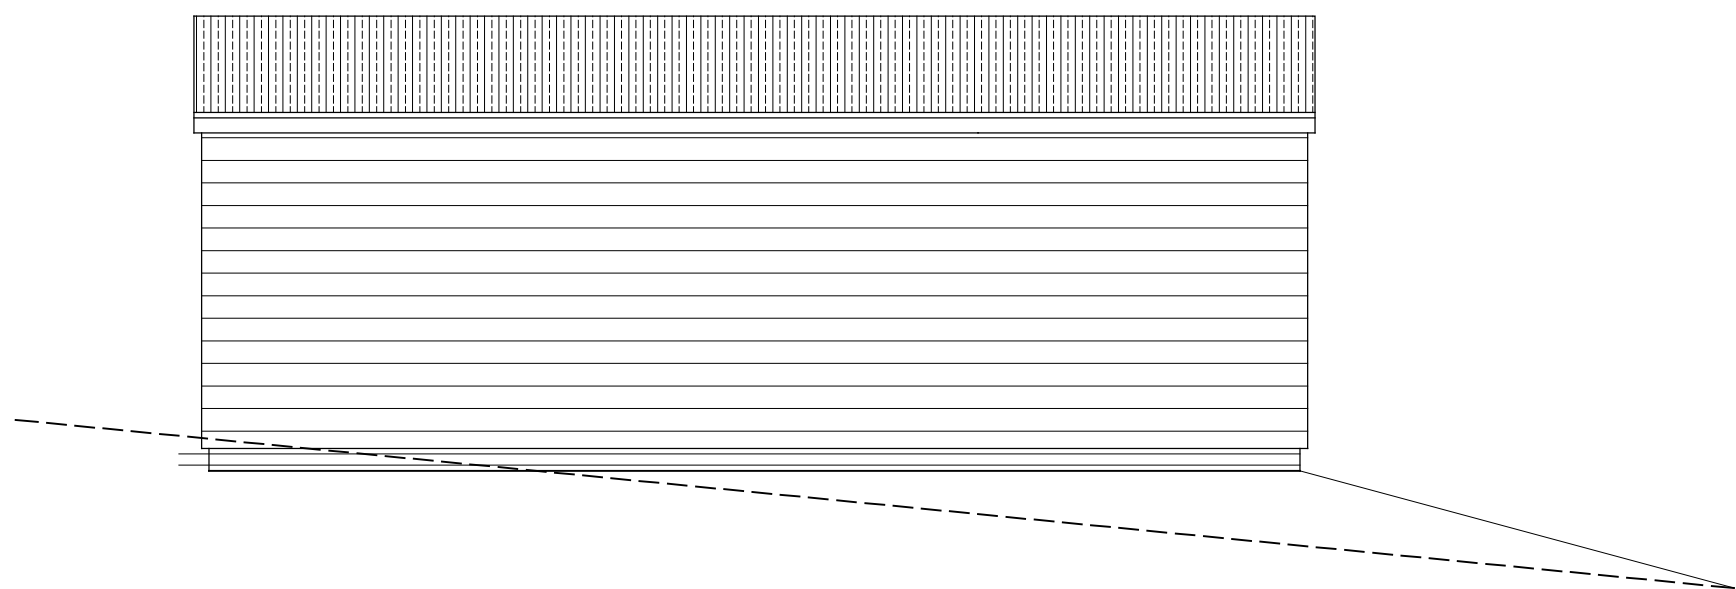

Proposed Rear Elevation

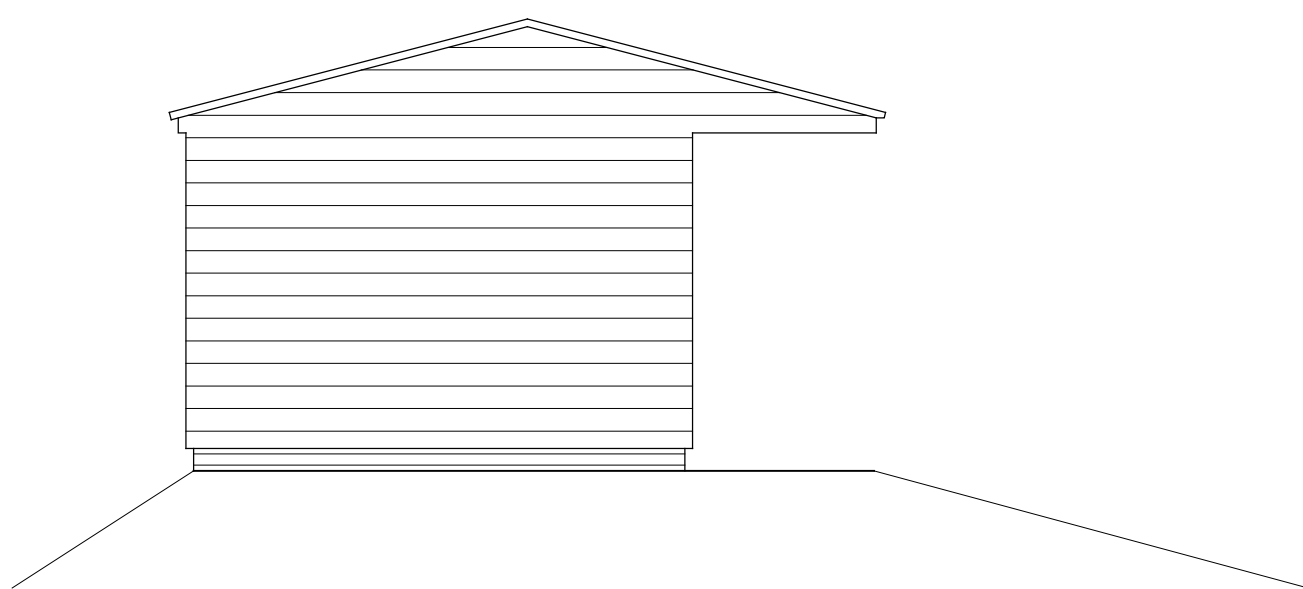

Proposed LH Side Elevation

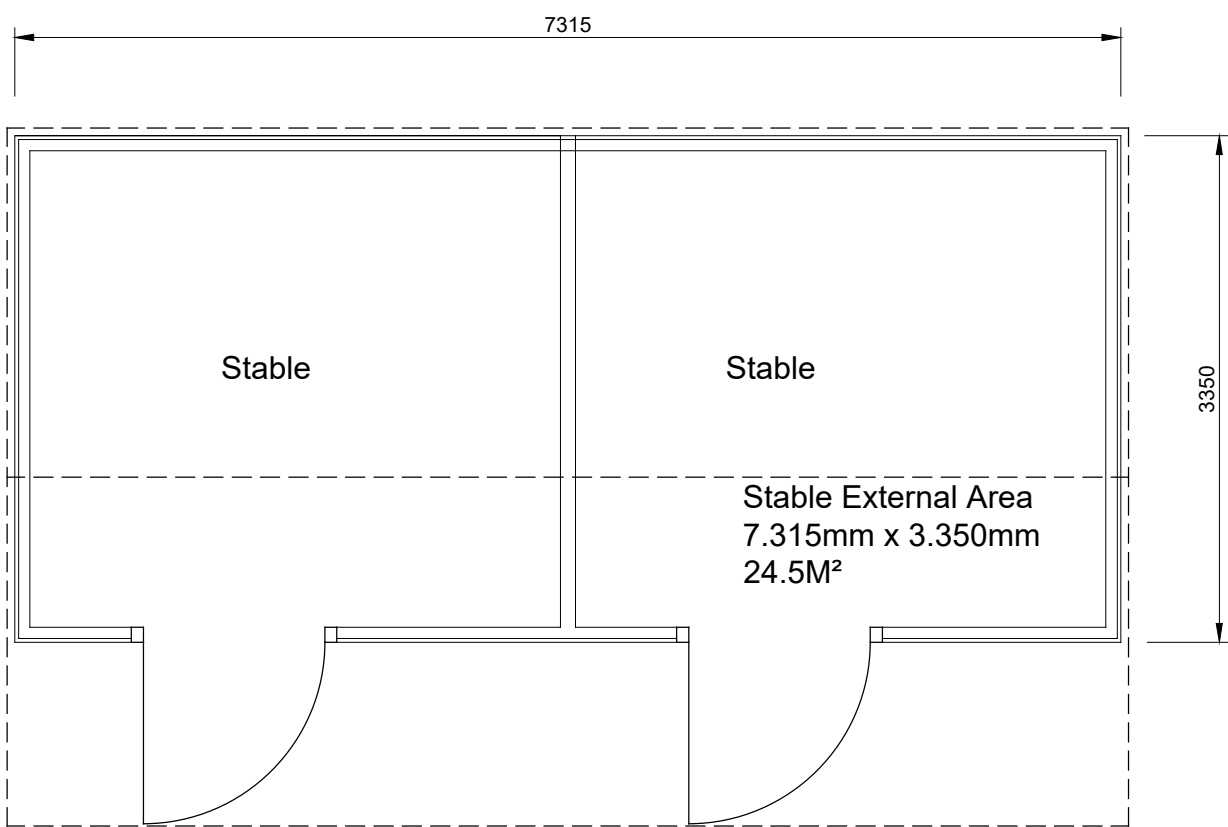

Layout Plan

STABLE BLOCK



REV	DATE	NOTES	BY
ISSUED AS PLANNING APPLICATION			
David Tingle			
Building Design & Surveying Services			
17 Woodland Drive, Tilehurst, Reading Berkshire, RG30 4RT. T: 0118.9419311 M: 07711902344			
Copyright © David Tingle Building Design (2003)			
MRS J.WOOSNAM & MR T.BROWNING 2 GRASSHILL LANE, ALDBOURNE MARLBOROUGH, WILTSHIRE SN8 2EH			
PROPOSED STABLE BLOCK, STORE AND CARPPORT EXISTING AND PROPOSED PLAN & ELEVATIONS			
Scale: 1:50 & 1:200 A1 Date: Nov 2025			
Dwg No: 2GH.MP04 Rev:			