




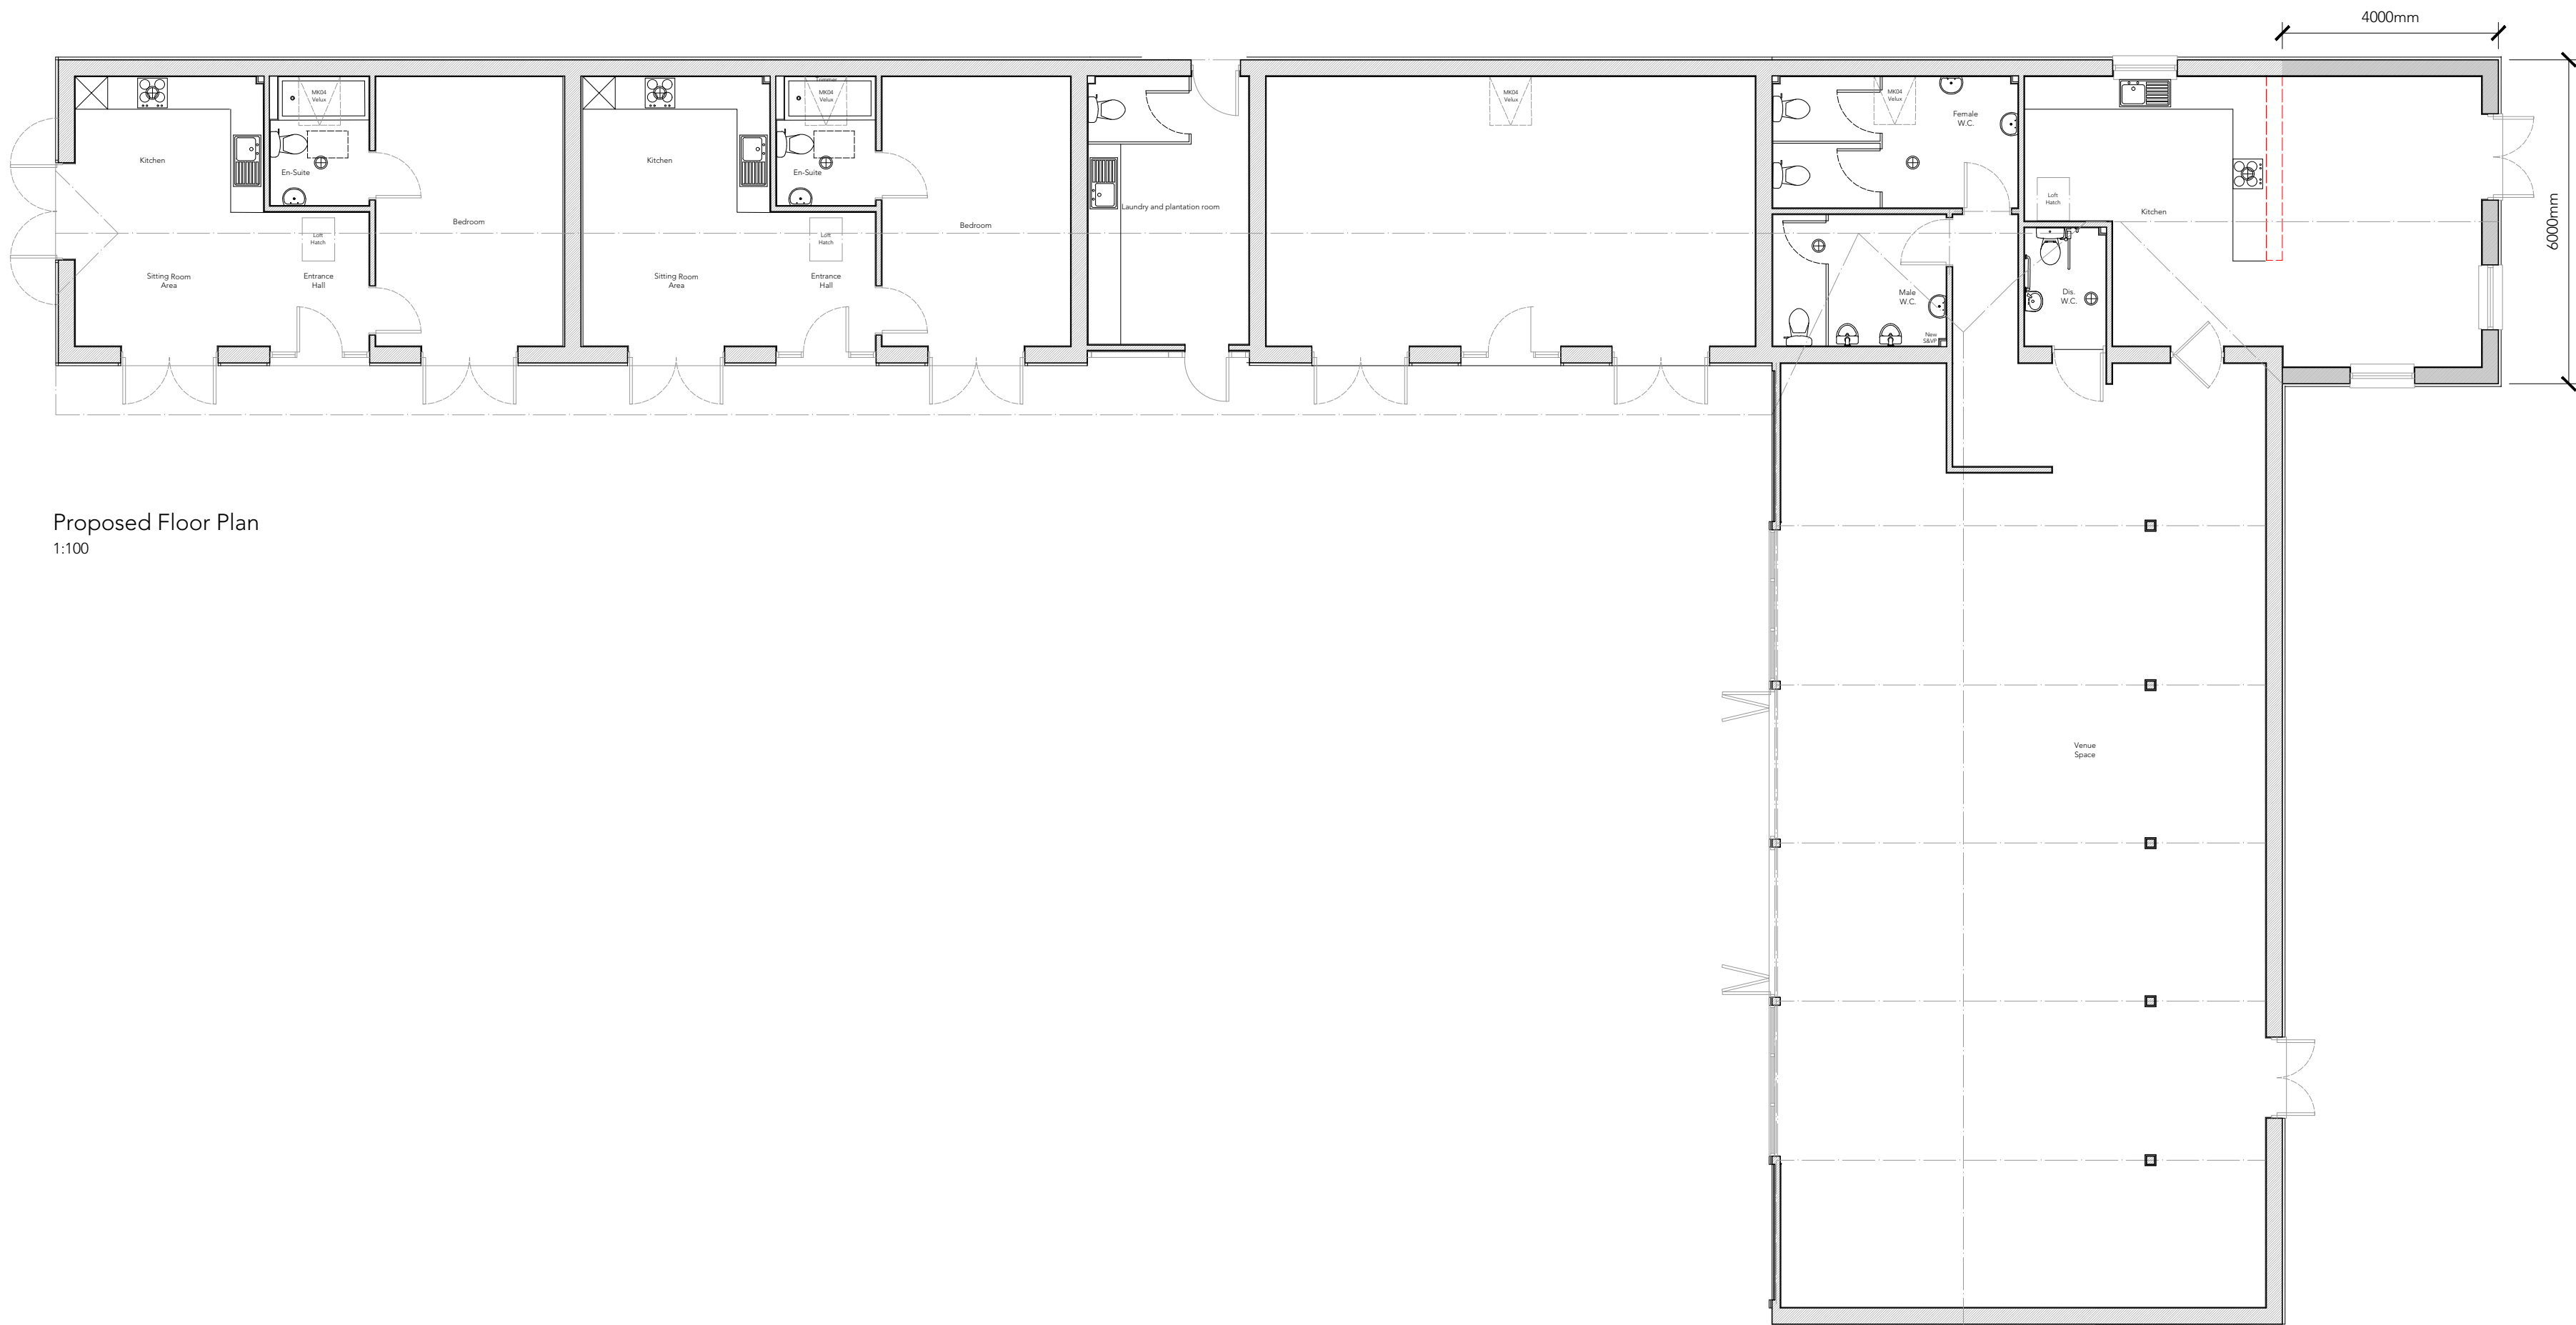


Proposed Floor Plan
1:100

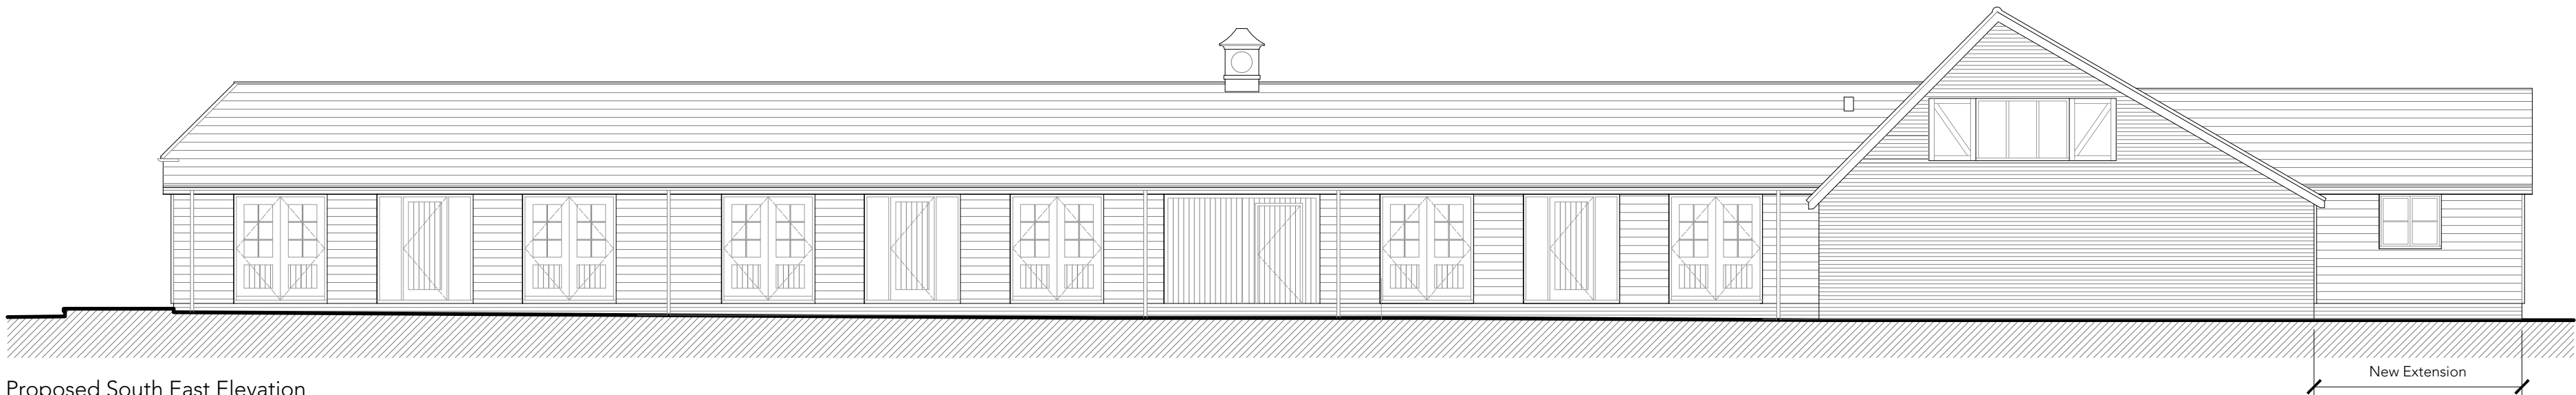


Proposed South East Elevation
1:100

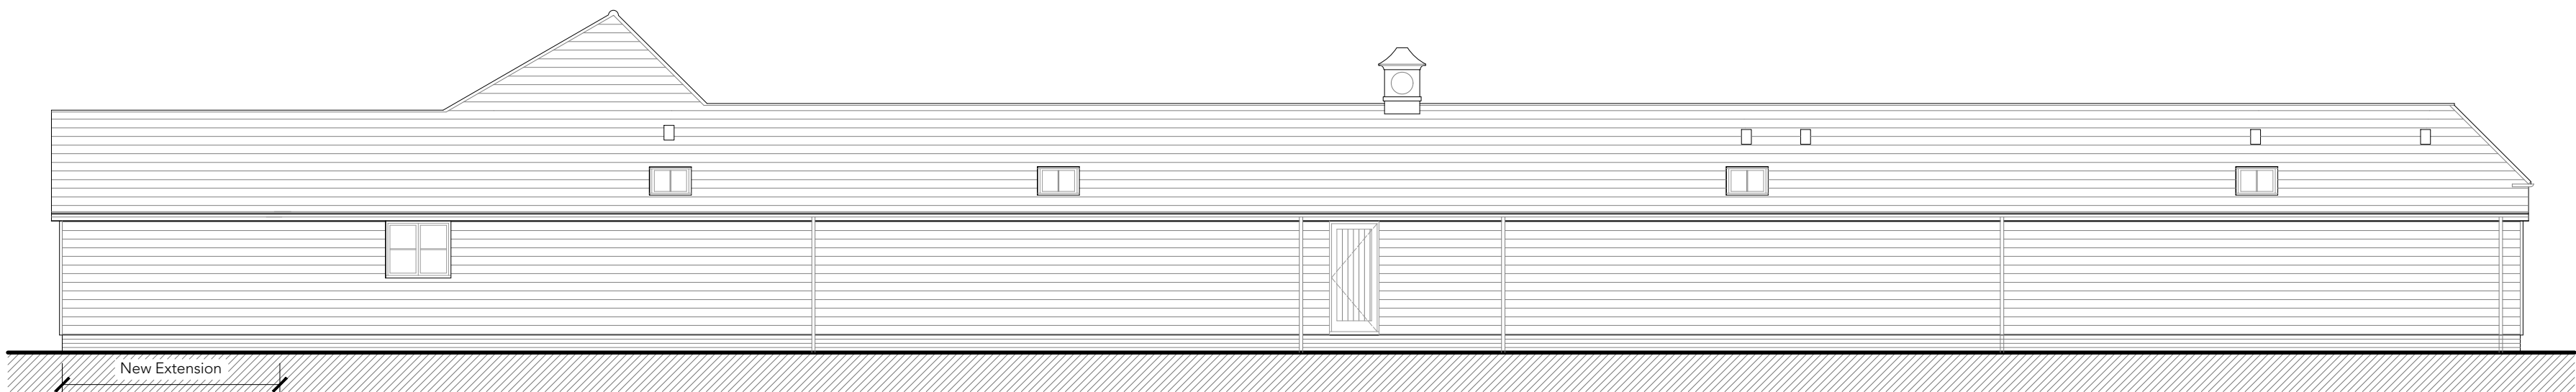

Proposed North West Elevation
1:100

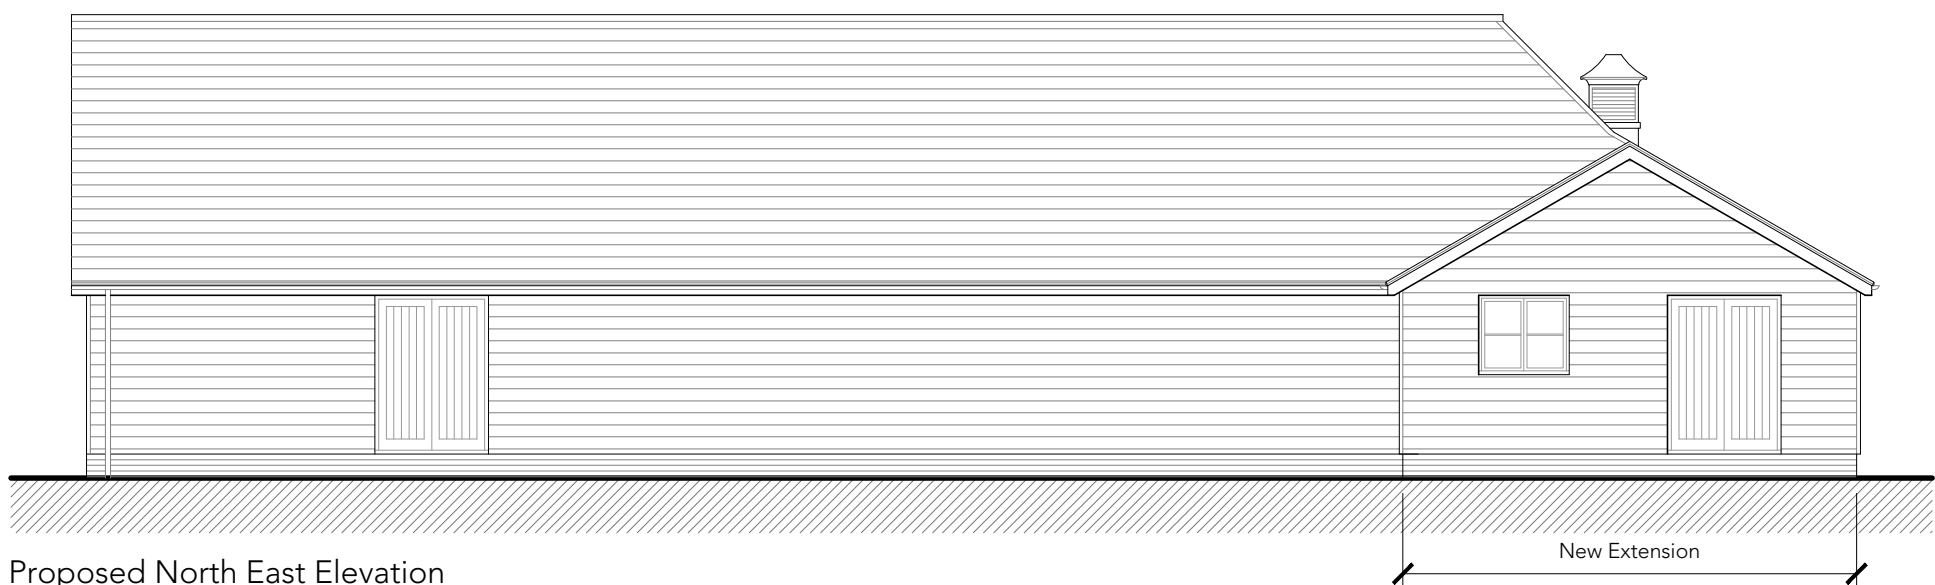

Proposed North East Elevation
1:100

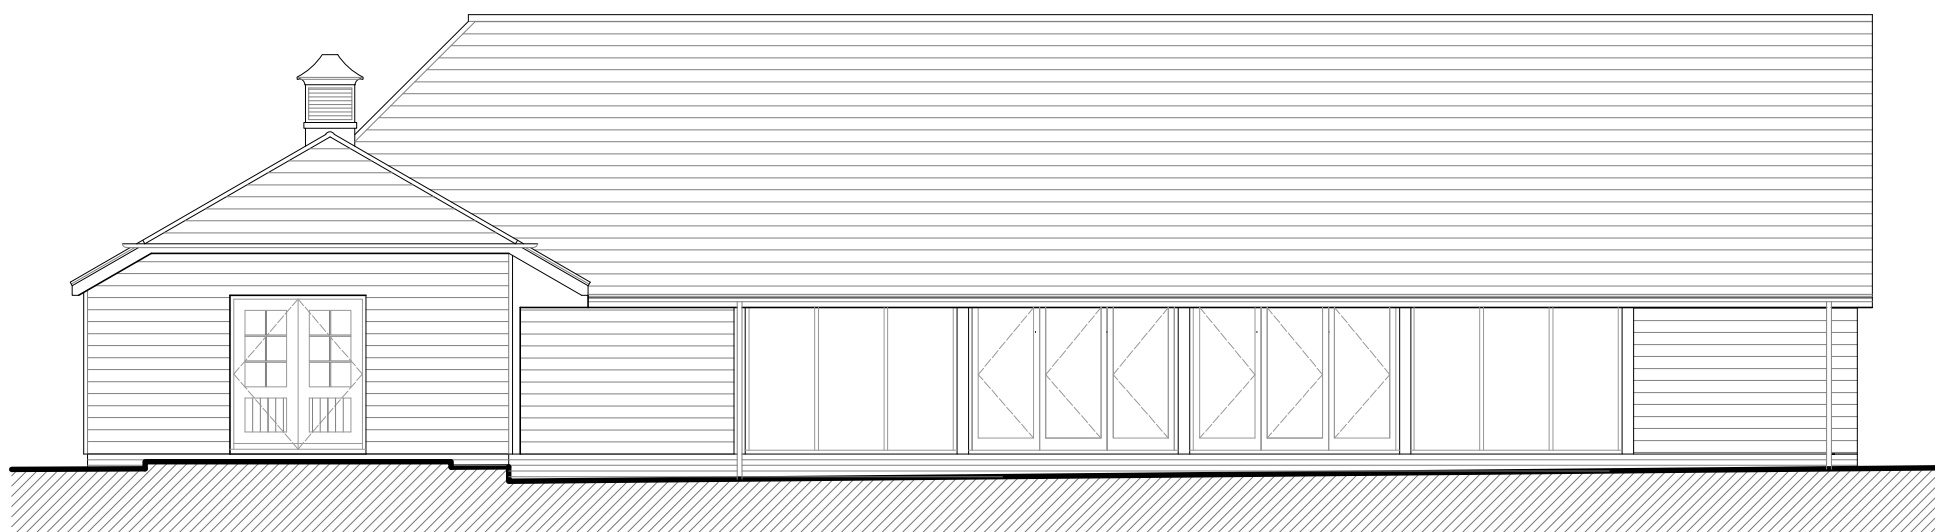


Proposed South West Elevation
1:100

Creation Date 07.11.2025

Revisions			
Rev	Date	Description	By
A	01.12.2025	Window and door locations amended	HJOP

- NOTES:
1. This drawing remains the copyright of BCMWH
 2. All dimensions and levels are to be checked on site prior to works commencing.
 3. Do not scale from this drawing-Use figured dimensions only.
 4. Any discrepancies found are to be reported to the Project Manager immediately.
 5. This drawing is to be read in conjunction with sub-consultants and specialists drawings.
 6. CAD File name: Scheme Drawings 12907.dwg
 7. If BCM logo is not in colour this is not an original drawing

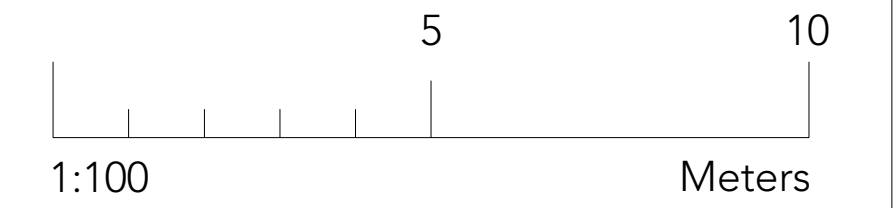

PLANNING

Client	Mr P Read		
Project Name	Extension of Tourism Units at Hole Farm		
Drawing Title	Proposed Floor Plan and Elevations		
Drawn By	HJOP		
Scale	1:100	Sheet Size	A1
Drawing No.	12907 .005	Revision	A

BCM
The Old Dairy
Winchester Hill
Sutton Scotney
Near Winchester
Hampshire
SO21 3NZ

t 01962 763 900
www.bcm.co.uk