



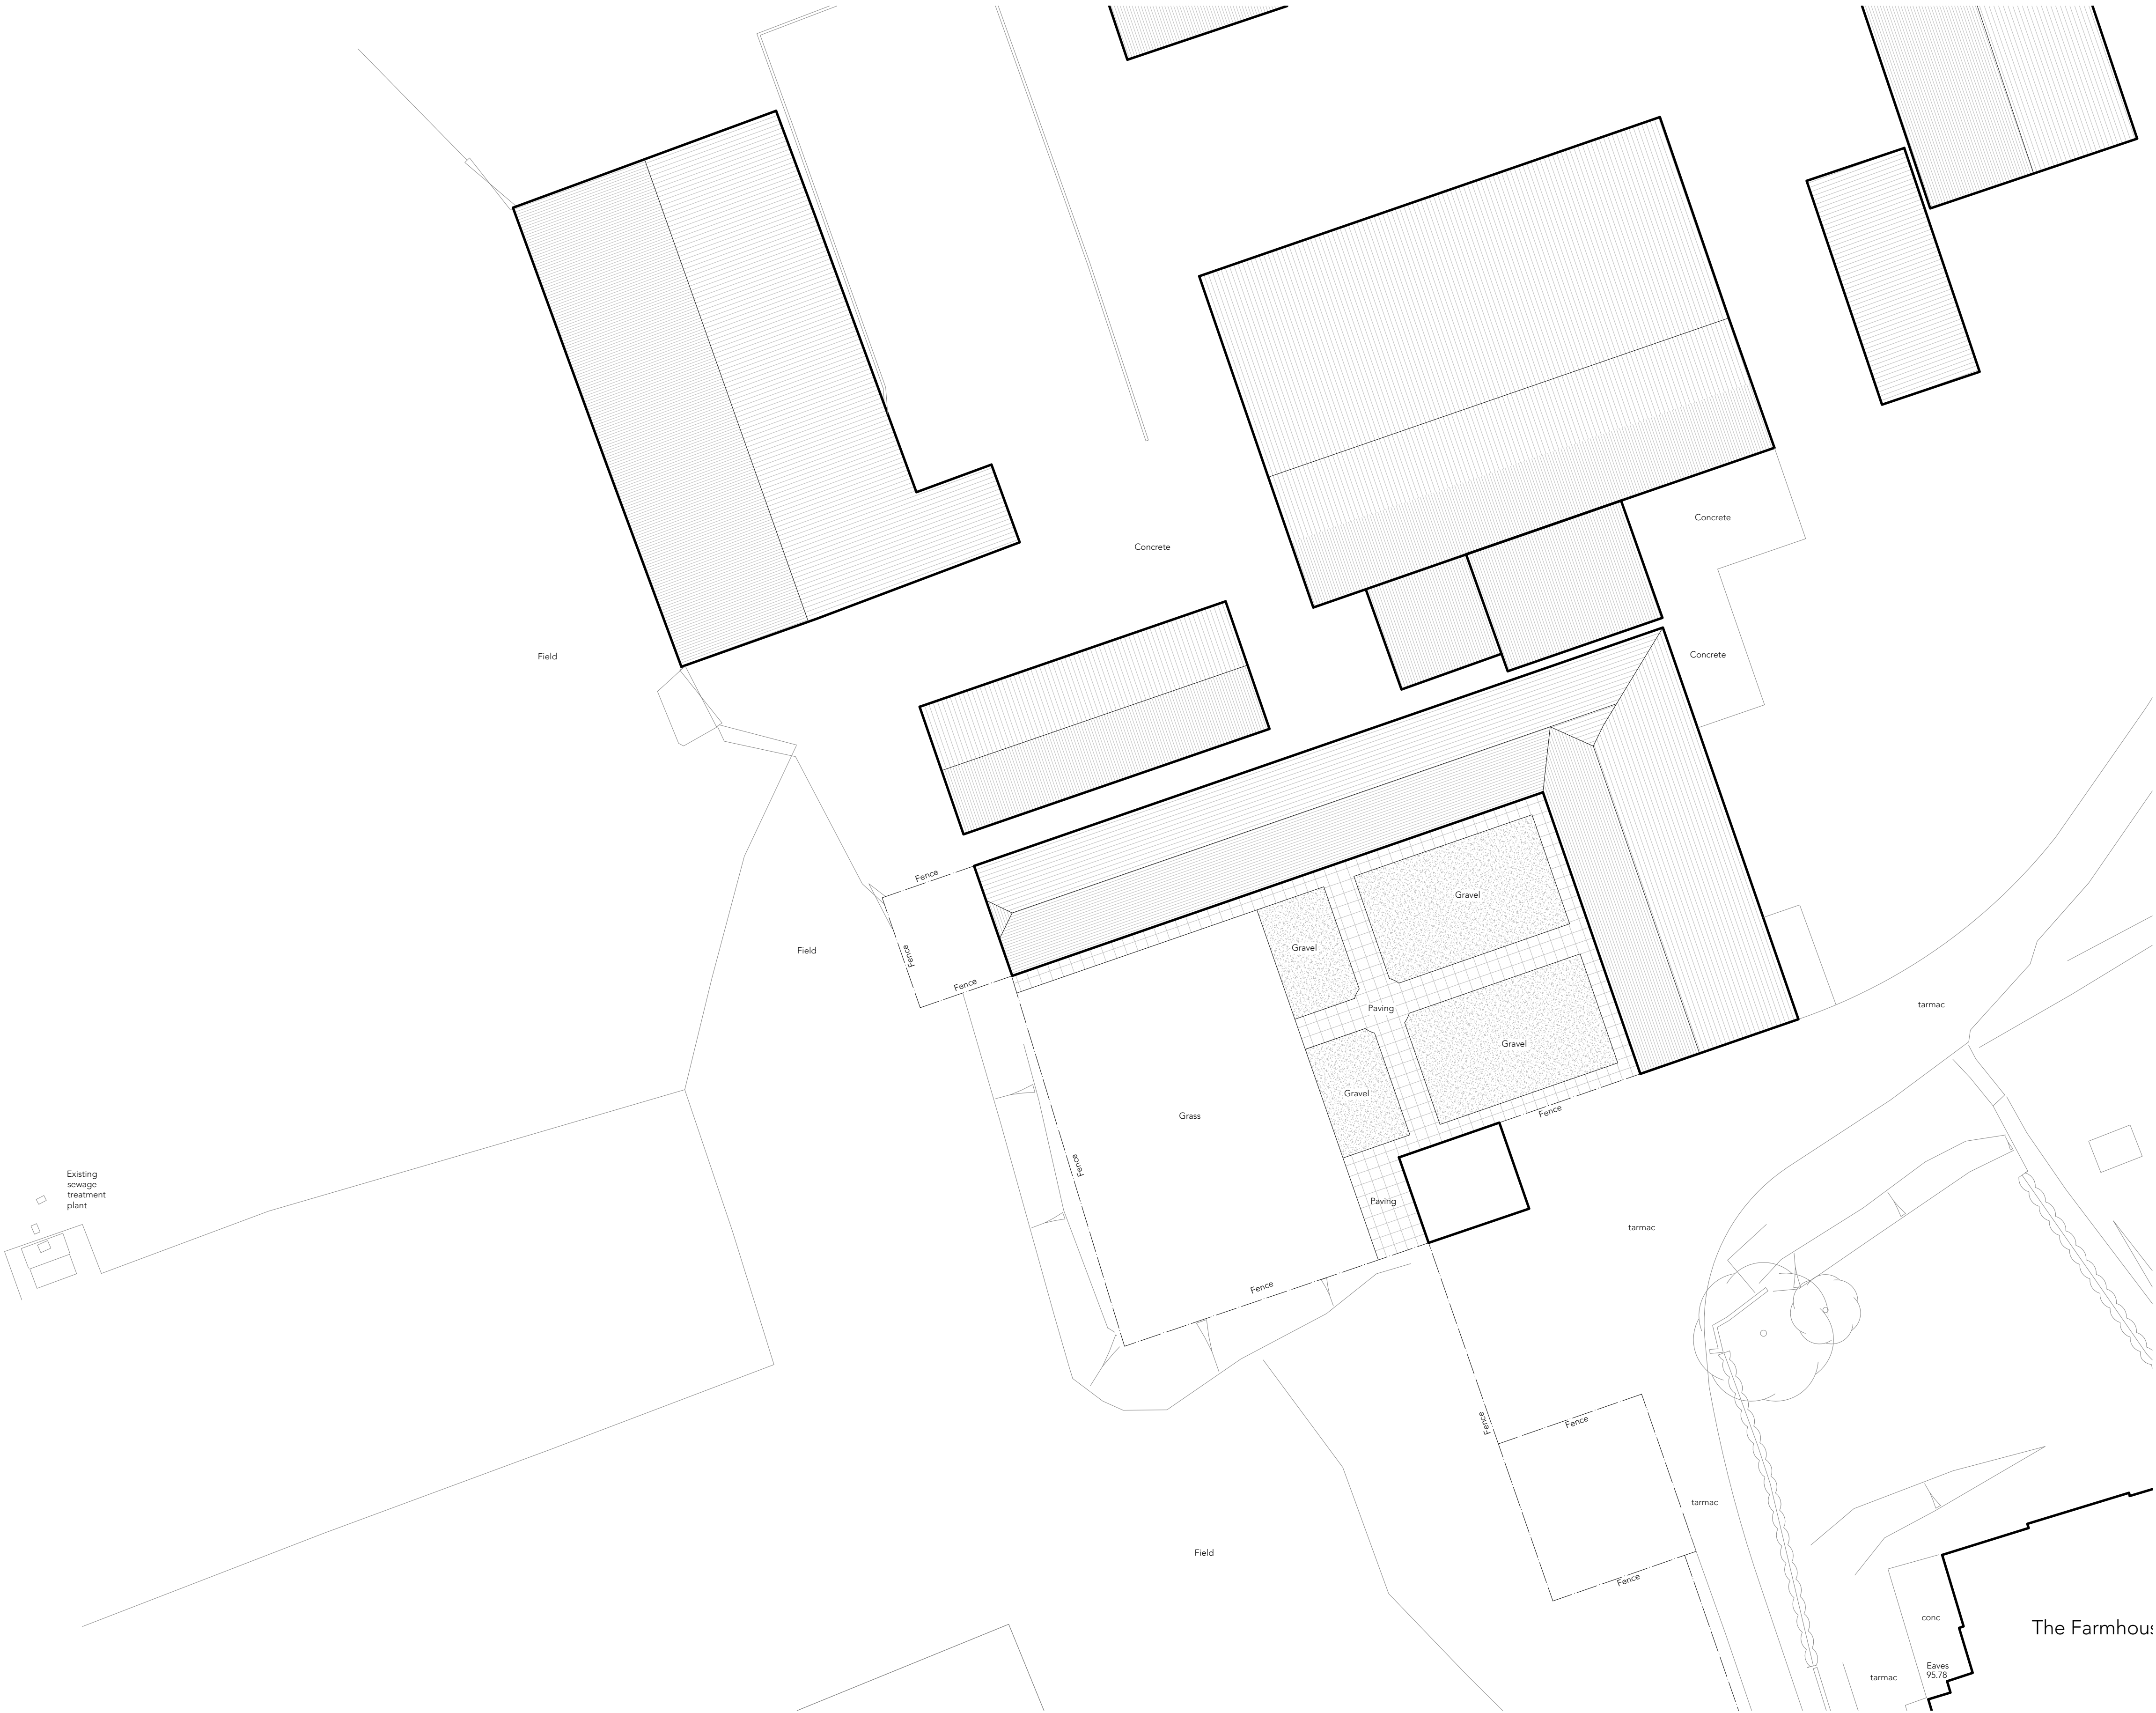

Creation Date 07.11.2025

Revisions			
Rev	Date	Description	By
A	03.12.2023	Added location of existing sewage treatment plant	HJOP

NOTES:
1. This drawing remains the copyright of BCMWH
2. All dimensions and levels are to be checked on site prior to works commencing.
3. Do not scale from this drawing-Use figured dimensions only.
4. Any discrepancies found are to be reported to the Project Manager immediately.
5. This drawing is to be read in conjunction with sub-consultants and specialists drawings.
6. CAD File name: Scheme Drawings 12907.dwg
7. If BCM logo is not in colour this is not an original drawing

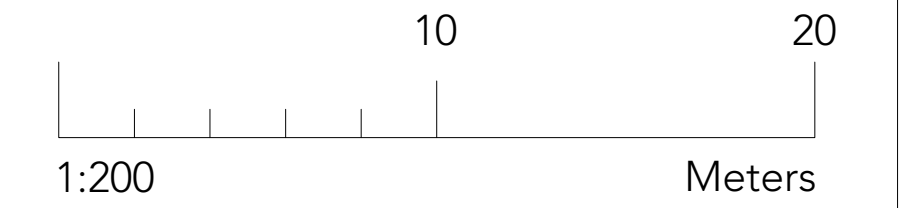

PLANNING			
Client	Mr P Read		
Project Name	Extension of Tourism Units at Hole Farm		
Drawing Title	Existing Site Plan		
Drawn By	HJOP		
Scale	1:200	Sheet Size	A1
Drawing No.	12907 .002	Revision	A

BCM
The Old Dairy
Winchester Hill
Sutton Scotney
Near Winchester
Hampshire
SO21 3NZ
t 01962 763 900
www.bcm.co.uk

The logo for BCM Wilson Hill, featuring a stylized house icon above the text 'BCM Wilson Hill'.