


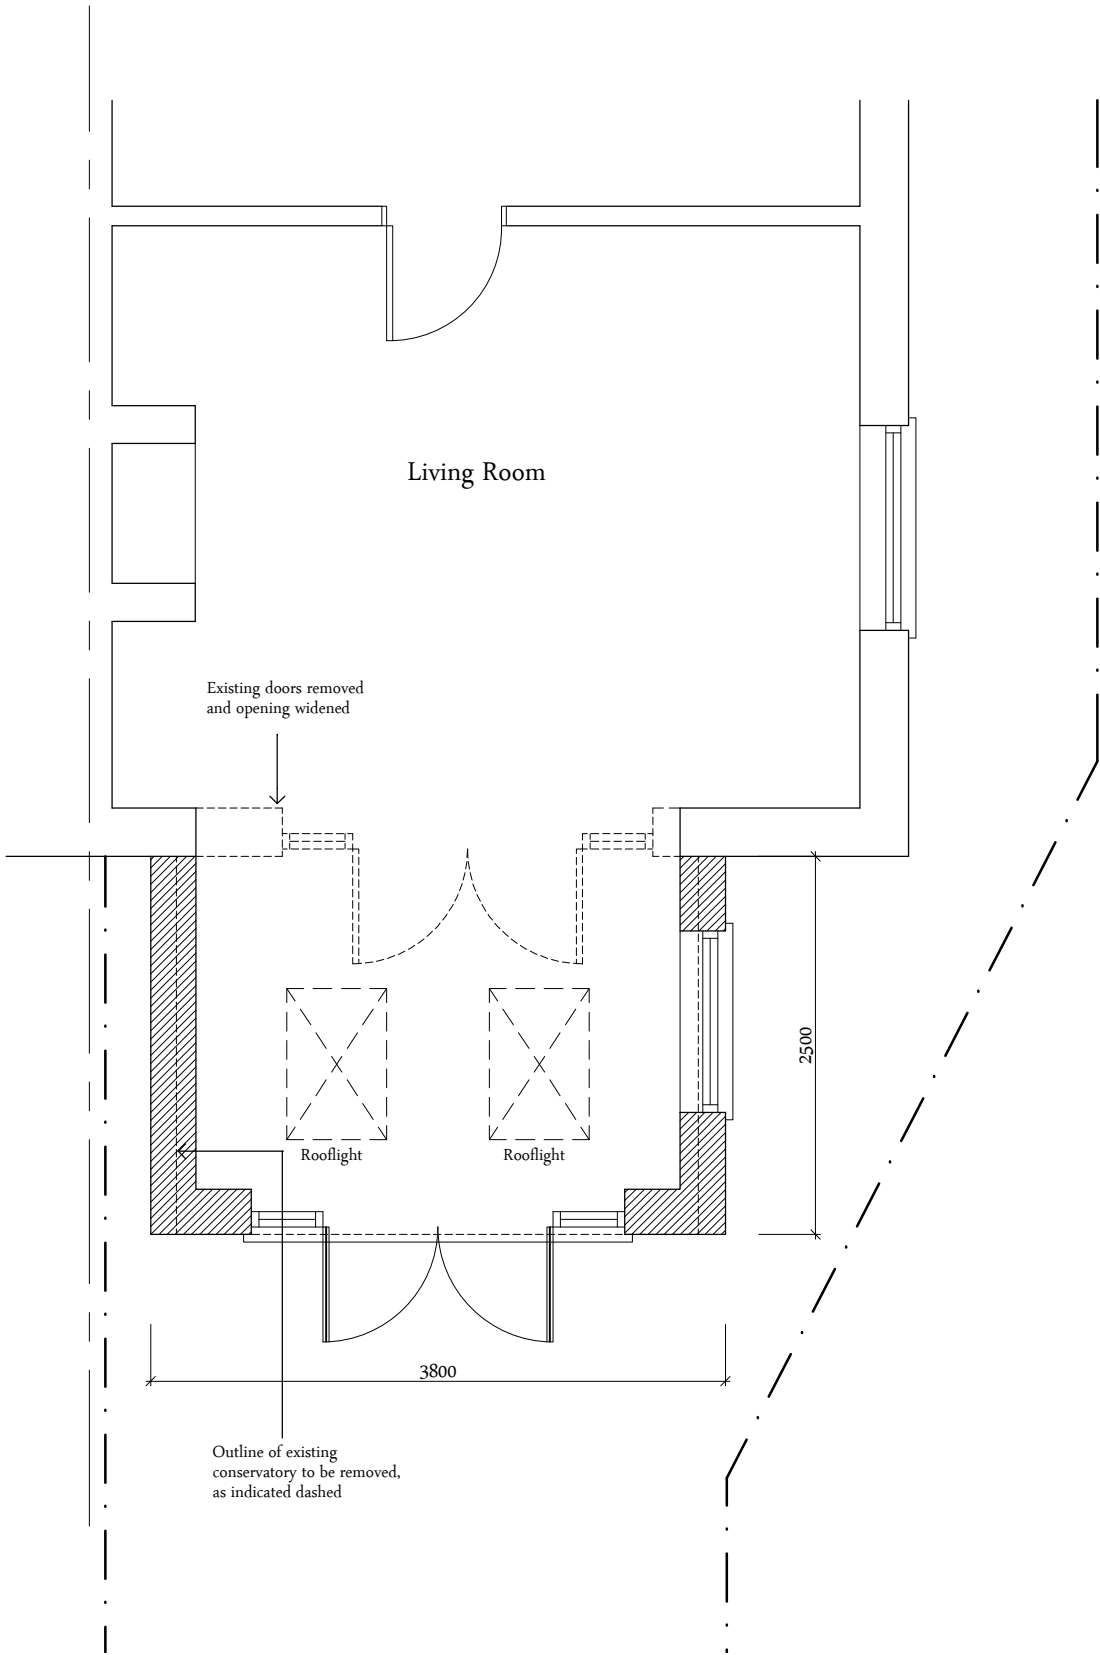


Legend

- Existing Walls
- Proposed walls/block up existing openings, as indicated
- Remove existing wall/door/window as indicated
- Proposed door



East Elevation

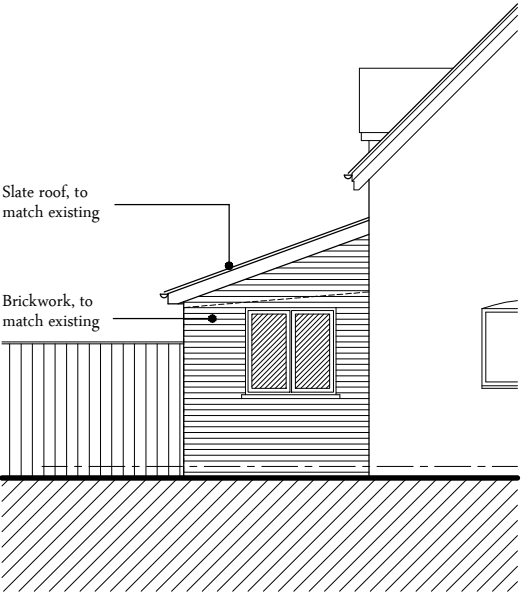

North Elevation

NOTES:

- This drawing is copyright of Larkham Design Ltd and must not be used without their permission.
- This drawing has been produced to support a planning application and should not be used for any other purpose

Metres

0 0.5 1 1.5 2

Scale Bar (1:50 at A3)

| Rev | Amendment | Date |
|-----|-----------|------|
|     |           |      |
|     |           |      |
|     |           |      |

Field View Barn, Longhedge, Salisbury, Wilts. SP4 6RS

Tel: 01722 322193 info@larkhamdesign.co.uk

www.larkhamdesign.co.uk

Client & Project Address:

Mr S Lloyd & Ms L Atkinson

Beech Cottage,  
The Flood,  
Winterslow, Wilts.  
SP5 1QT

Project Description:

Proposed Single Storey  
Rear Extension

Drawing Title:

Proposed Plan &  
Elevations

Scale:

1:50 & 1:100 at A3

Drawing Ref:

1023/Pr/01

Rev: